


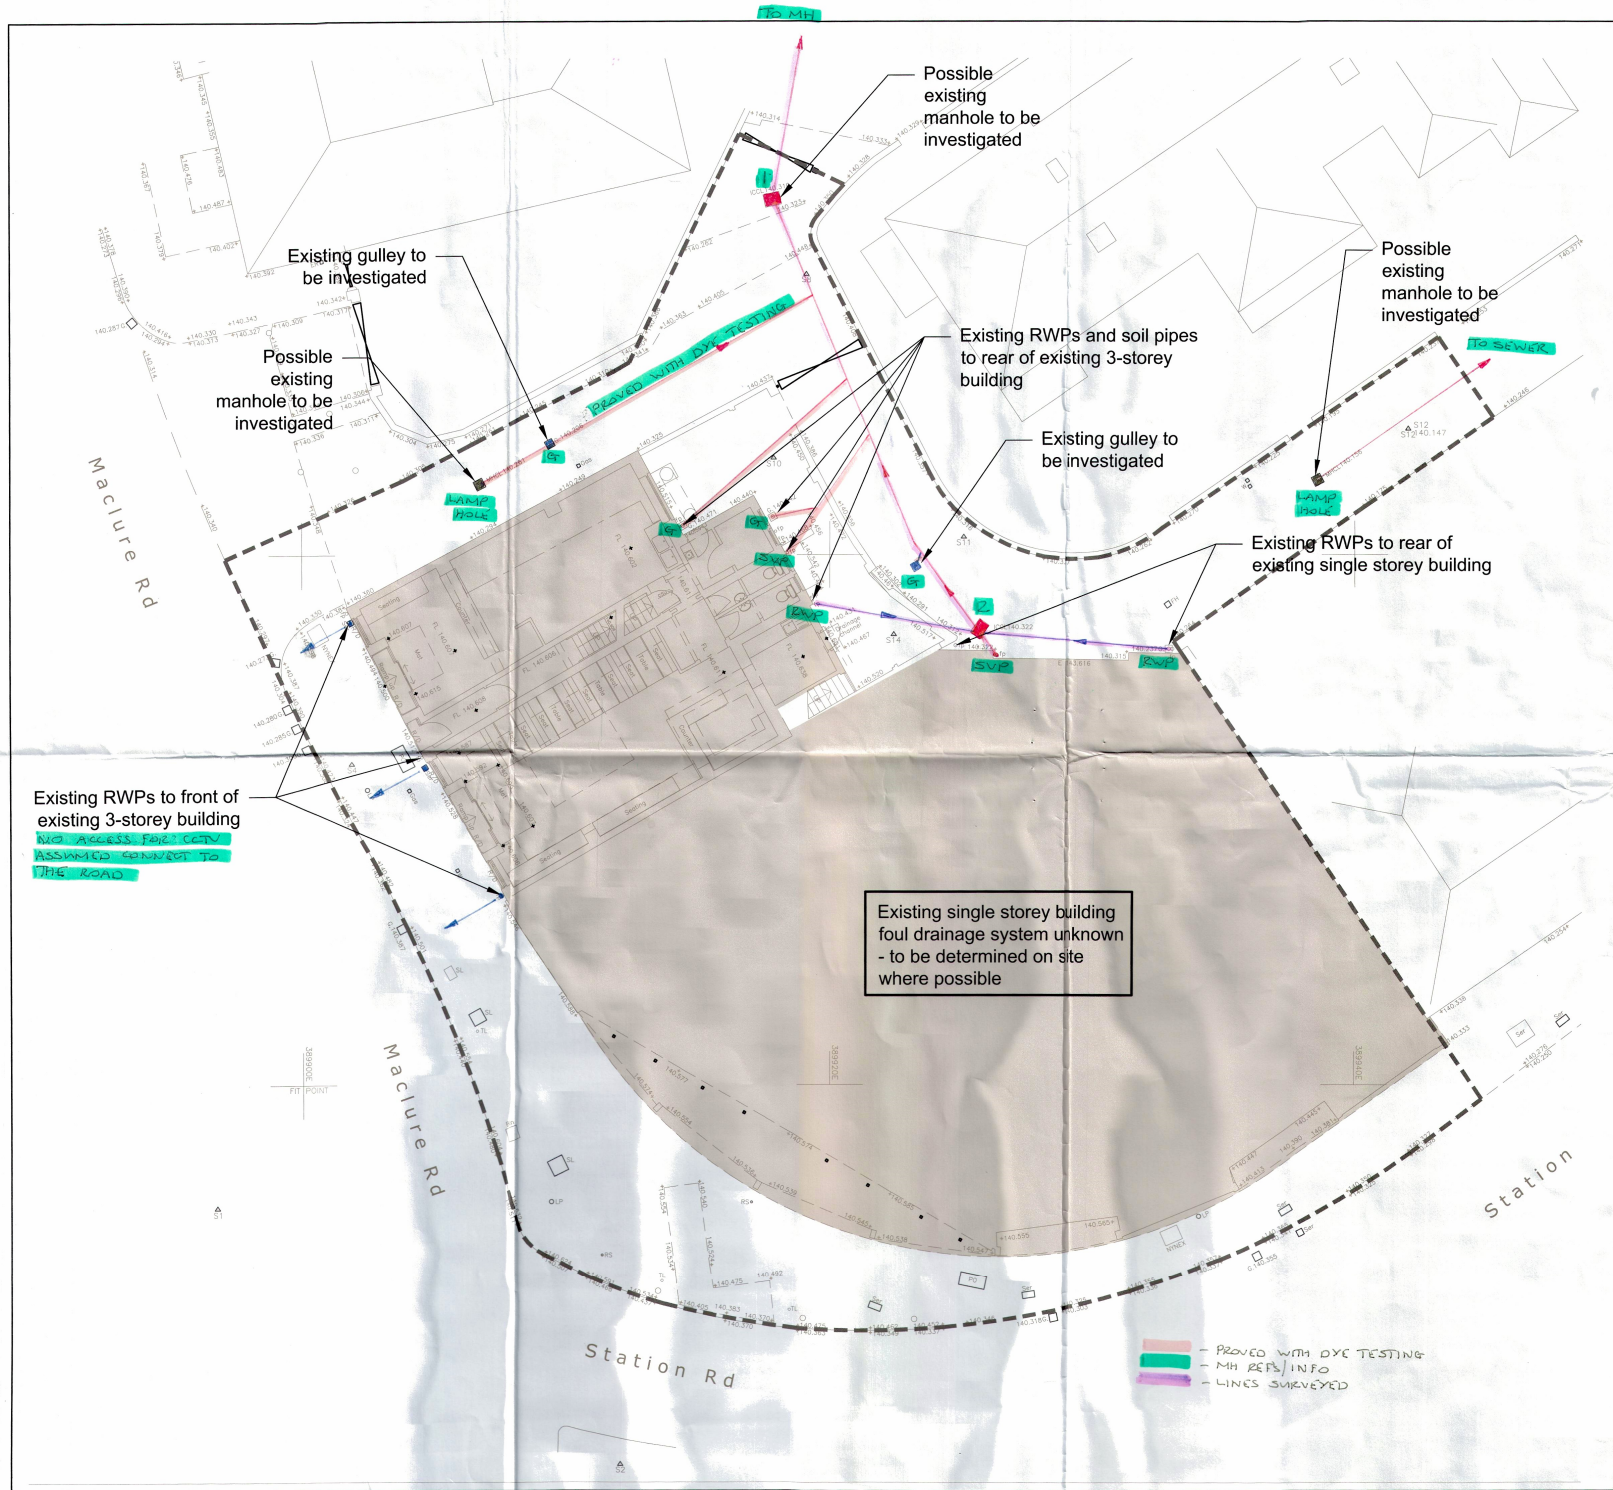

NOTES

1. Do not scale from this drawing.
2. This drawing is copyright and is sent to you in confidence. It must not be copied, used or disclosed, in whole or in part, to third parties without written permission. It remains the property of Booth King Partnership Ltd. (BKPL) and must be returned on request.
3. This drawing is to be read in conjunction with all relevant contractual documents.
4. Anyone using this drawing must be aware of their legal duties under the CDM Regulations 2015, refer to the HSE website for further information. BKPL are not Principal Designers.
5. All dimensions shown on this drawing are in millimeters unless noted otherwise.
6. If the Contractor consider that they do not have sufficient information to safely complete the works detailed on this drawing, they should contact the Engineer.
7. All works are to be carried out in accordance with the Building Regulations (as amended) and to the approval of Building Standards.

ISSUED FOR INFORMATION

REV.	DATE	REVISION DETAILS	INITIALS
161023	P01	ISSUED FOR INFORMATION	LSK

bk boothking
PARTNERSHIP LIMITED
CONSULTING CIVIL & STRUCTURAL ENGINEERS

www.booth-king.co.uk office@booth-king.co.uk

MANCHESTER Tel: 0161 694 7087	RAMSBOTTOM Tel: 01706 822 022	EDINBURGH Tel: 0131 229 1547
---	---	--

PROJECT:
Rochdale Corner PLOT

TITLE:
Investigation Works
CCTV Scope

SCALE @ A3:	DRAWN:	DATE:	REVISION:	STATUS:
NTS	LSK	Oct 2023	P01	

DRAWING No:
14834-BKP-V1-XX-SK-C-010