

Rochdale

Advertised CIP Relocation

Pavement adj

Manchester Road, Rochdale OL11 3EE

SITE MAPS AND VISUALS



Easting: 388328

Northing: 410523




Application Site



1:1250 @ A4

Previous CIP Position

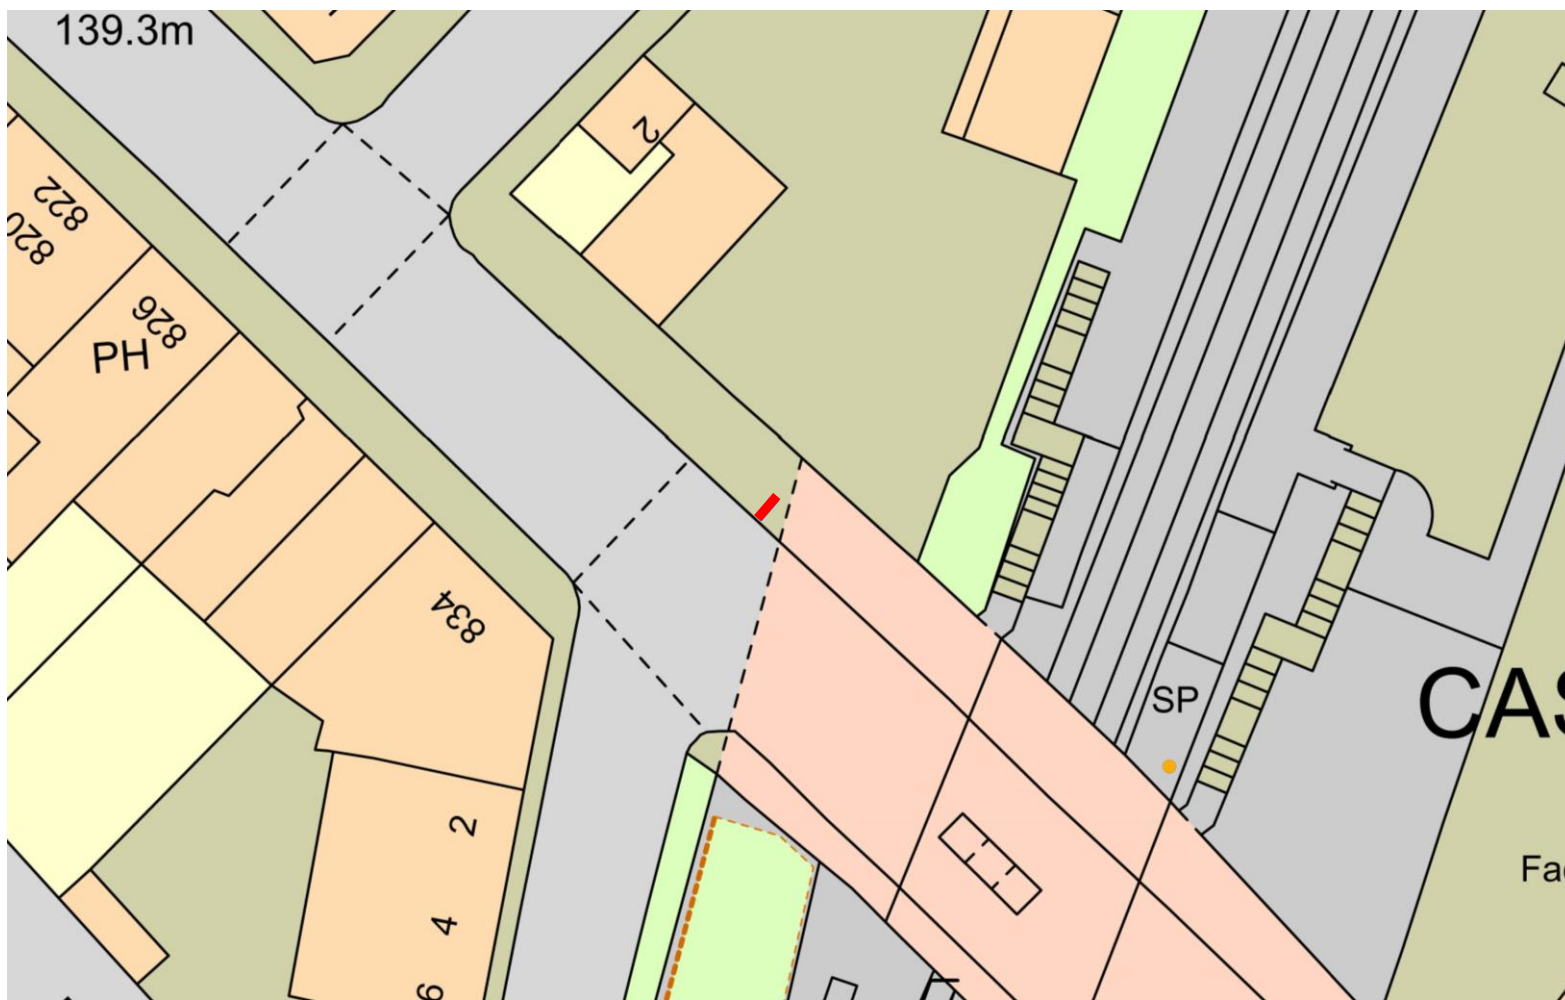

Easting: 388273


Northing: 410598

 Advertised CIP



1:500 @ A4

New CIP Position

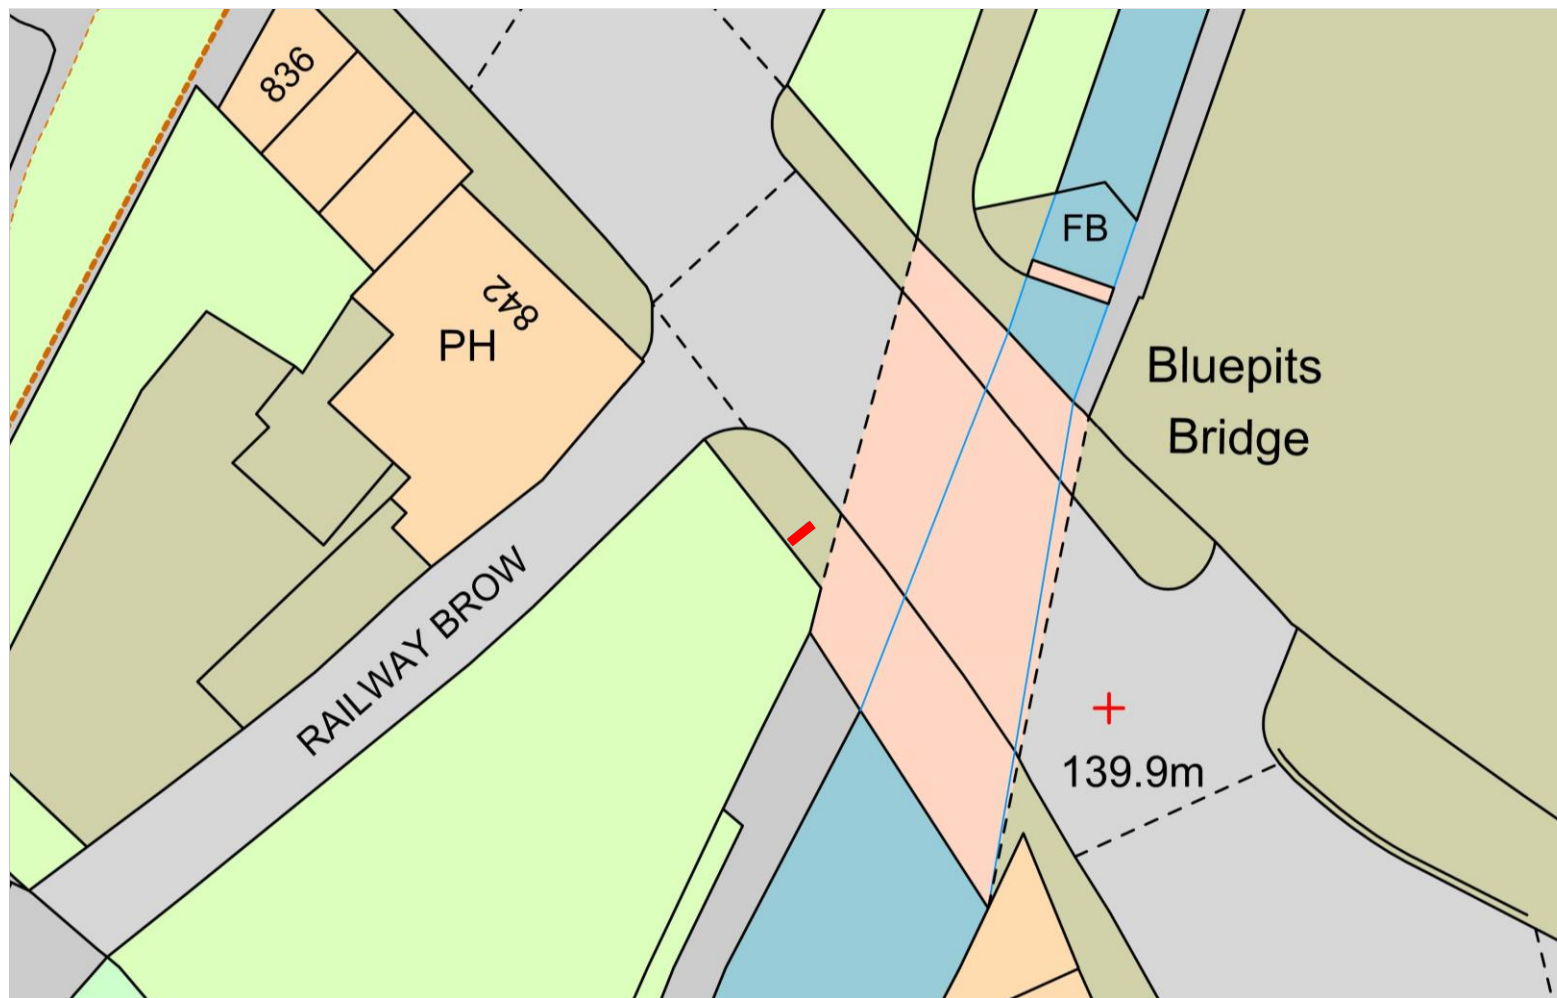

Easting: 388328


Northing: 410523

— Advertised CIP



1:500 @ A4

New CIP Position – Plan provided by Rochdale Council

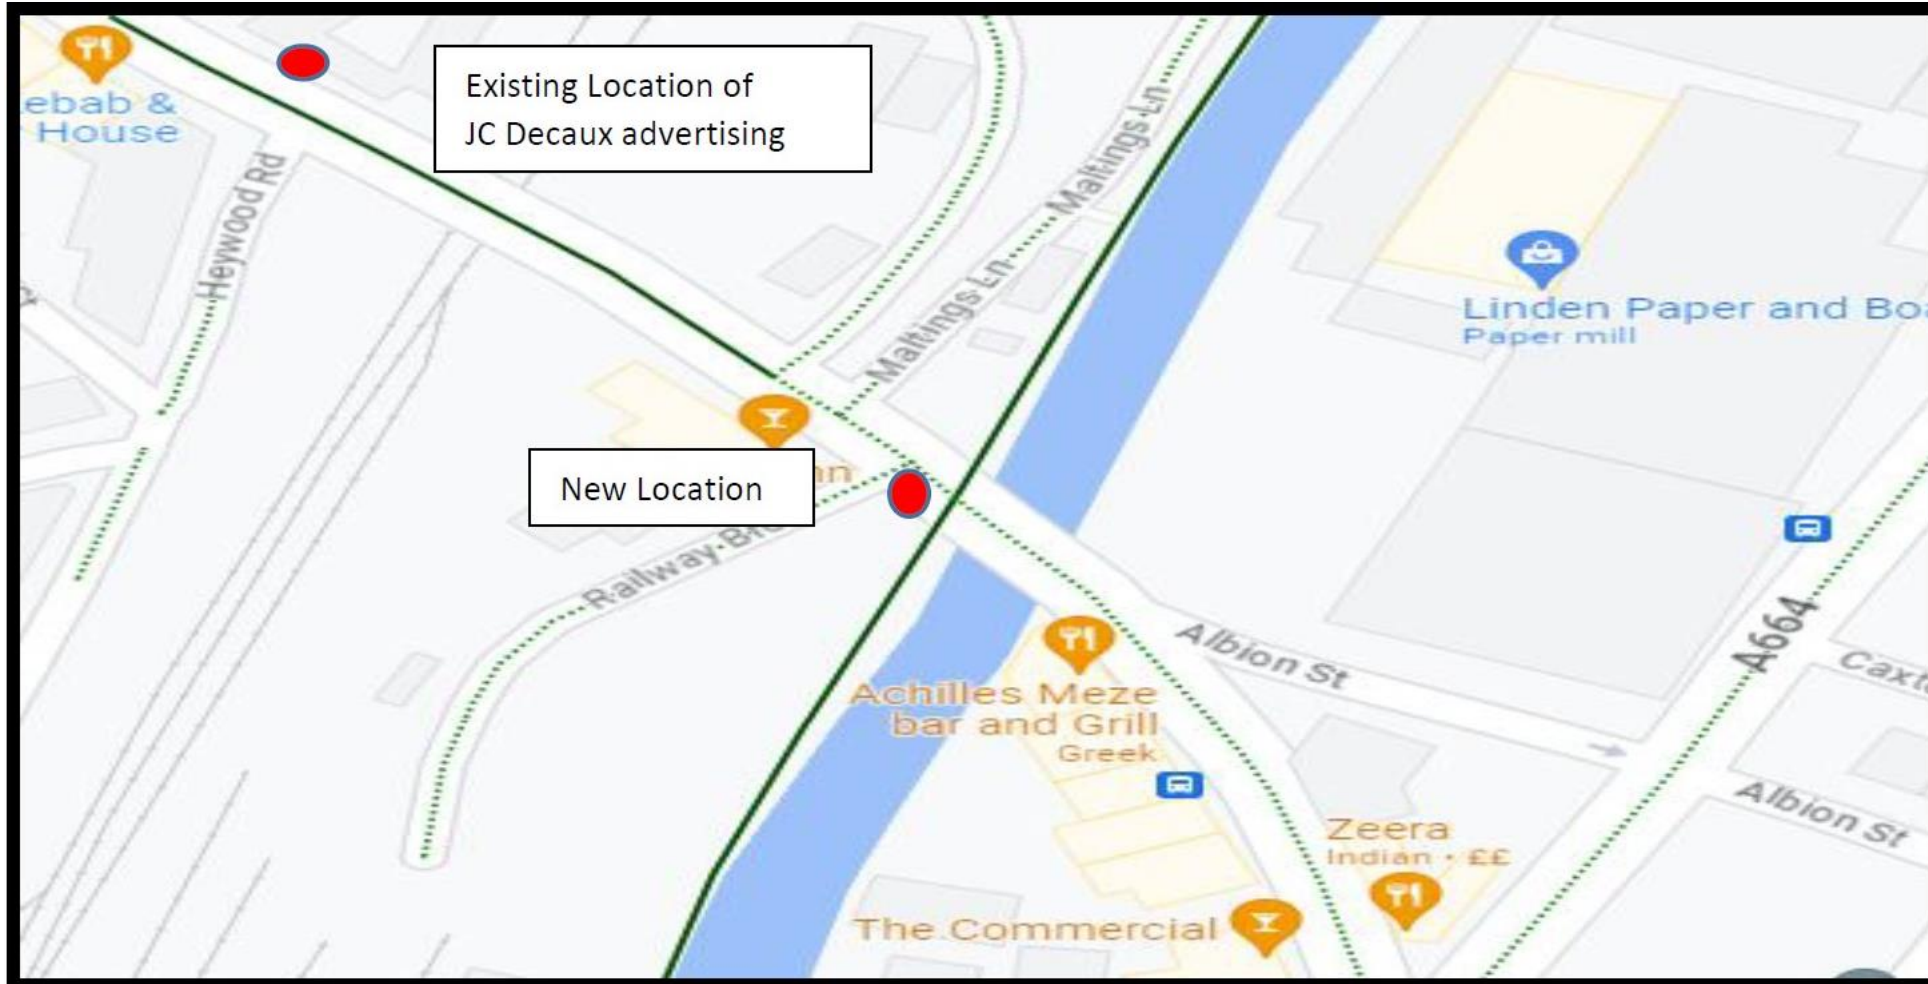

Previous & New CIP Position



Manchester Road, Rochdale OL11 3EE



Manchester Road, Rochdale OL11 3EE

