



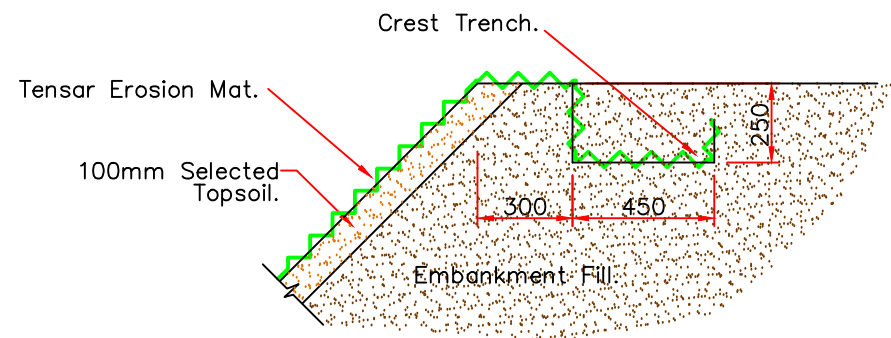


TENSAR MAT CREST ANCHORAGE

Scale 1:25

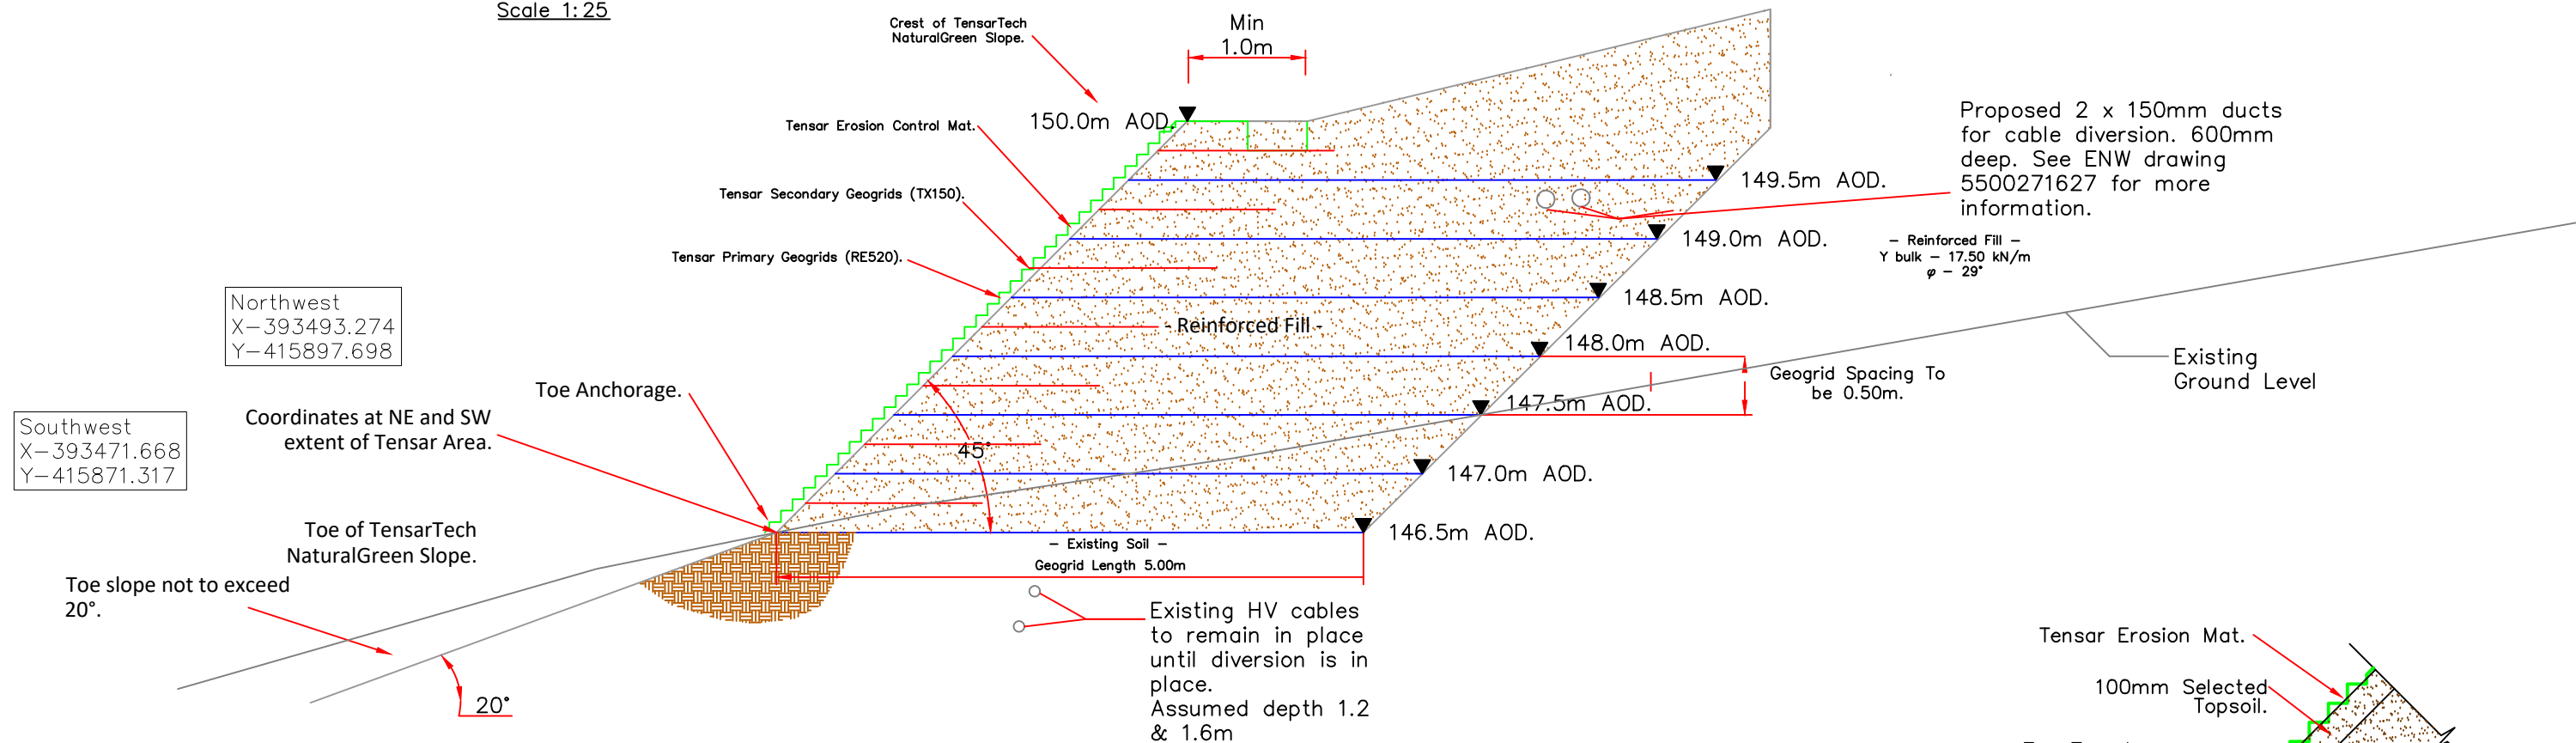

Section of TensarTech
NaturalGreen System Through Section F-F

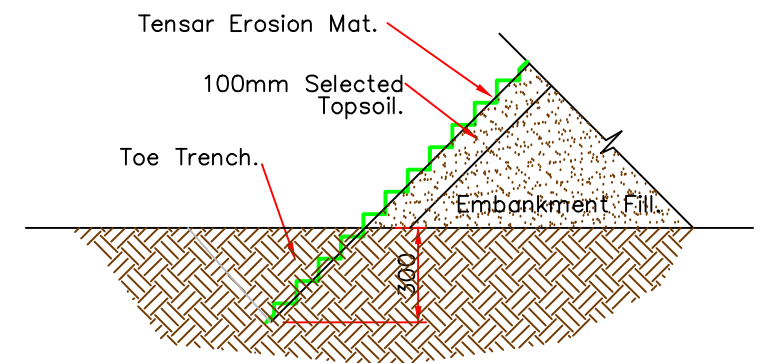

TENSAR MAT TOE ANCHORAGE

Scale 1:25

GROUNDTECH
CONSULTING



CLIENT COUNTRYSIDE HOMES PROJECT TITLE HOLLINGWORTH GATE, LITTLEBOROUGH PLAN TITLE TENSARTECH NATURAL GREEN PROFILE PLAN - SECTION F	DATE JULY 2023 SCALE NTS PLAN NUMBER GRO-23131-P03F_1.2	1.2 1.1 Rev.	Added coordinates to toe of slope Adjustment of levels Details	19/07/23 13/07/23 Date	Status Preliminary Draft Issued For Comment Approved	Notes Proposed services to be installed during the construction of Tensar Slopes. Proposed services to be undisturbed during the construction of Tensar Slopes.

