


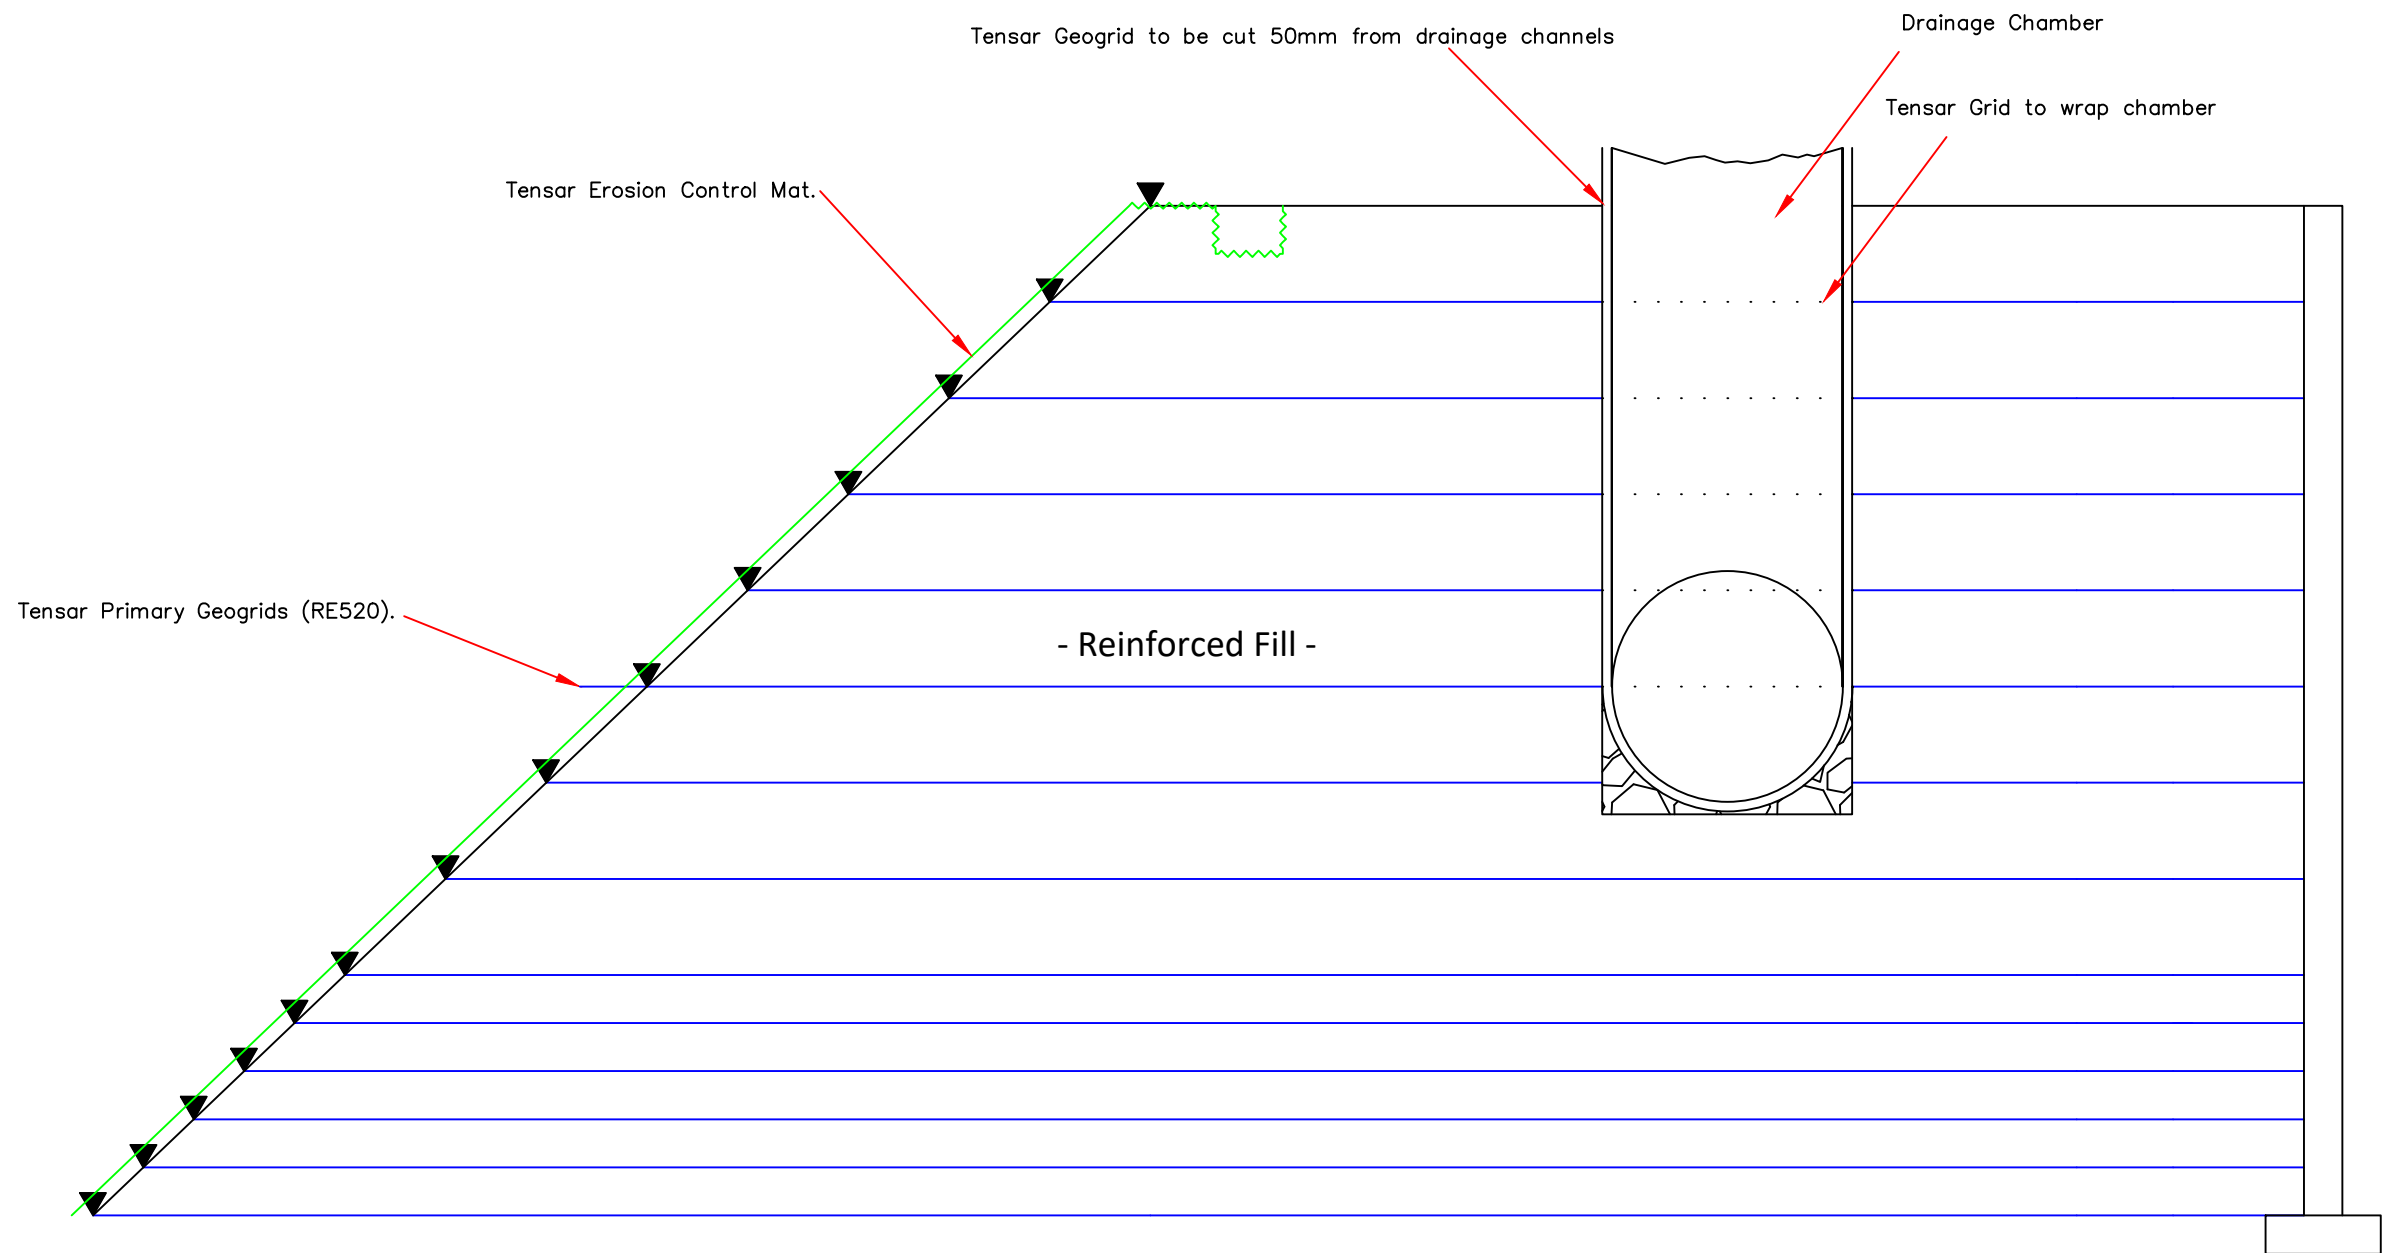

GROUNDTECH CONSULTING	CLIENT	DATE				Status		Notes Drainage installation requires to be programmed/sequenced with Tensar reinforced earth construction as levels raised.
	COUNTRYSIDE PROPERTIES	JUNE 2023				Preliminary		
	PROJECT TITLE	SCALE				Draft		
	HOLLINGWORTH GATE, LITTLEBOROUGH	NTS				Issued		
	PLAN TITLE	PLAN NUMBER				For Comment		
	MANHOLE DETAIL	GRO-23131-P06	Rev.	Details	Date	Approved		