




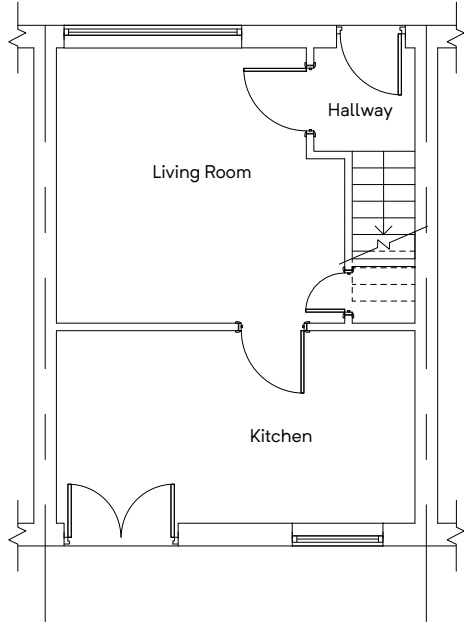

GROUND FLOOR PLAN
(EXISTING)

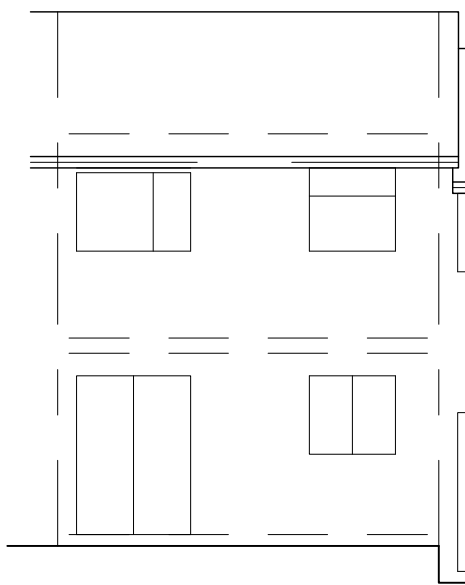


REAR ELEVATION
(EXISTING)

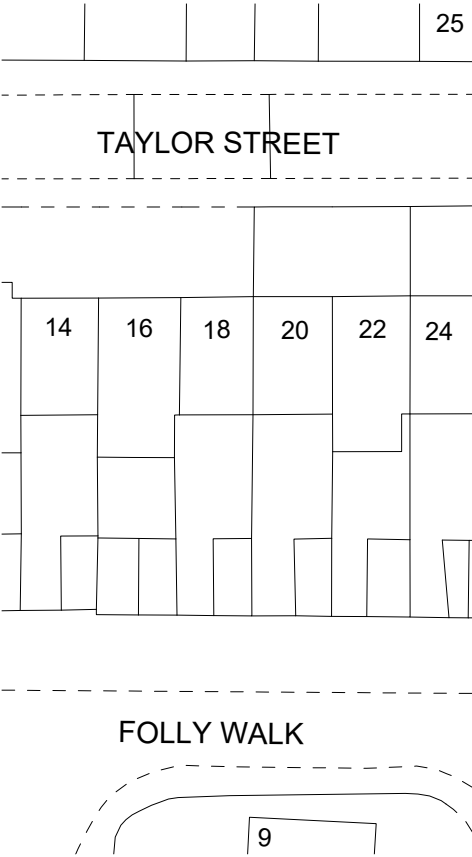


SITE PLAN
(EXISTING)

Building Design Services M.FAROOQ 418 Bury Road Rochdale OL11 5EU 01706 712231 0796 7605 763	For: MR URFAN MEHMOOD BEGUM	Scale: (Plan) 1:100 @ A3 (Elevation) 1:100 @ A3
	PROPOSED SINGLE STOREY REAR EXTENSION AT	(Site Plan) 1:500 @ A3
	18 Taylor Street Rochdale OL12 OHX	Job No. & Sheet 2355/1

bds

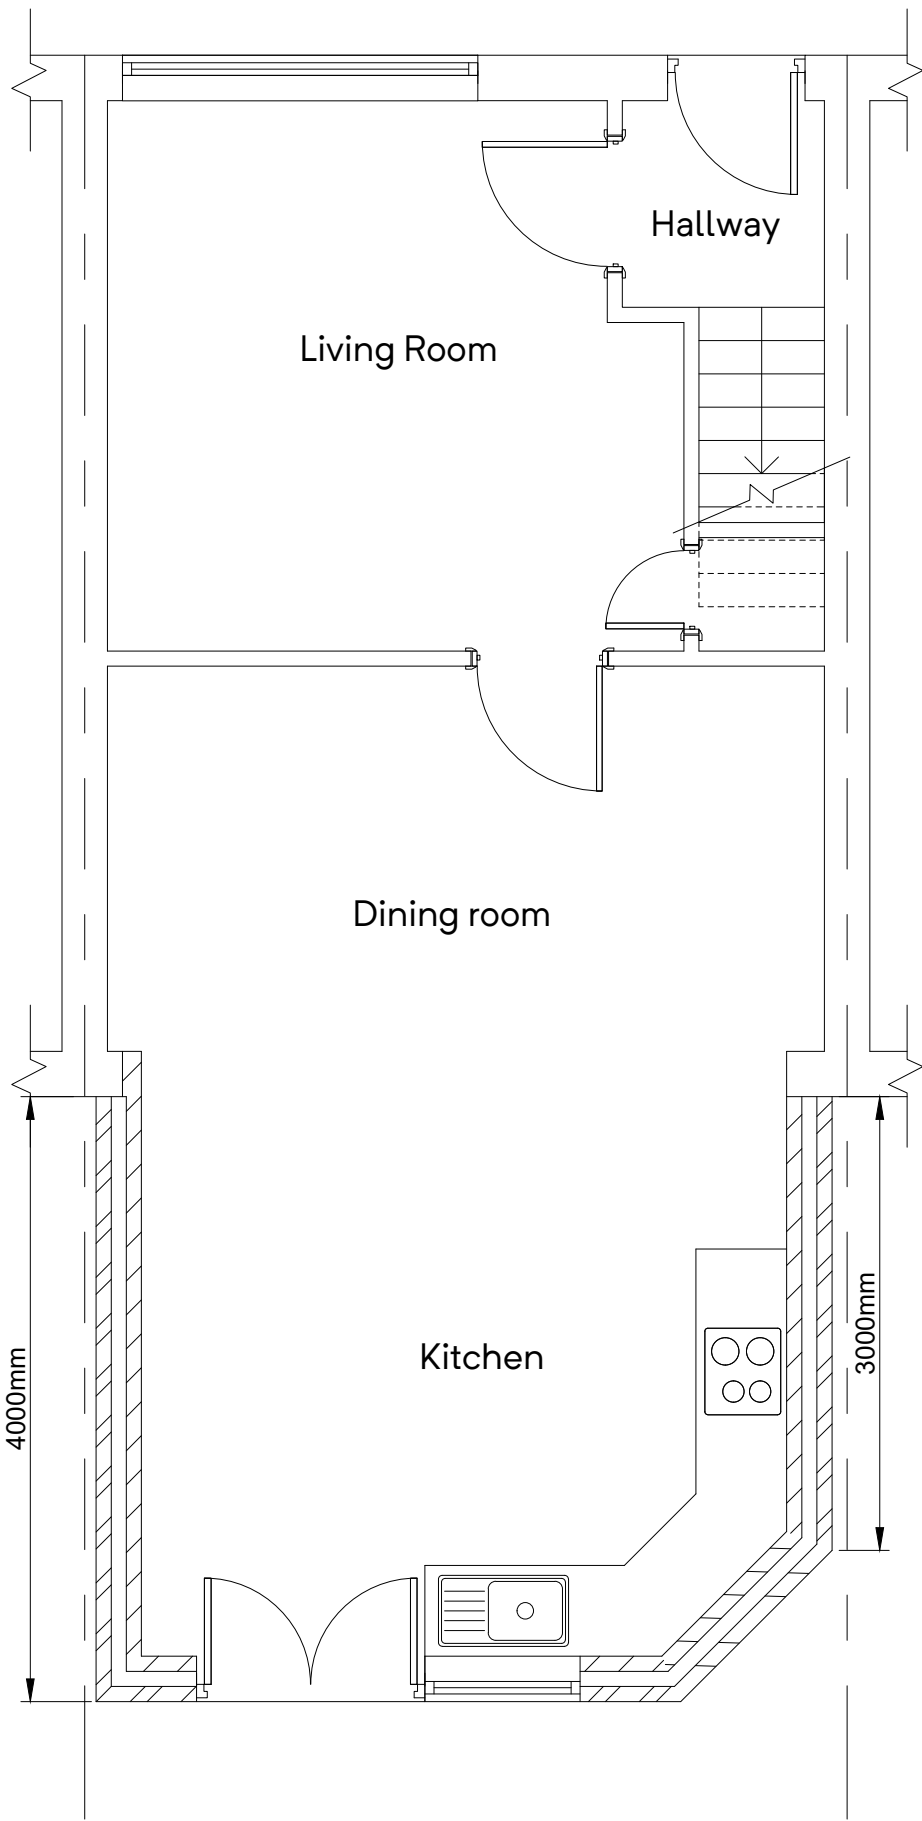

GROUND FLOOR PLAN
(PROPOSED)

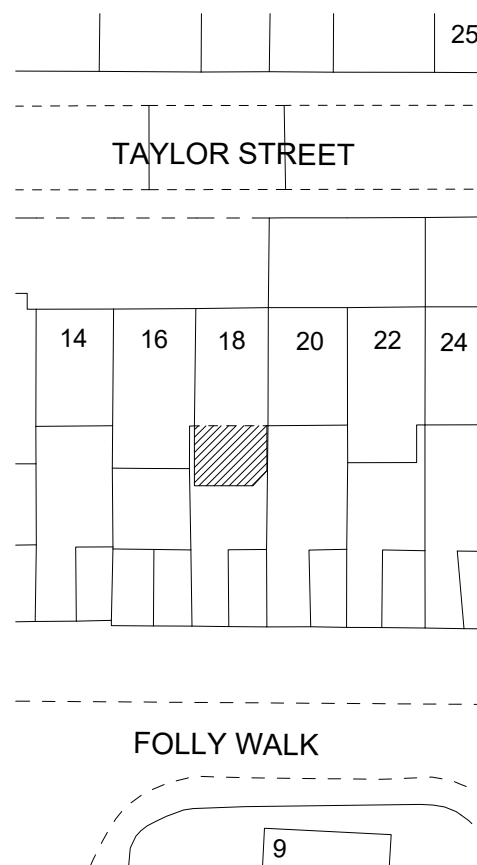

SITE PLAN
(PROPOSED)

Building Design Services

M.FAROOQ
418 Bury Road
Rochdale
OL11 5EU
01706 712231
0796 7605 763

For:

MR URFAN MEHMOOD
BEGUM

PROPOSED SINGLE STOREY
REAR EXTENSION AT

18 Taylor Street
Rochdale
OL12 OHX

Scale:


(Plan)
1:50 @ A3

(Site Plan)
1:500 @ A3


Job No. & Sheet

2355/2


bds

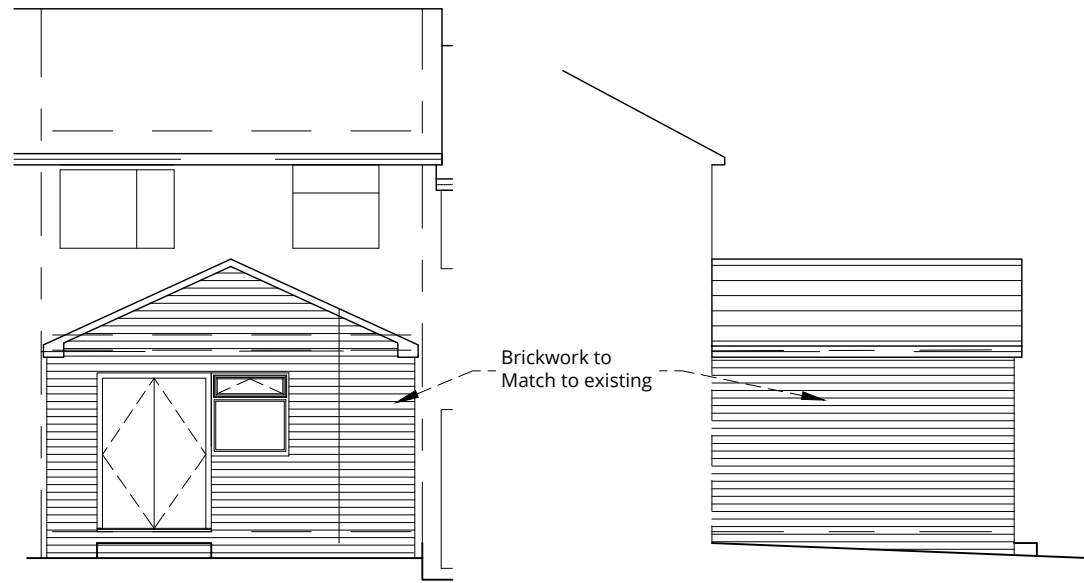

REAR ELEVATION
(PROPOSED)

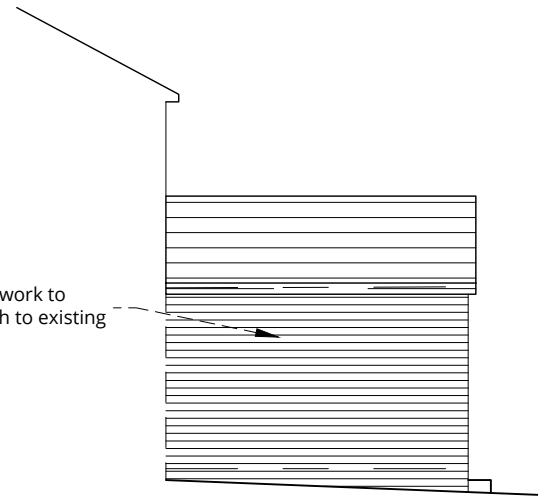

SIDE ELEVATION
(PROPOSED)

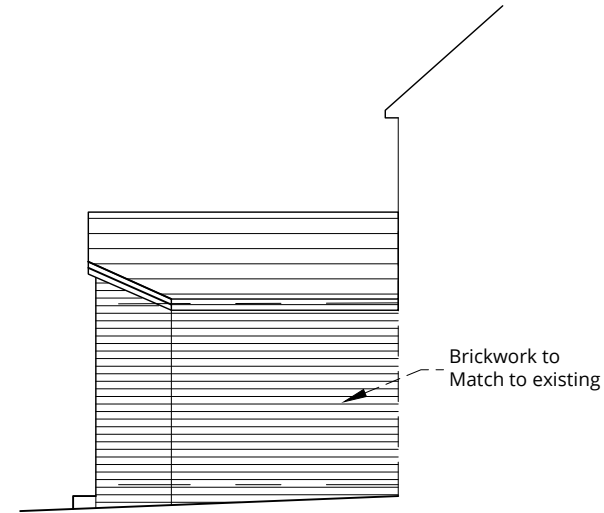

SIDE ELEVATION
(PROPOSED)

Building Design Services

For:

Scale:
(Elevation)
1:100 @ A3

M.FAROOQ
418 Bury Road
Rochdale
OL11 5EU
01706 712231
0796 7605 763

MR URFAN MEHMOOD
BEGUM

PROPOSED SINGLE STOREY
REAR EXTENSION AT

bds

18 Taylor Street
Rochdale
OL12 OHX

Job No. & Sheet

2355/3