

SCALE WITH CAUTION AS DISTORTION CAN OCCUR

1

2

3

4

5

6

7

8

9

10cm

9

10

11

12

A

B

C

D

E

F

G

H

10cm



SCALE WITH CAUTION AS DISTORTION CAN OCCUR

SCALE WITH CAUTION AS DISTORTION CAN OCCUR


Plotted by Ayesha Ahmed on 24/10/2025 11:09:21 at 1:1 plot scale

NOTES

- All dimensions are in millimetres unless noted otherwise.
- All dimensions must be taken on site and not measured off drawing.
- All levels refer to metres Above Ordnance Datum (AOD).

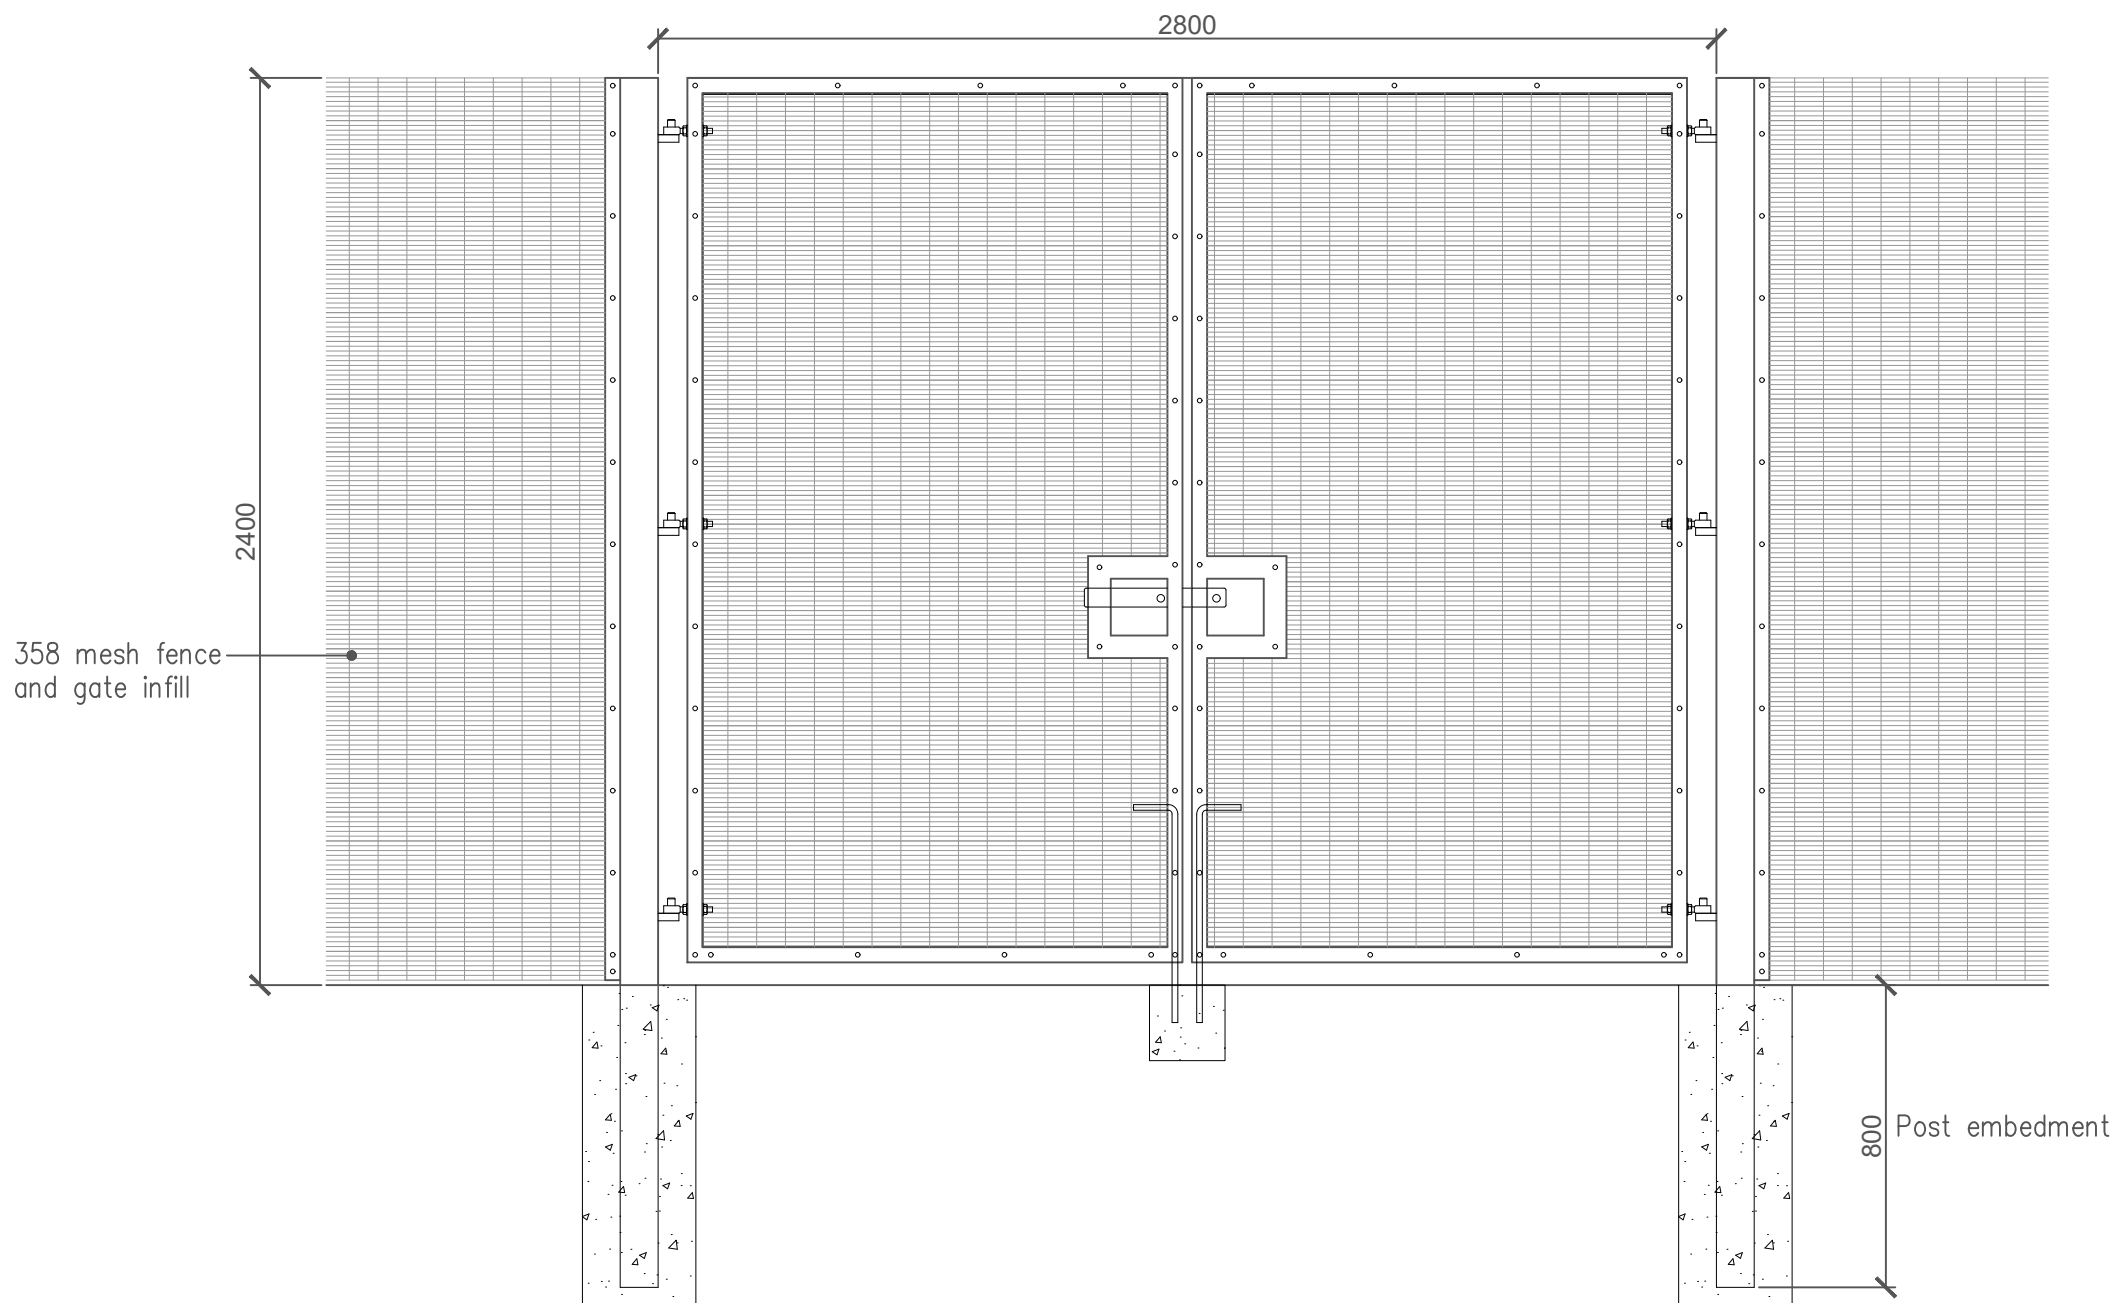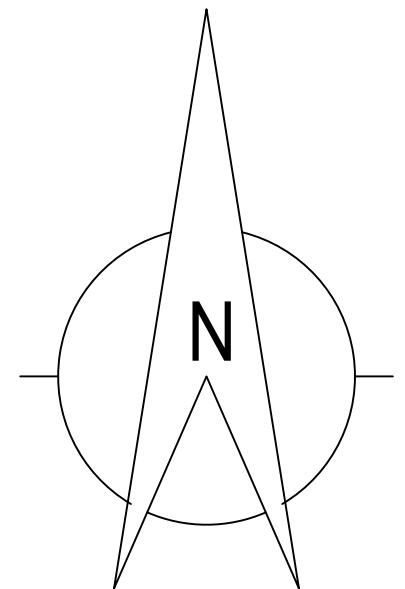

DOUBLE GATE ELEVATION

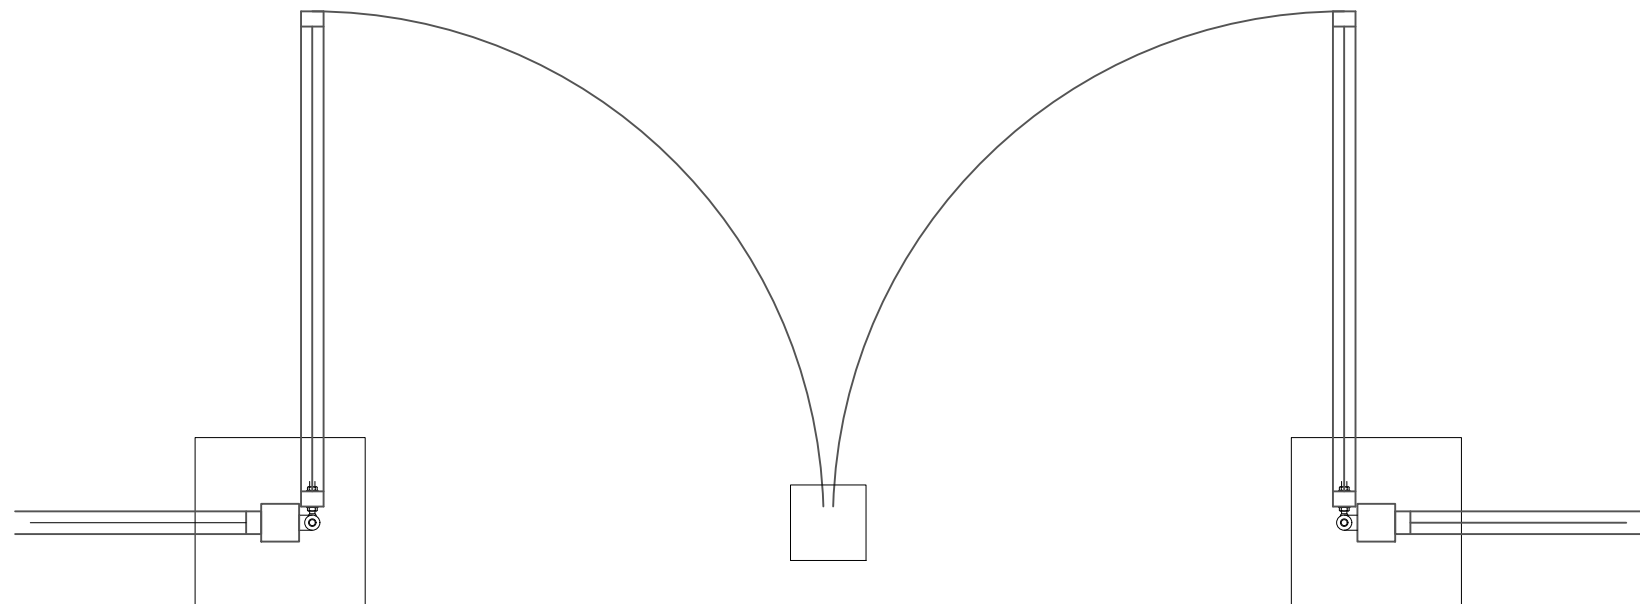

DOUBLE GATE PLAN

*	*	*	*	**/**/2*
Rev	Details of revision	By	Chkd	Date
ROCHDALE BOROUGH COUNCIL NEIGHBOURHOODS Director: M. Widdup HIGHWAYS & PROPERTY Assistant Director: D. Bowler				
Project Crossgates Primary School Kiln Lane Rochdale OL16 3HB				
Title Double Gate Elevation				
Drawn IRD	Checked and Approved *		Safety Audit Check *	
Scale 1/20 at A2			Date 14.10.25	
Dwg No. A2/2005433/009				