



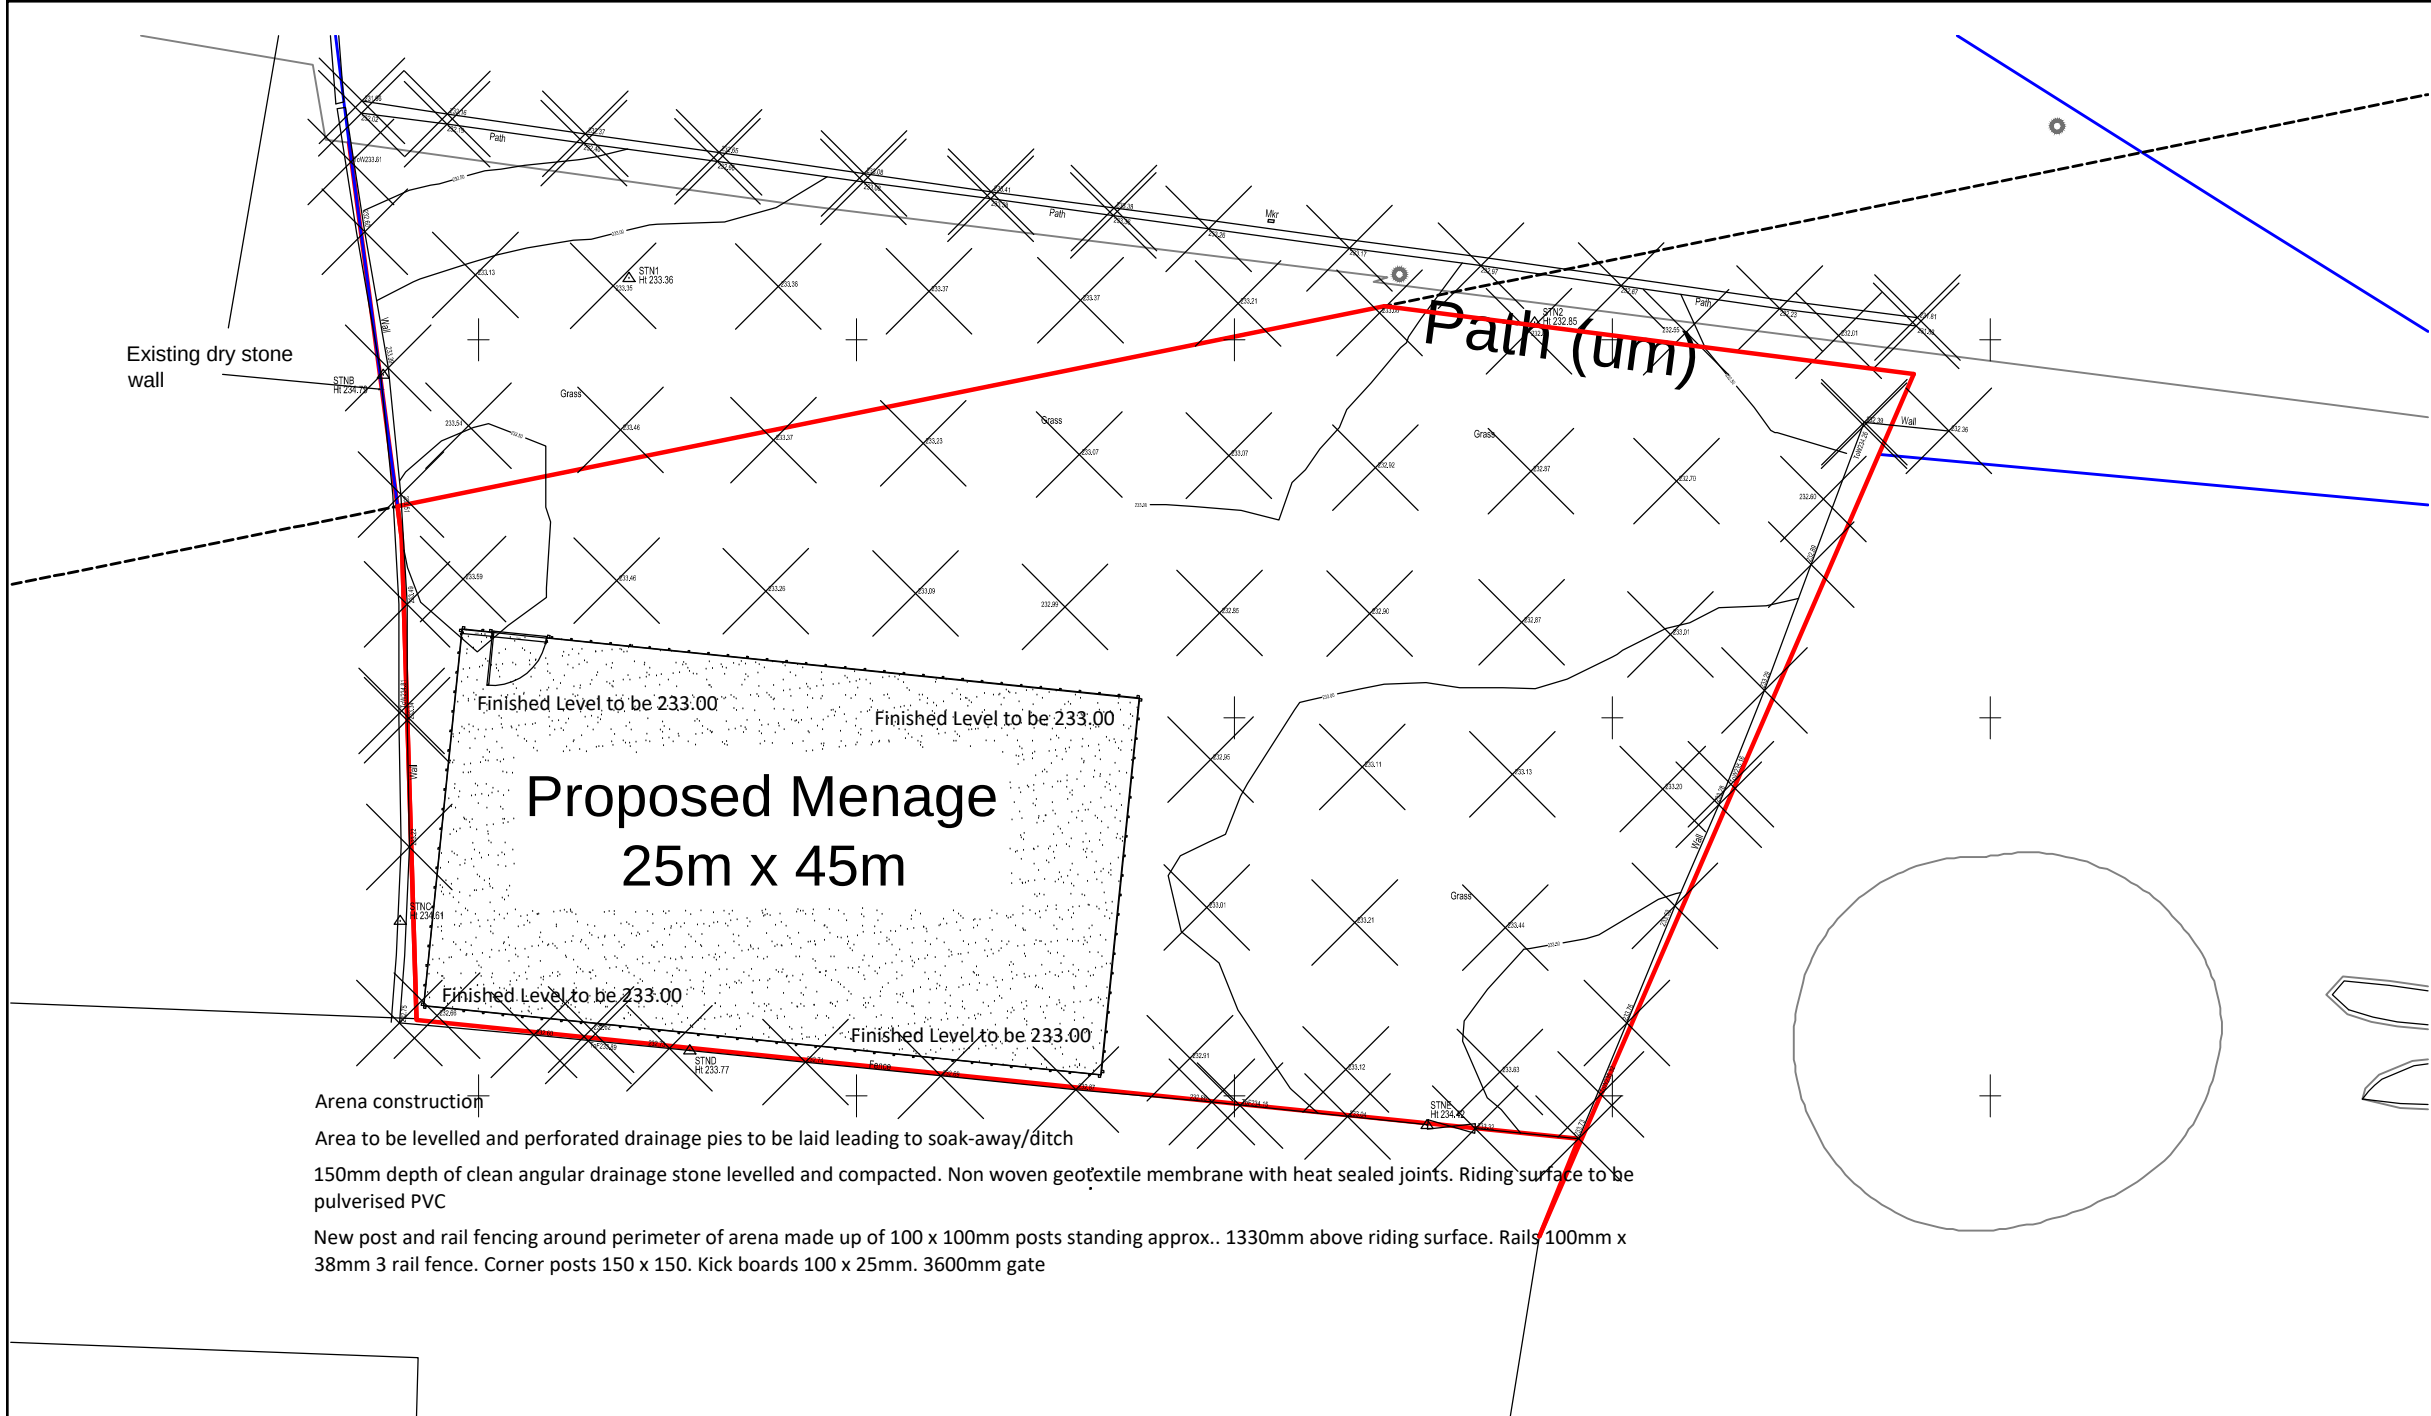

Arena construction
Area to be levelled and perforated drainage pies to be laid leading to soak-away/ditch
150mm depth of clean angular drainage stone levelled and compacted. Non woven geotextile membrane with heat sealed joints. Riding surface to be pulverised PVC
New post and rail fencing around perimeter of arena made up of 100 x 100mm posts standing approx.. 1330mm above riding surface. Rails 100mm x 38mm 3 rail fence. Corner posts 150 x 150. Kick boards 100 x 25mm. 3600mm gate

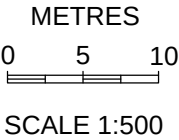

PHOTOS SHOWING STYLE OF PROPOSED FENCING



PLANNING

REV	DATE	AMENDMENTS	INT
Harry Jackson Claraview 874 Bradshaw Road Turton, Nr. Bolton BL7 0HR Mobile: 07931 321879 Email harryjacks84@hotmail.com			
CLIENT	Mrs R Hudson		
ADDRESS	Brow Edge Healey Stones Whitworth Lancashire OL12 0TT		
PROJECT	Menage		
TITLE	Proposed Plan		
DRAWING No.	02	REV	
SCALES	1::500	DATE	April 2025
DRAWN BY	BE	SHEET SIZE	A3
CHECKED BY	HJ	COPYRIGHT	©