



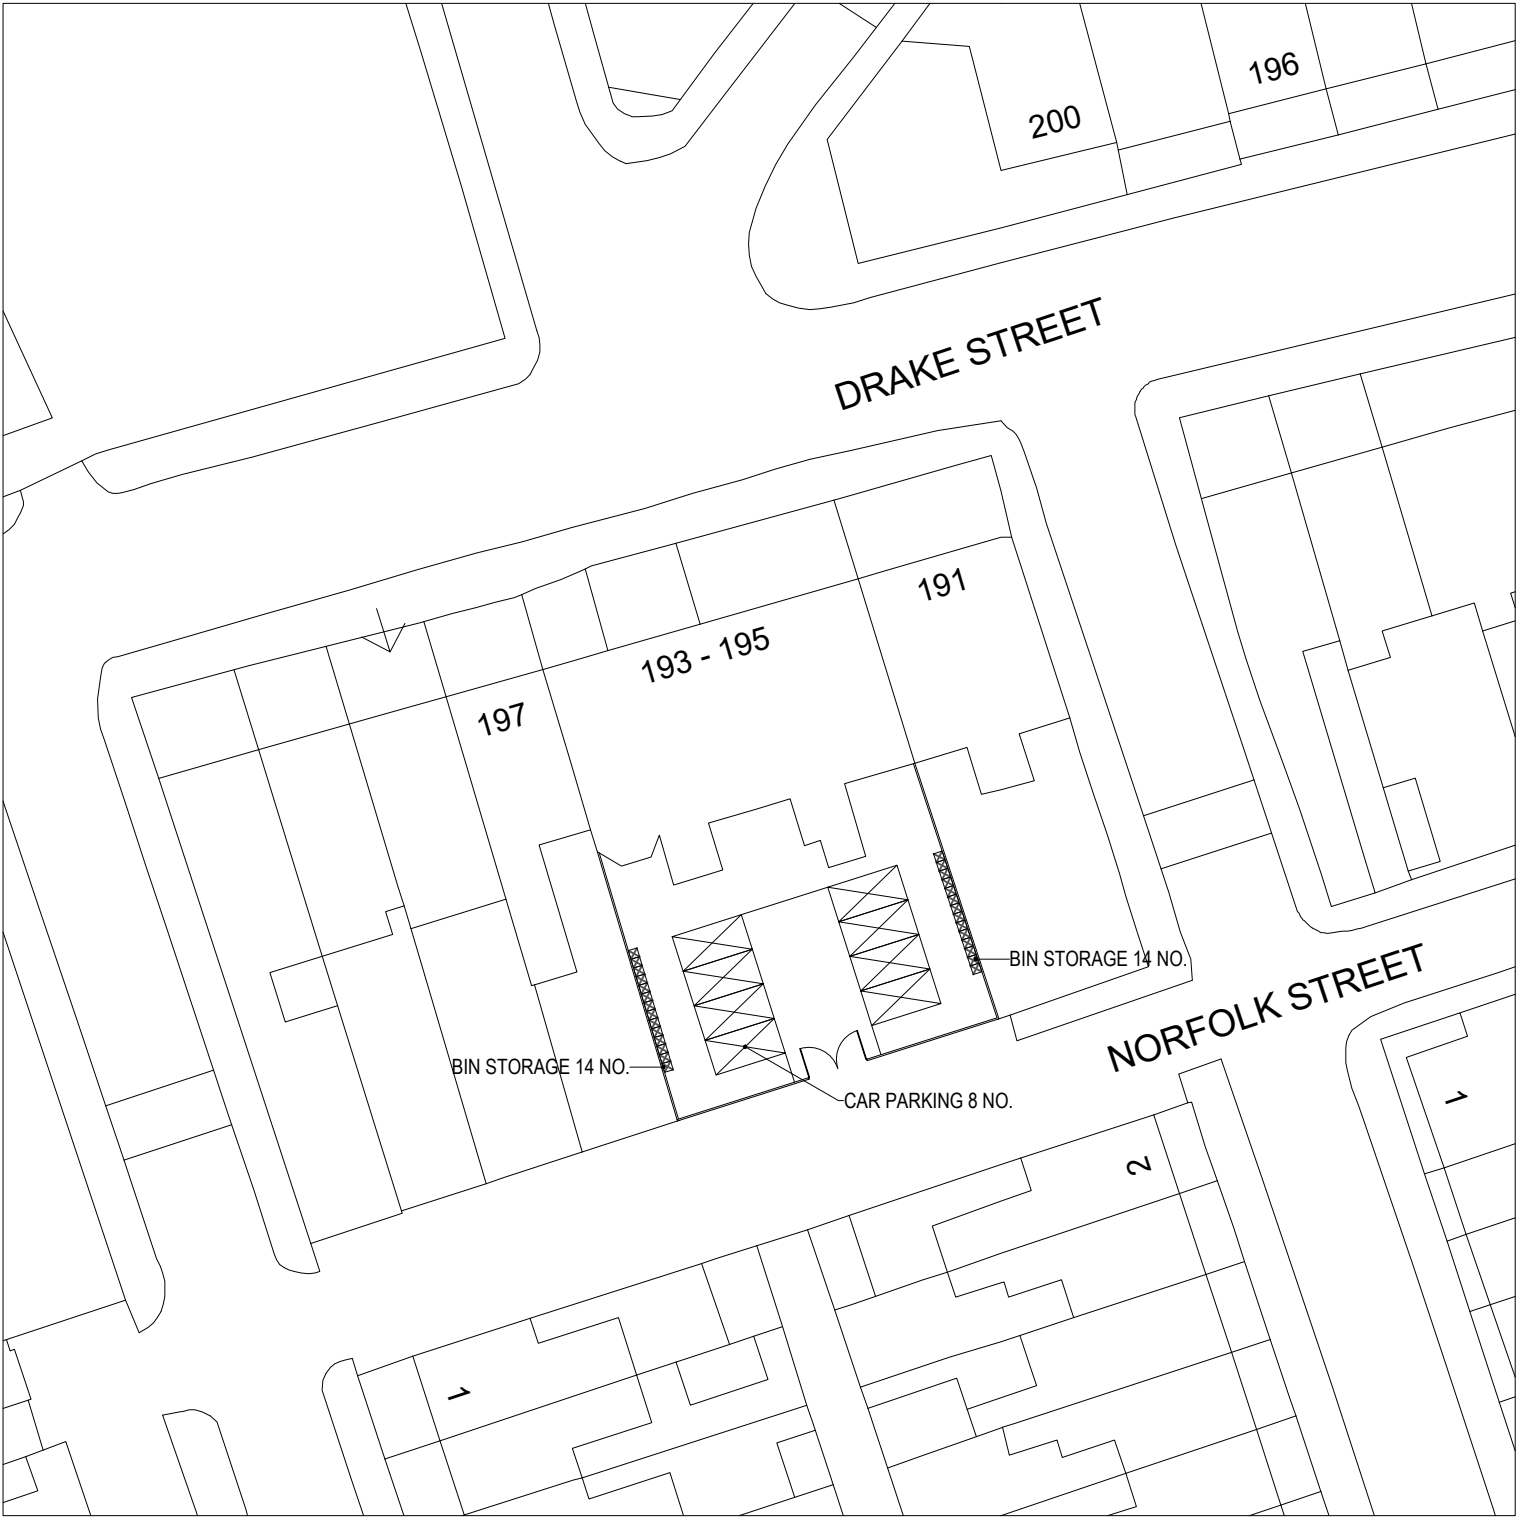

W: adeptdesignltd.co.uk | M: 07496819062 | E: enquiries@adeptdesignltd.co.uk

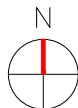

PROJECT	193-195 DRAKE STREET, ROCHDALE, OL11 1EF	REVISION	001
TITLE	PROPOSED SITE PLAN	CLIENT	ROCHE PROPERTY GROUP
NUMBER	A101	STATUS	PLANNING ISSUE
SCALE	1:500	DATE	05/11/2025