

SCALE WITH CAUTION AS DISTORTION CAN OCCUR

TOTAL SITE AREA
11709m²

NOTES

1. All dimensions are in millimetres unless noted otherwise.
2. All dimensions must be taken on site and not measured off drawing.
3. All levels refer to metres Above Ordnance Datum (AOD).

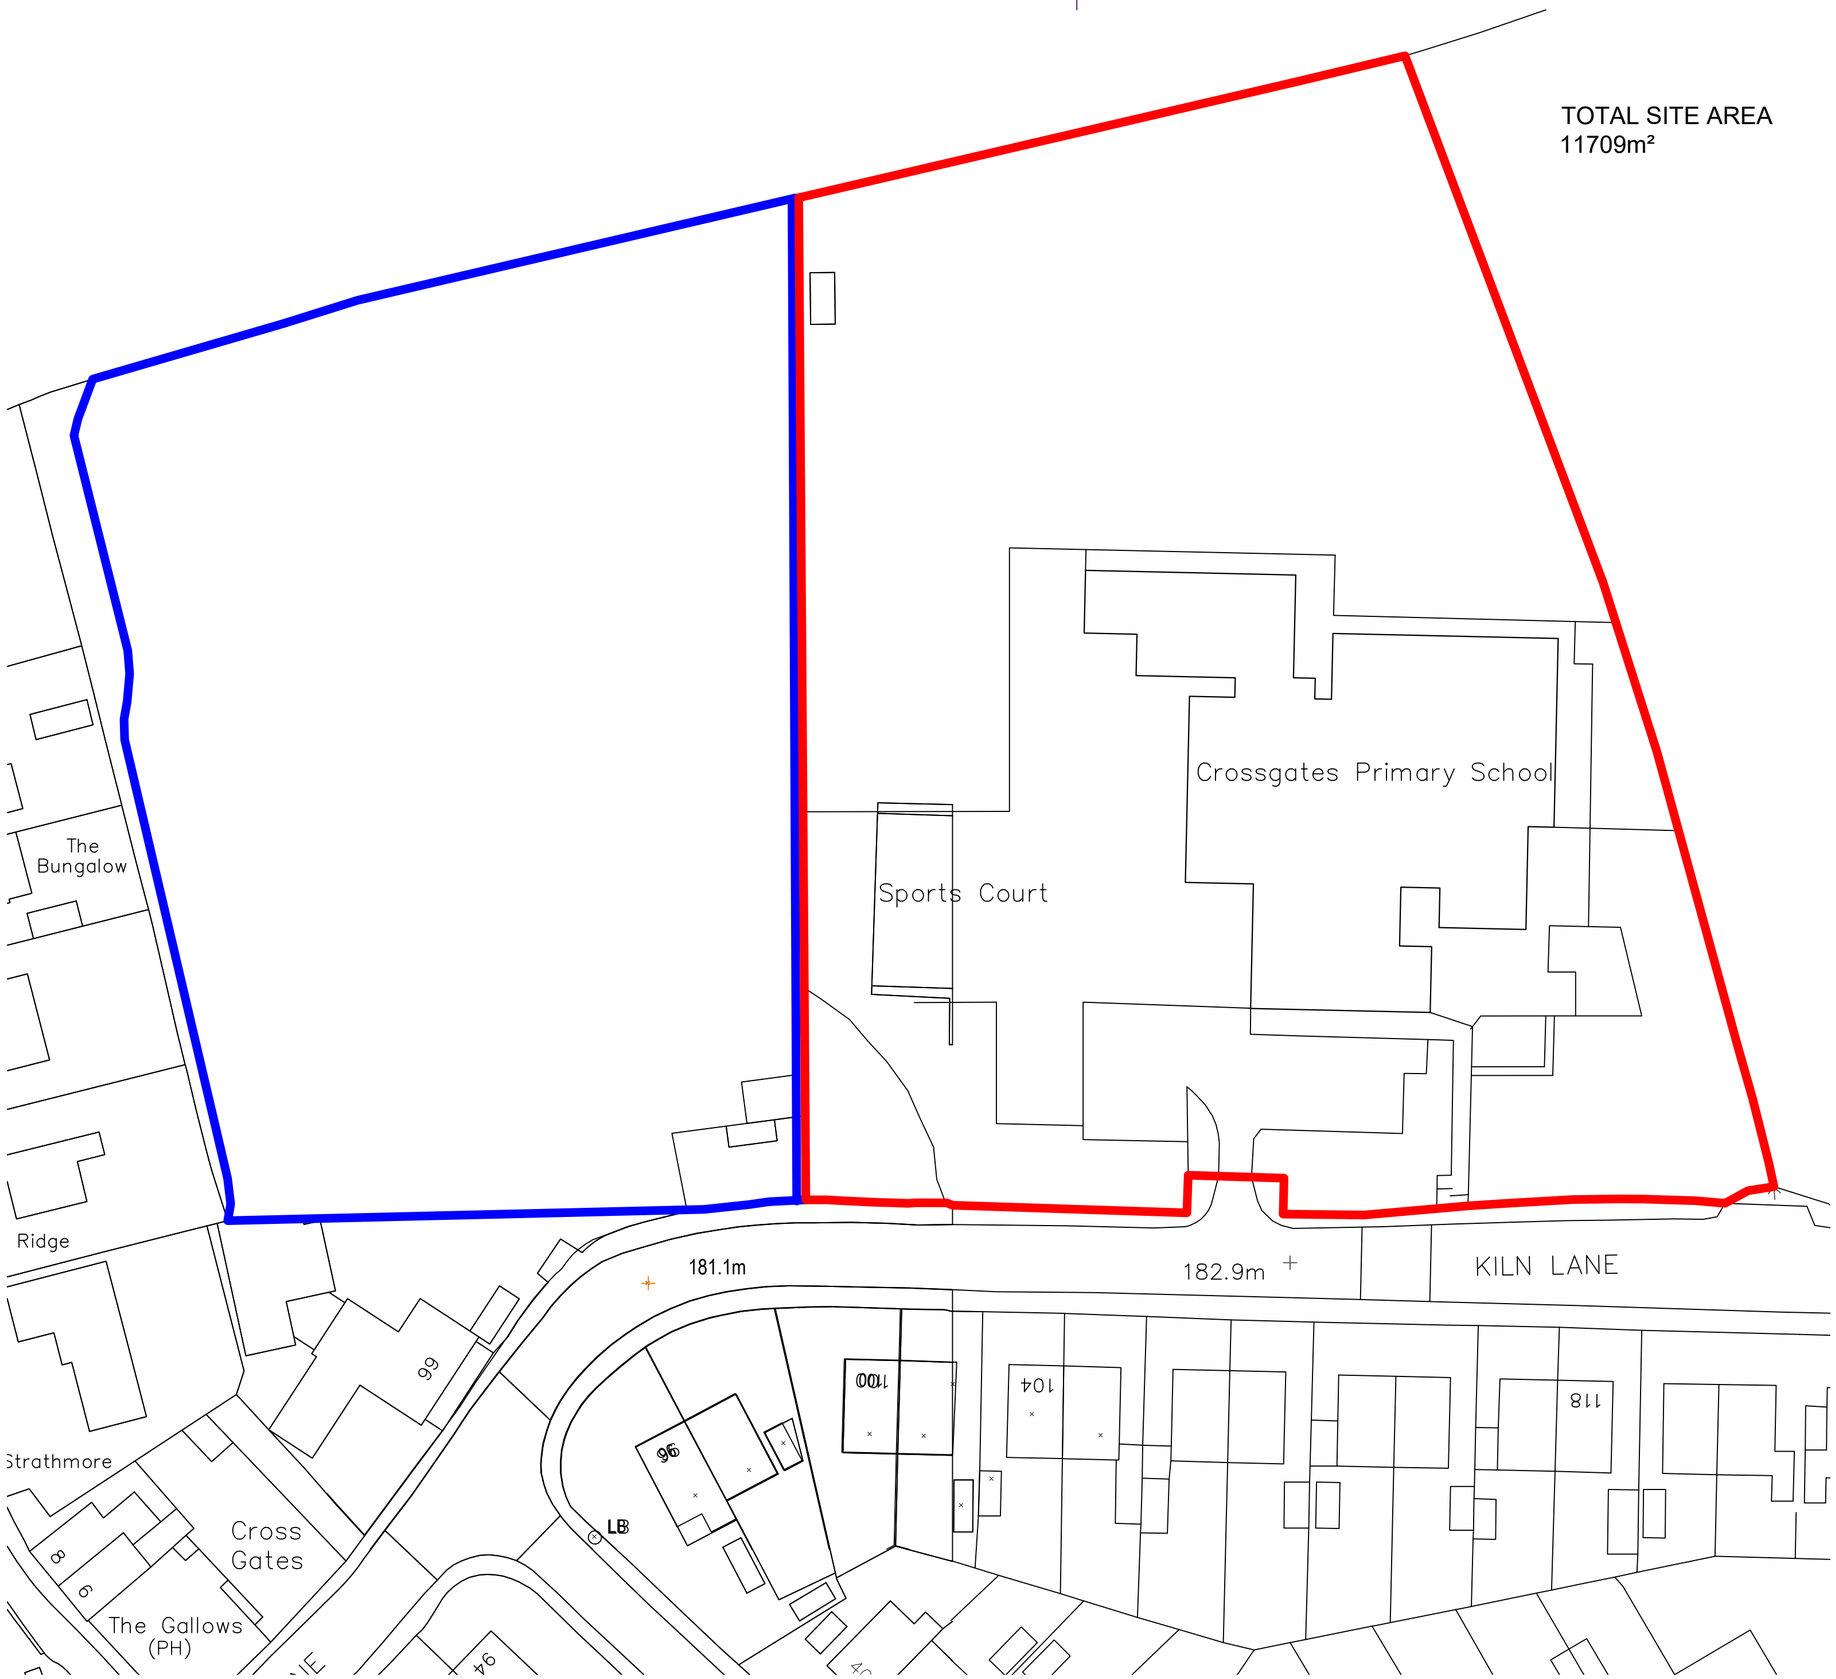

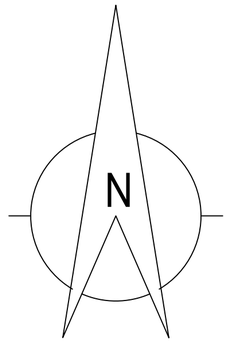

Rev	Details of revision	By	Chkd	Date
*	*	*	*	**/**/2*

ROCHDALE BOROUGH COUNCIL

NEIGHBOURHOODS
Director: M. Widdup

HIGHWAYS & PROPERTY
Assistant Director: D. Bowler

Project
Crossgates Primary School
Kiln Lane
Rochdale
OL16 3HB

Title
Block Plan

Drawn	Checked and Approved	Safety Audit Check
AA	*	*

Scale	Date
1/500 at A2	14.10.25

Dwg No.
A2/2500433/013

Plotted by Ayesha Ahmed on 13/11/2025 15:34:09 at 1:1 plot scale