
SCALE WITH CAUTION AS DISTORTION CAN OCCUR
SCALE WITH CAUTION AS DISTORTION CAN OCCUR
Plotted by Ayesha Ahmed on 24/10/2025 09:36:33 at 1:1 plot scale

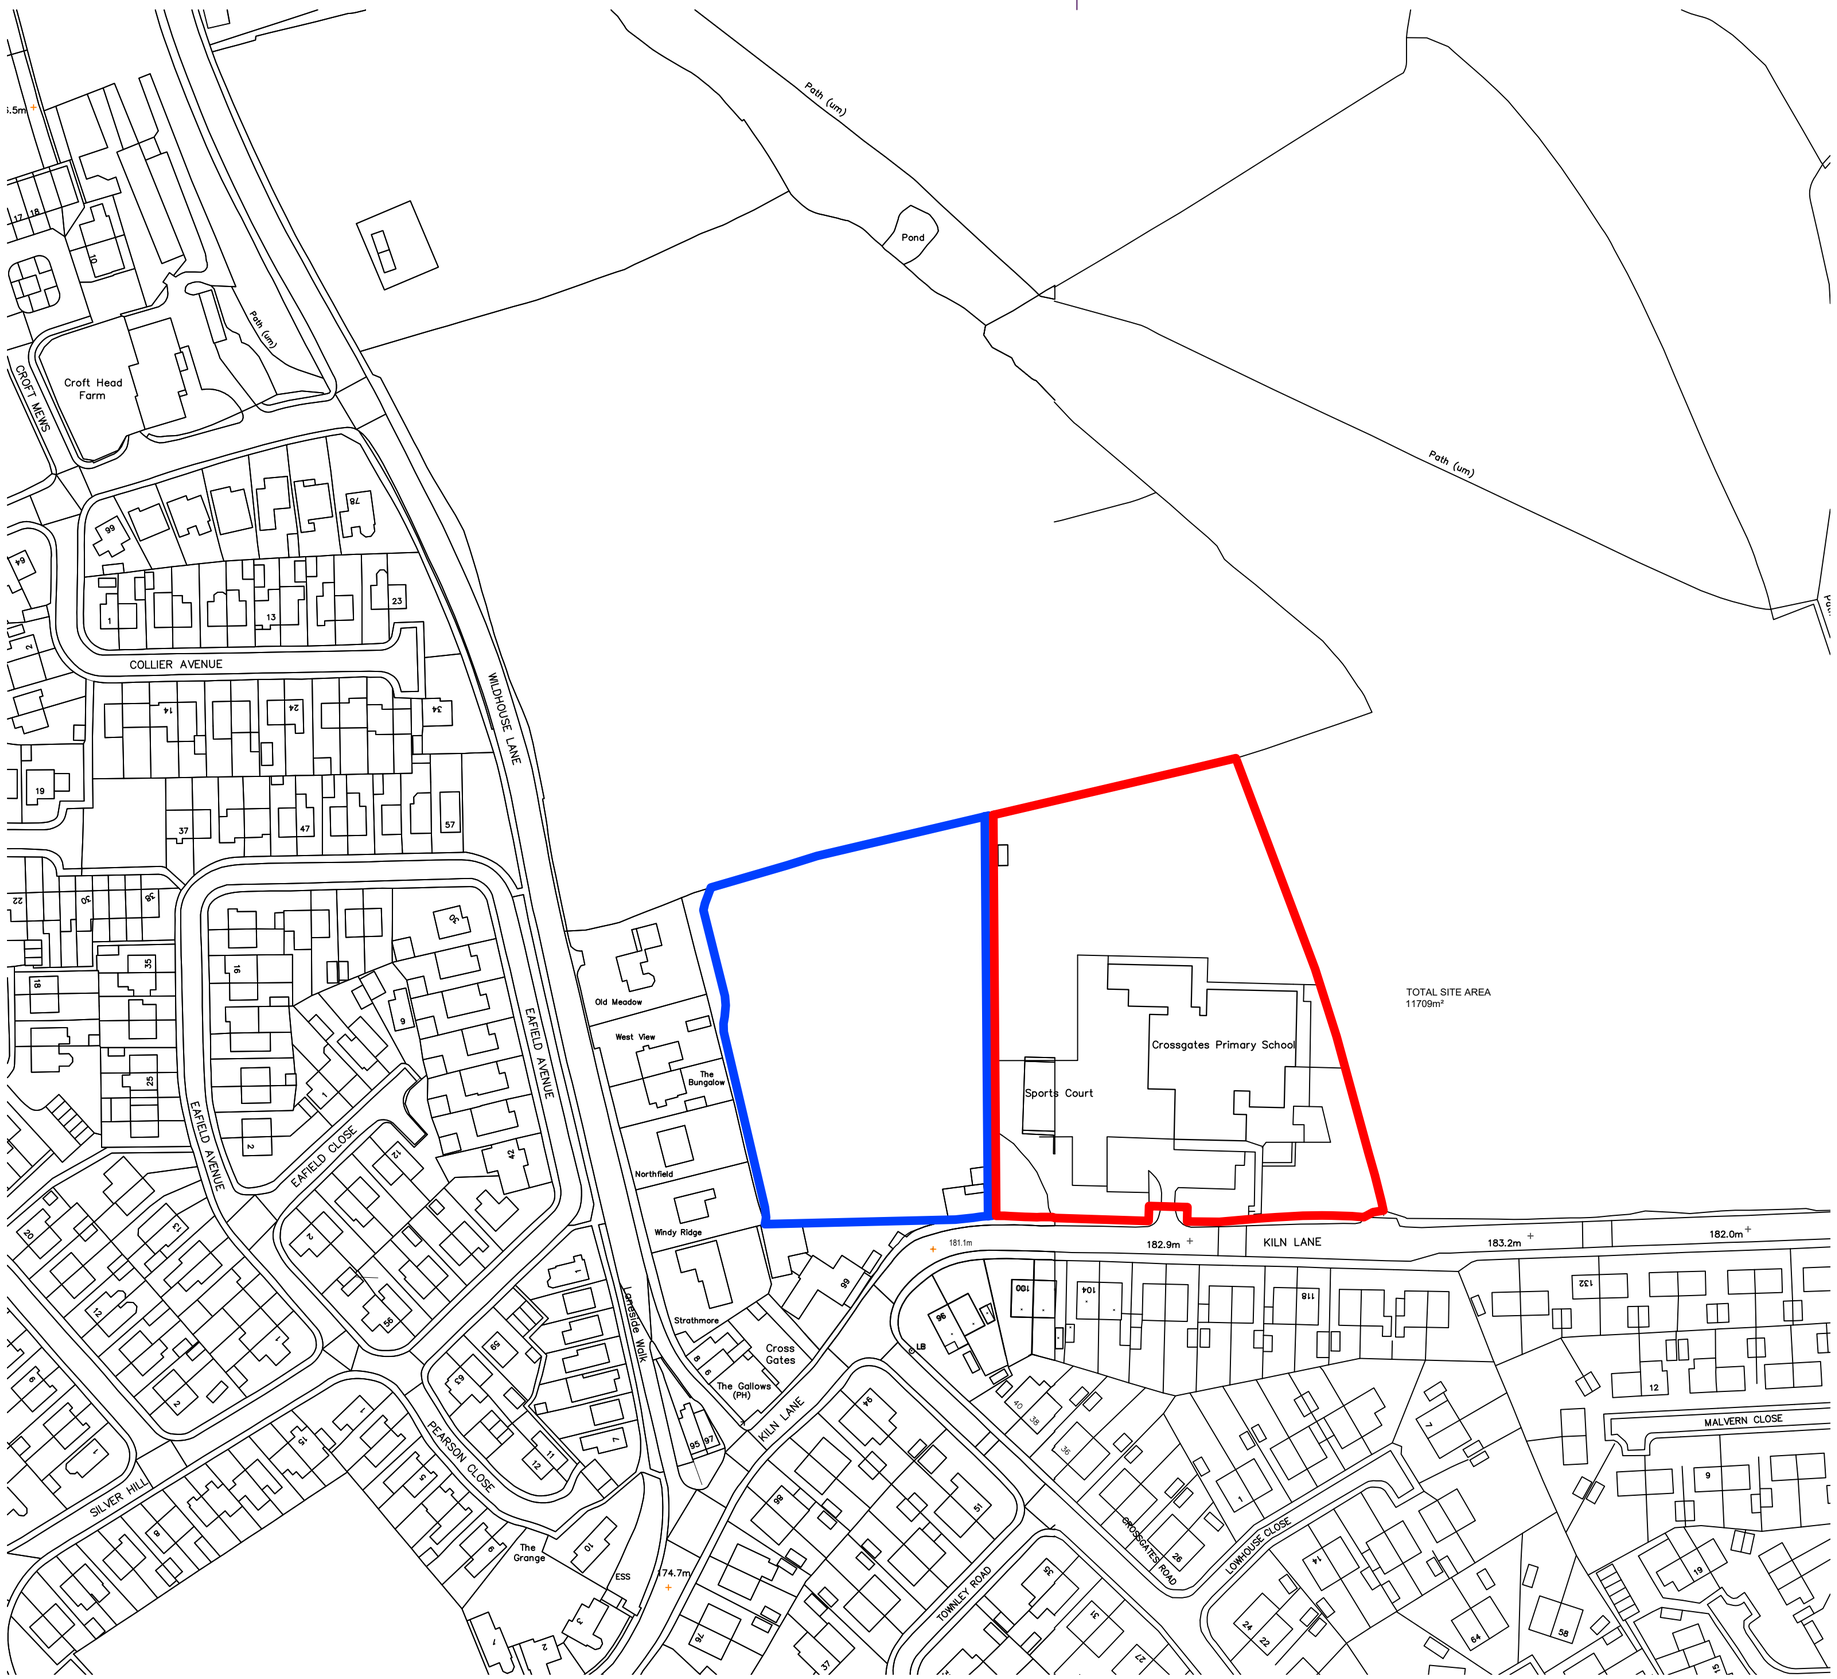

NOTES

1. All dimensions are in millimetres unless noted otherwise.
2. All dimensions must be taken on site and not measured off drawing.
3. All levels refer to metres Above Ordnance Datum (AOD).

Rev	Details of revision	By	Chkd	Date
*	*	*	*	**/**/2*

ROCHDALE BOROUGH COUNCIL

NEIGHBOURHOODS
Director: M. Widdup

HIGHWAYS & PROPERTY
Assistant Director: D. Bowler

Project
Crossgates Primary School
Kiln Lane
Rochdale
OL16 3HB

Title
Location Plan
Fencing

Drawn	Checked and Approved	Safety Audit Check
AA	*	*

Scale: 1/1250 at A2
Date: 14.10.25

Dwg No.
A2/2005433/005