
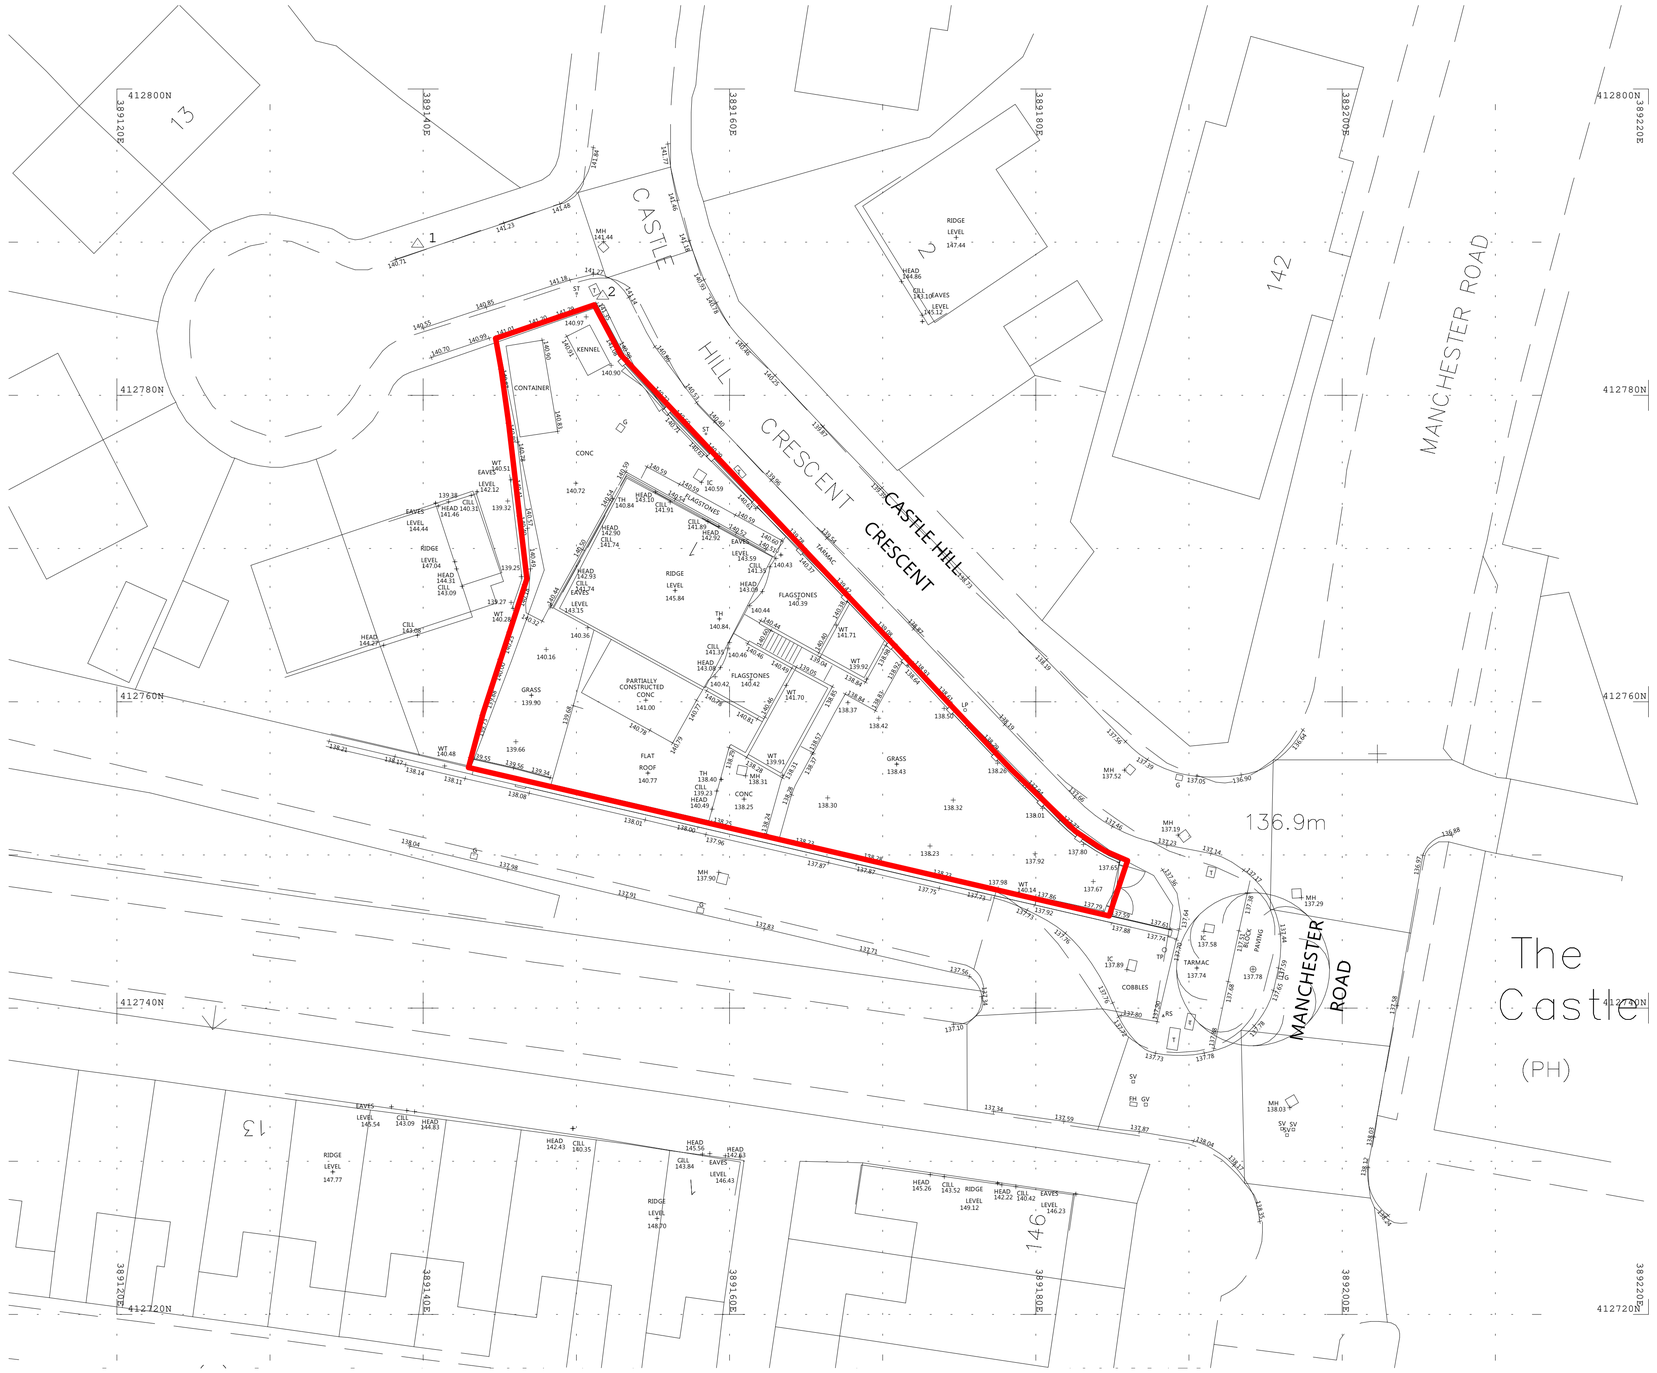


1 Existing Site Plan
1 : 200

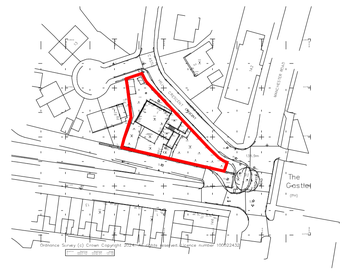

2 Ex Location Plan
1 : 1250

0m 5m 10m

CDM REGULATIONS 2015. All current drawings and specifications for the project must be read in conjunction with the Designer's Hazard and Environment Assessment Record. All intellectual property rights reserved.

Designed with reference to the surveys, information and reports listed: Ordanance Survey Promap, Licence number 100022432

James Kelly Architects Ltd t/a Solid Void – 16 Woolfenden Way, Wardle, OL12 9SS
Tel: 07949448088 – Email: solidvoid@outlook.com – Web: www.solidvoid.co.uk - Company No. 08545034

Rev	Date	Description
-	08.03.25	Planning Issue

Dwn	Ckd

Drawn	JK
Checked	JK
Date	MAR 2025
Scale @ A1	As indicated

1 Castle Hill Crescent, Rochdale (2371)
Existing Site and Location Plans

CHC-SVA-ZZ-ZZ-DR-A-2000
REV -

PLANNING

SOLIDVOID