
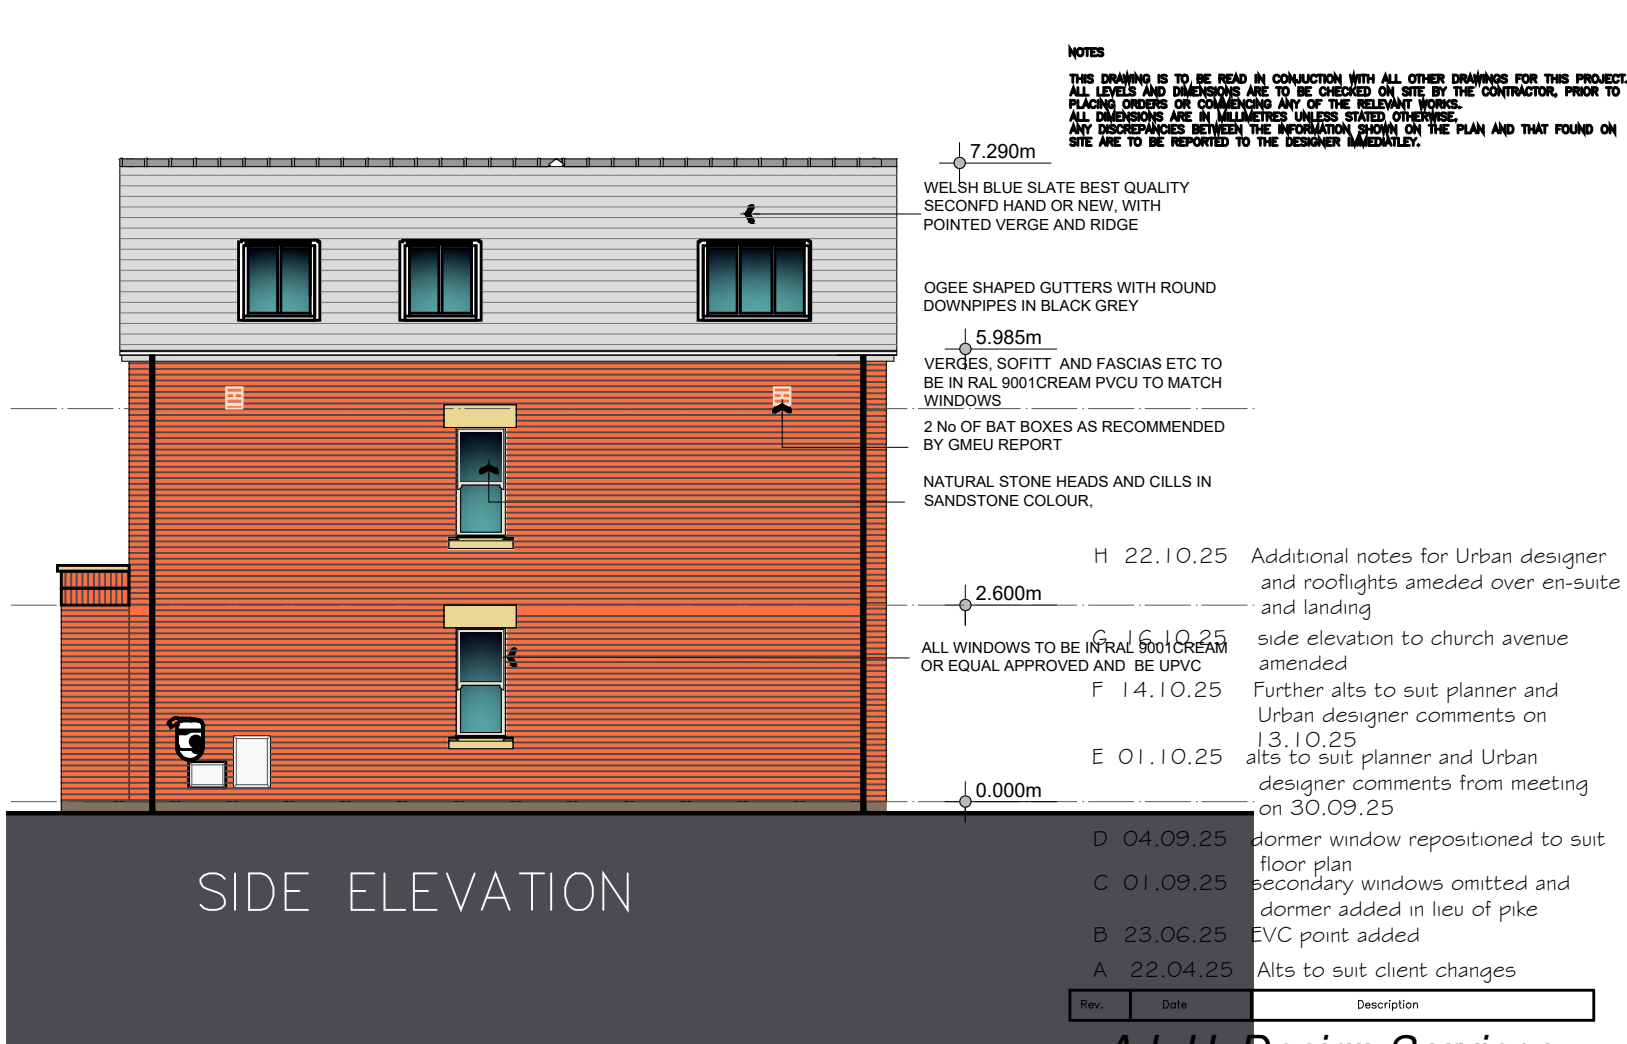


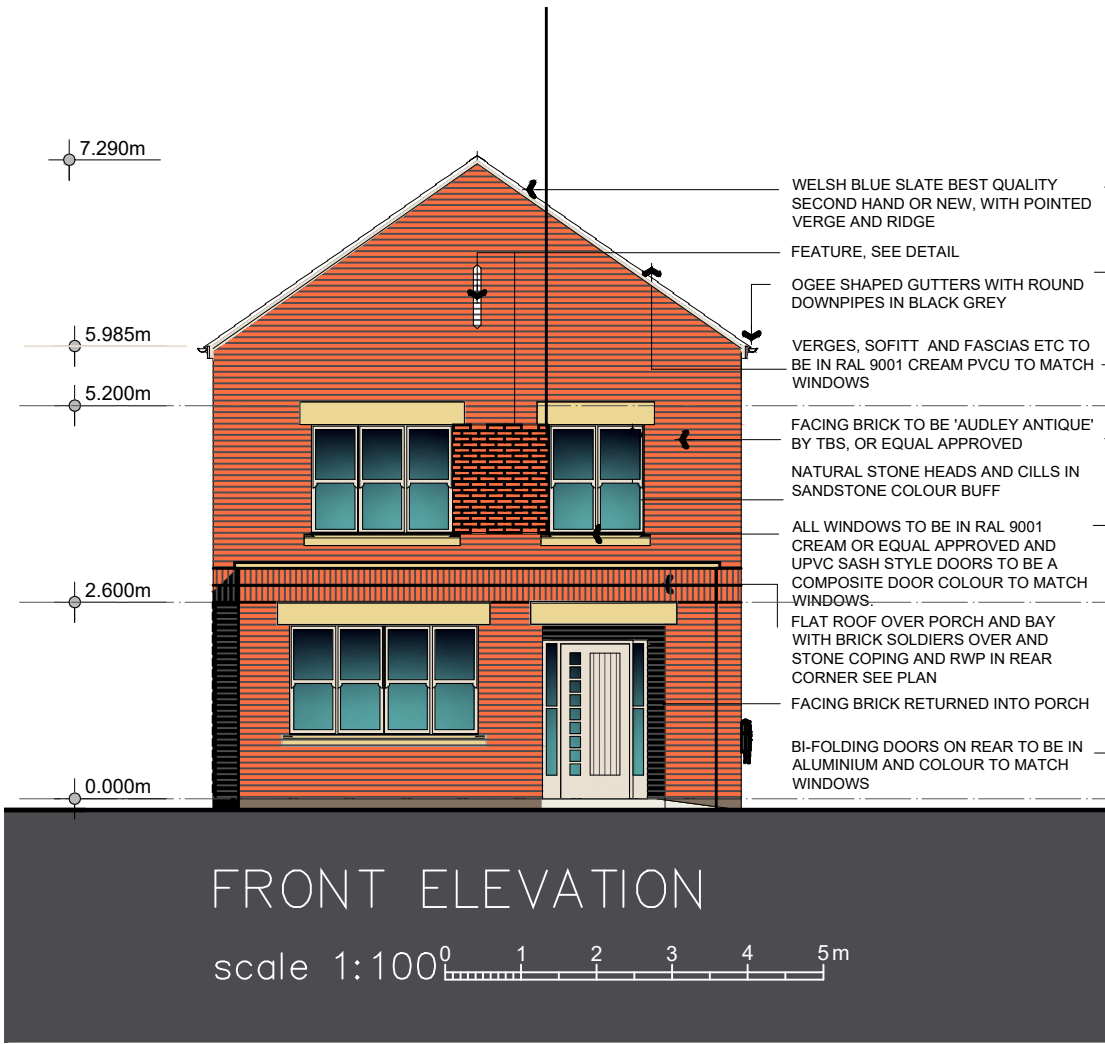

A.L.H. Design Services
Barley Cottage, Brewery Street, Longridge, Lancs
PR3 3NB, Tel & Fax : (01772) 785719

Client

Mr C Brennan
JC Brennan Developments Ltd
9 Bluestone Drive,
Stockport,
Manchester SK4 3PX

Job/Scheme Title

ERECTION OF 5 DETACHED
HOUSES ON VACANT LAND

Drawing Title

PROPOSED ELEVATIONS
(PLOT 1 ONLY)

Job/Scheme Number		Drawing Number	
0758/93		Drawing No 15H	
Scale	Date	Drawn	Checked
1/100	Mar 25	a.t.l-h.	