


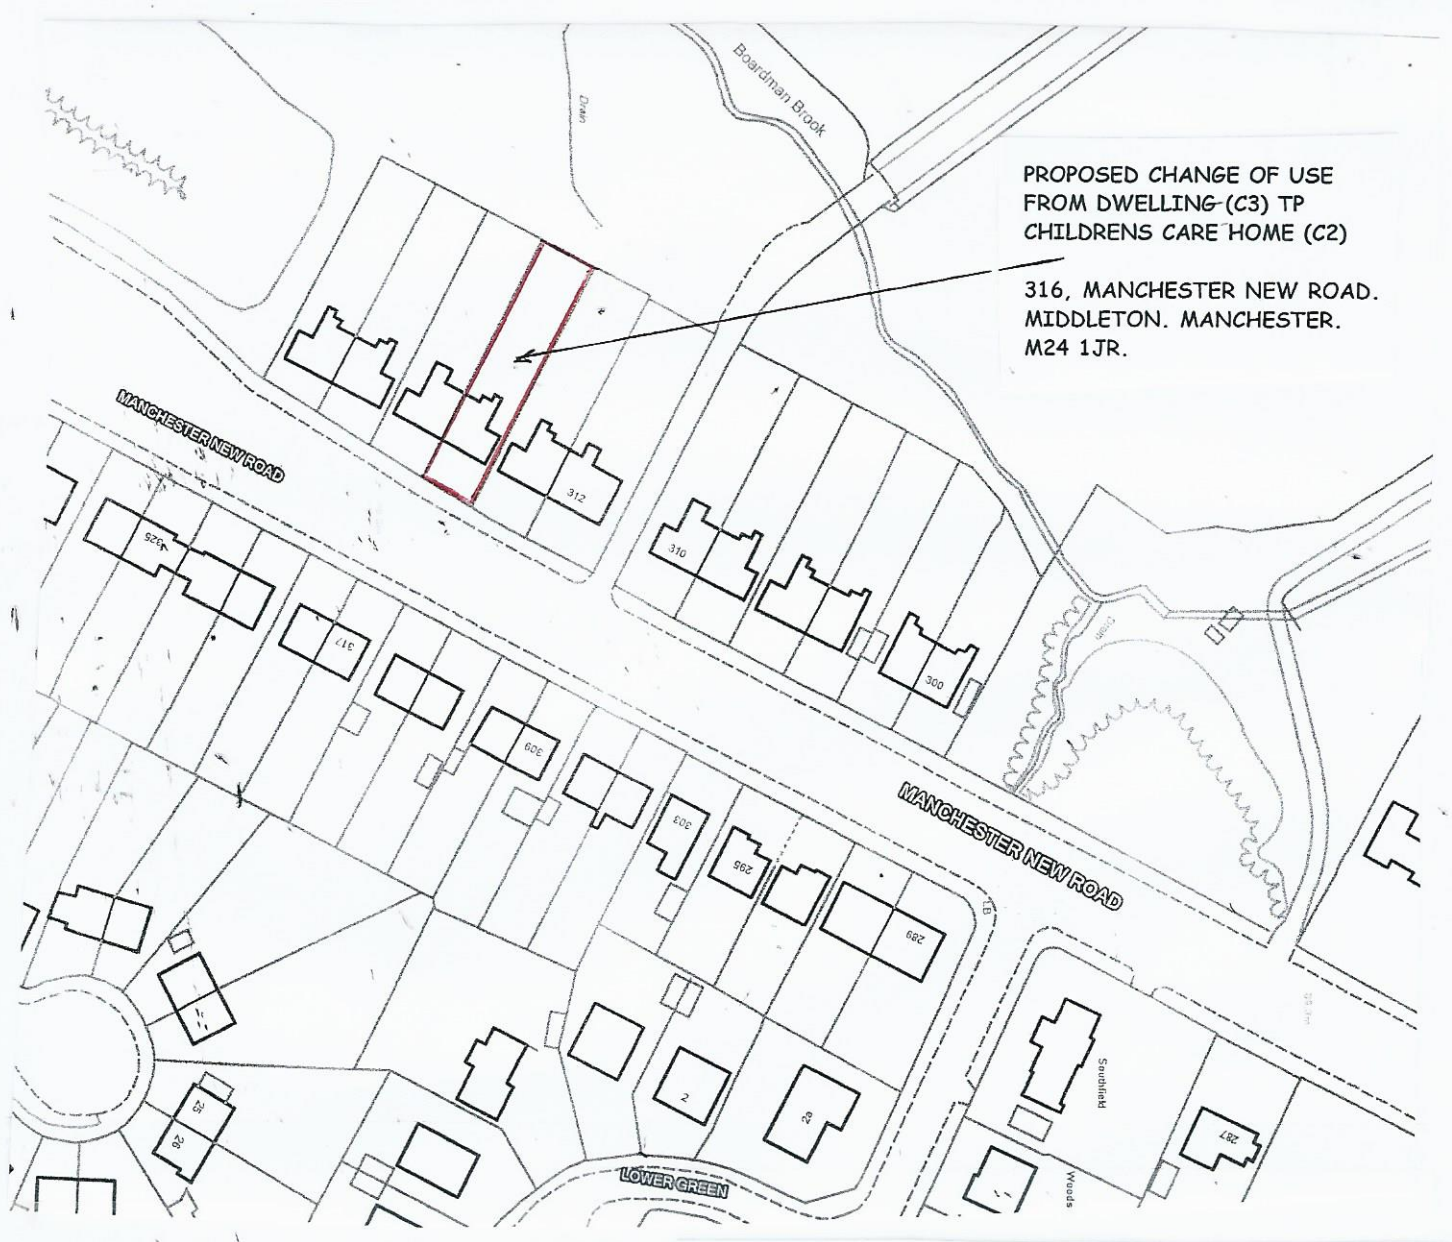


PROPOSED CHANGE OF USE
FROM DWELLING (C3) TP
CHILDRENS CARE HOME (C2)

316, MANCHESTER NEW ROAD.
MIDDLETON, MANCHESTER.
M24 1JR.

LOCATION PLAN

SCALE 1:1250

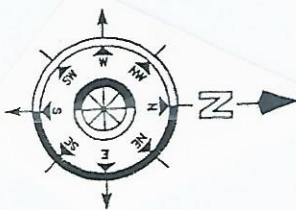

PROJECT

PROPOSED CHANGE OF USE
FROM DWELLING (C3) TO
CHILDREN'S CARE HOME (C2).

DRAWING TITLE

LOCATION PLAN.

CLIENTS NAME AND ADDRESS

LAND AND SECURITIES.
THE BANK, EVERY STREET,
MANCHESTER, M4 7EX.

ADDRESS OF PROPERTY

316, MANCHESTER NEW ROAD
MIDDLETON, MANCHESTER.
M24 1JR.

SCALE

SCALE 1:1250@A4

DATE

NOV 2025.

DRAWING No

CL 11255956/4.