



NOTES
THIS DRAWING IS TO BE READ IN CONJUNCTION WITH ALL OTHER DRAWINGS FOR THIS PROJECT.
ALL LEVELS AND DIMENSIONS ARE TO BE CHECKED ON SITE BY THE CONTRACTOR, PRIOR TO
PLACING ORDERS OR COMMENCING ANY OF THE RELEVANT WORKS.
ALL DIMENSIONS ARE IN MILLIMETRES UNLESS STATED OTHERWISE.
ANY DISCREPANCIES BETWEEN THE INFORMATION SHOWN ON THE PLAN AND THAT FOUND ON
SITE ARE TO BE REPORTED TO THE DESIGNER IMMEDIATELY.

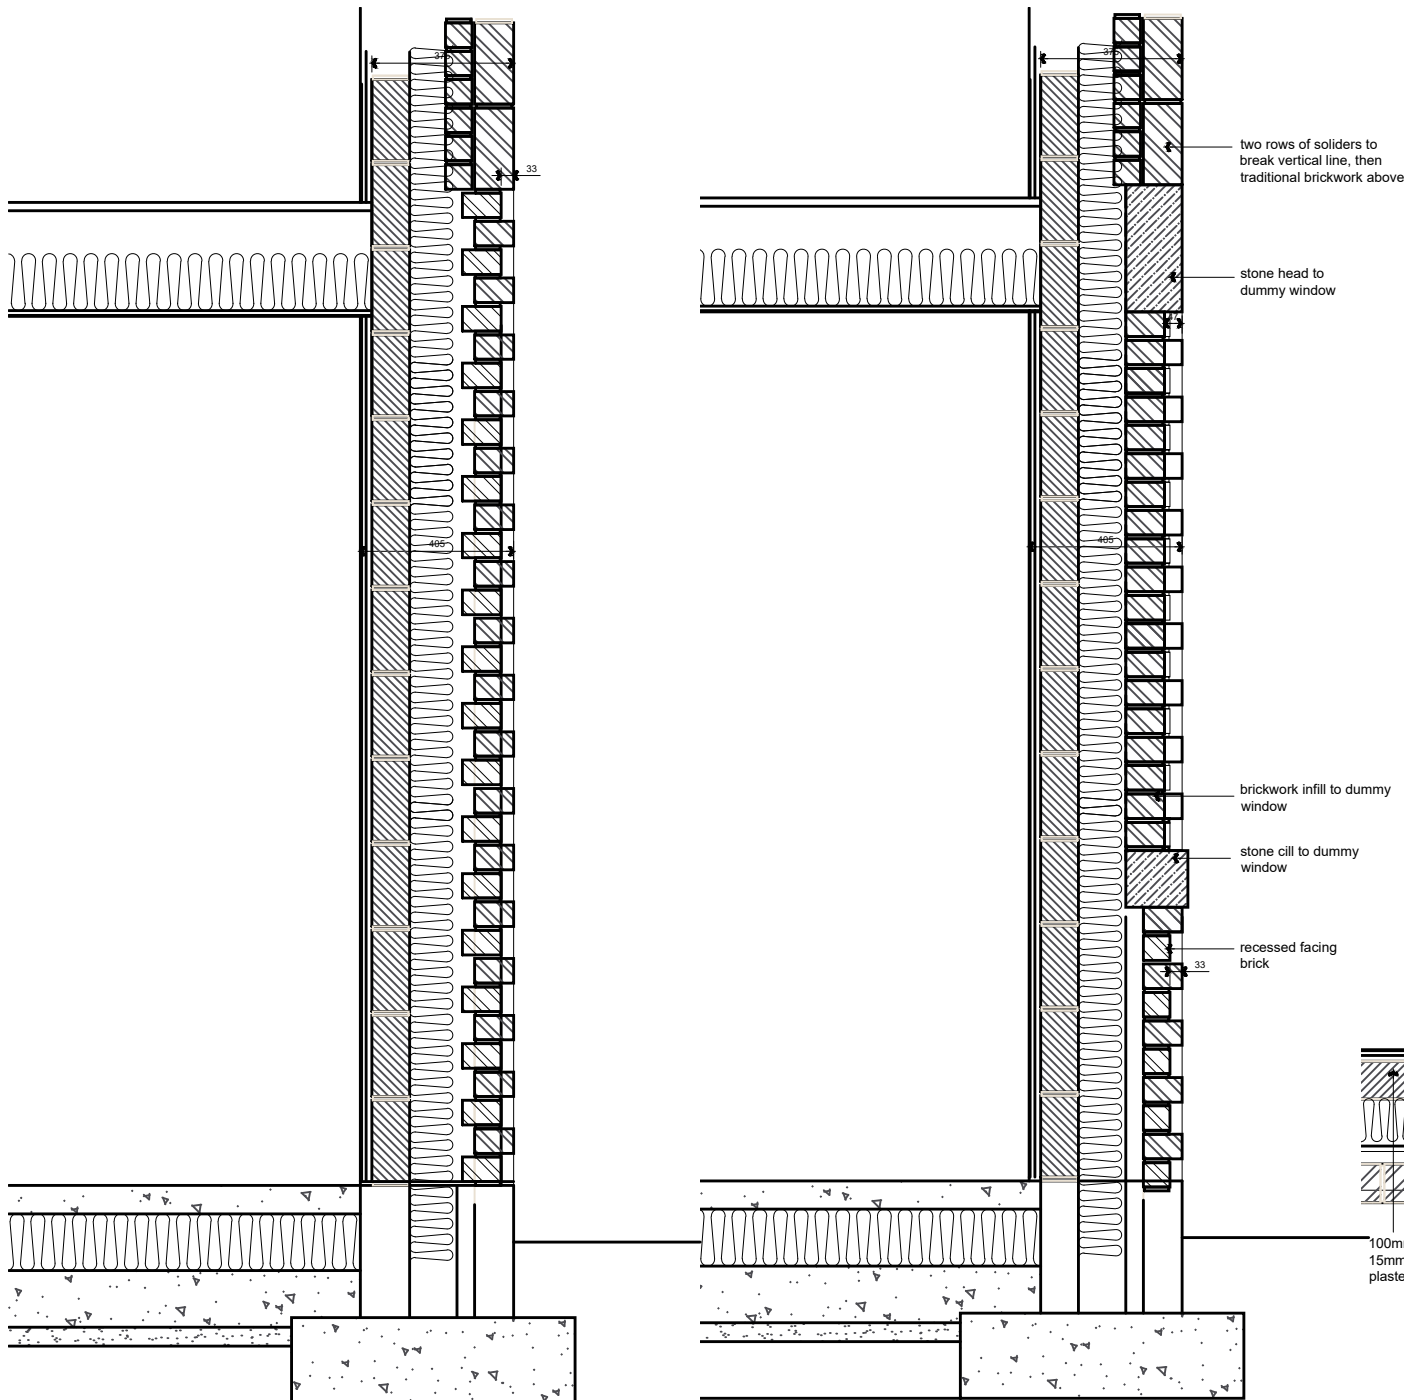


section

section

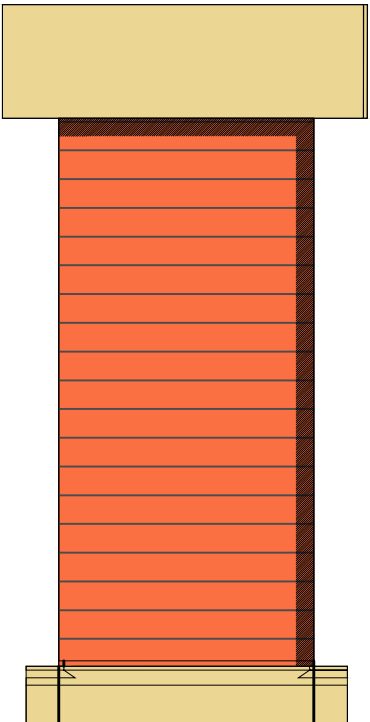

elevation

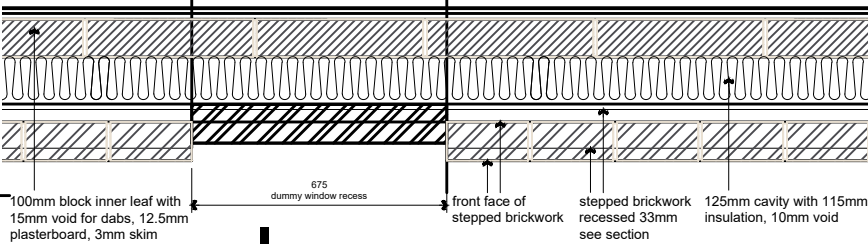

plan

Rev.	Date	Description
------	------	-------------

A.L.H. Design Services
Barley Cottage, Brewery Street, Longridge, Lancs
PR3 3NB, Tel & Fax : (01772) 785719

Client

Mr C Brennan
JC Brennan Developments Ltd
9 Bluestone Drive,
Stockport,
Manchester SK4 3PX

Job/Scheme Title

ERECTION OF 5 DETACHED
HOUSES ON VACANT LAND

Drawing Title

PROPOSED RECESSED PANELS
DETAIL

Job/Scheme Number		Drawing Number	
0 7 5 8 / 9 3		Drawing No 7 5	
Scale	Date	Drawn	Checked
1 / 2 0	Mar 25	a.t.l-h.	