



Scale: @ A1.
Do NOT scale from this drawing.
If in doubt, ask.
Dimensions must be checked by contractor before work is commenced.

This drawing remains the property of Belal Rashid Technical Architecture and should not be reproduced in full or in part without prior consent from Belal Rashid Technical Architecture.

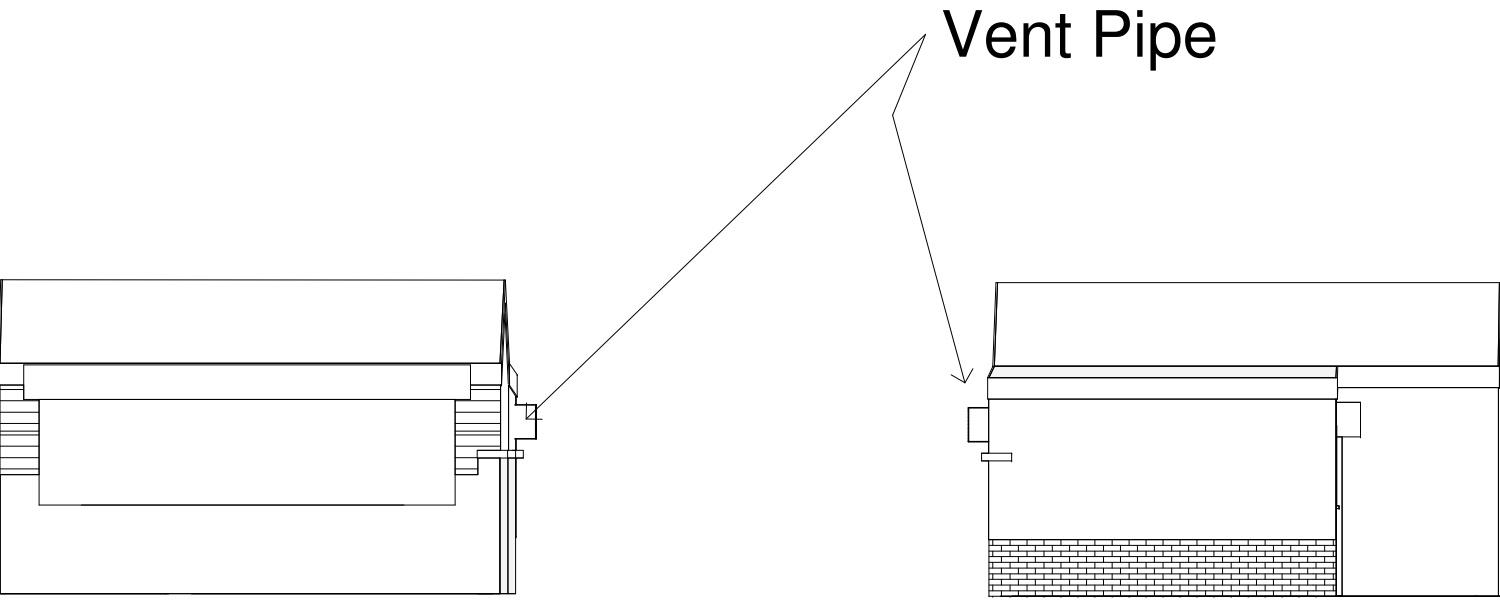


Proposed Front
1 : 100


Proposed Rear
1 : 100

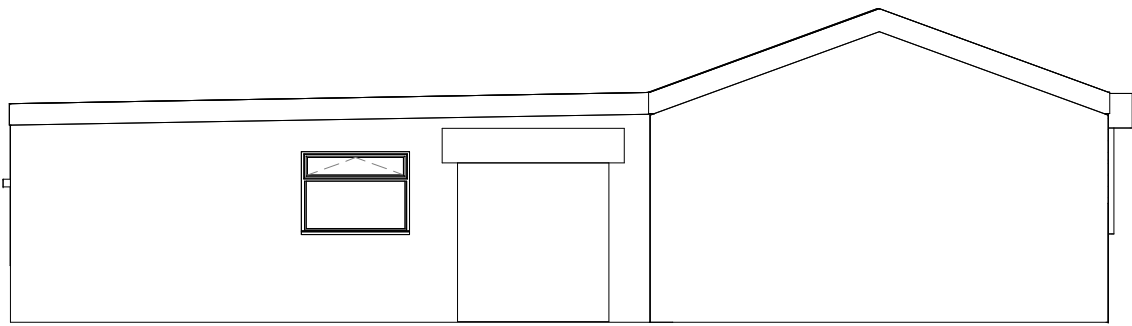


Proposed Side I
1 : 100

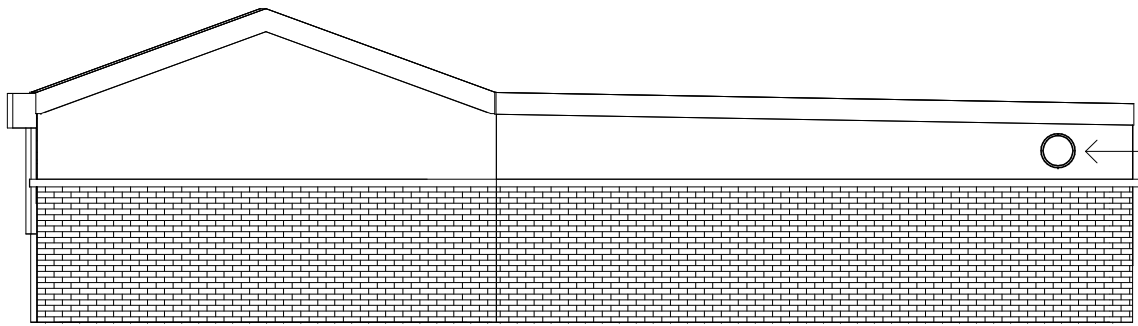

Proposed Side II
1 : 100

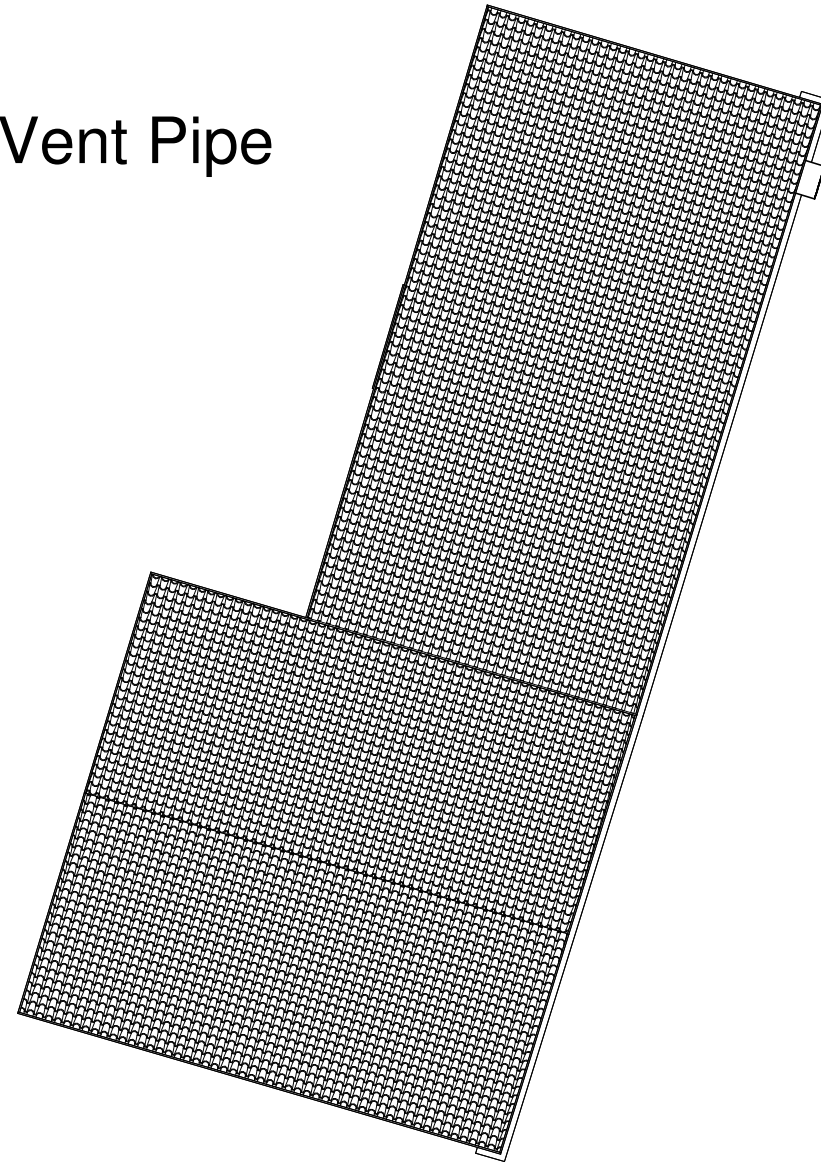

Proposed Roof
1 : 100

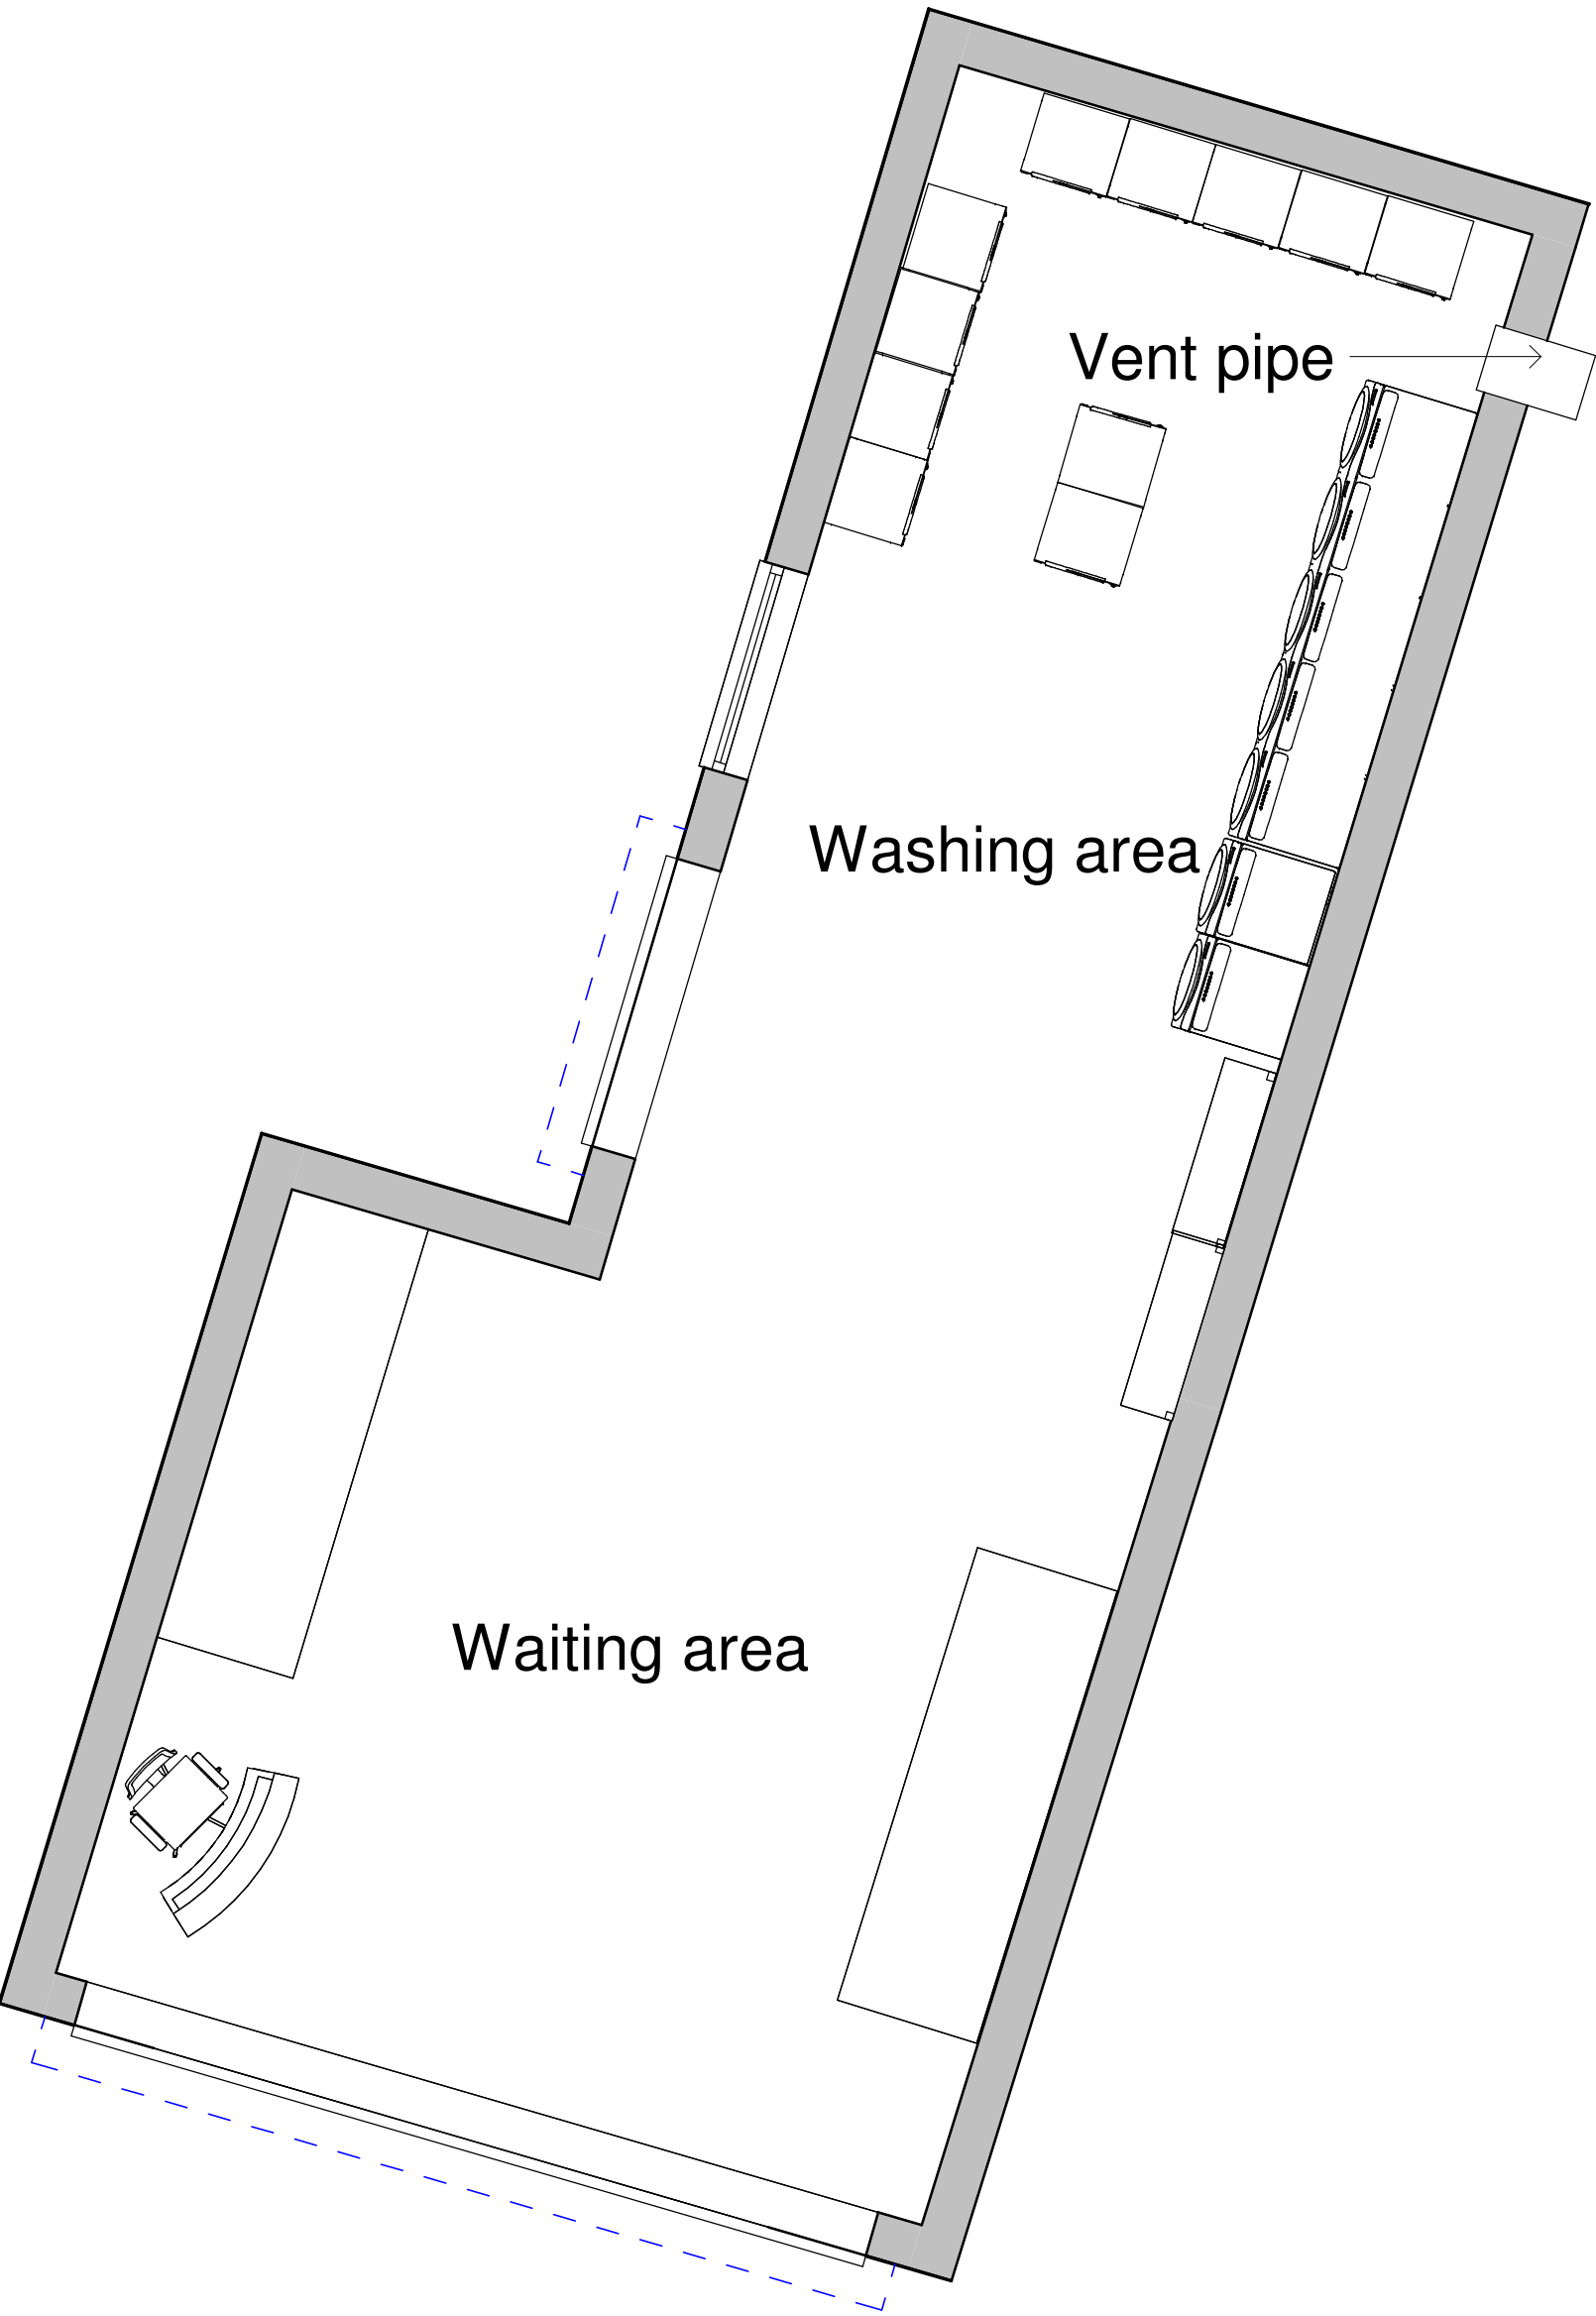

Proposed Ground Floor
1 : 50



Client:
Imran Manzoor

Project:
Launderette
Project Address:
87 Exeter St
Rochdale OL11 1JY
United Kingdom

Drawing Name: Proposed
Drawing Number: A102
Drawing Date: 24/07/25
Author: M.Tamzid. B.Rashid

Belal Rashid Technical Architecture
11 Queen Street
Oldham
Greater Manchester
OL1 1RD

Email: belal.rashid@brta.co.uk
Tel: 0161 241 9650

