


Datum 125.00m


Section A-A'

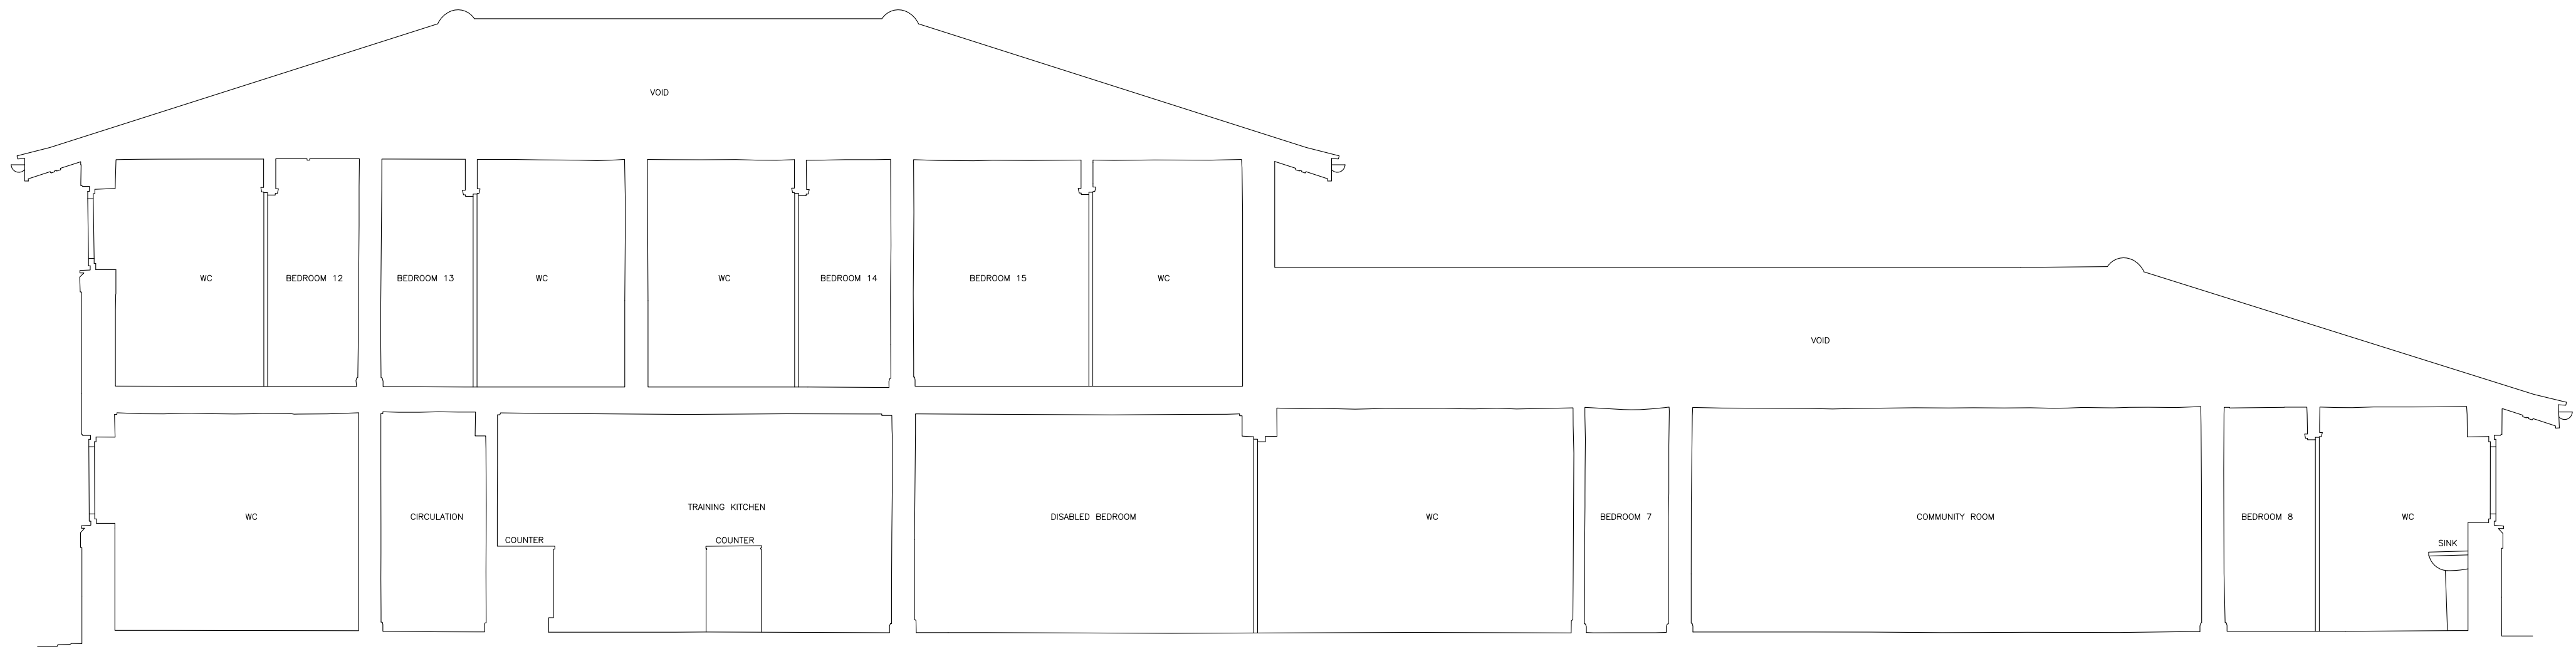

Datum 125.00m

Section B-B'

Note:  
All levels relate to Ordnance Datum,  
achieved using the  
OS National GPS Network.

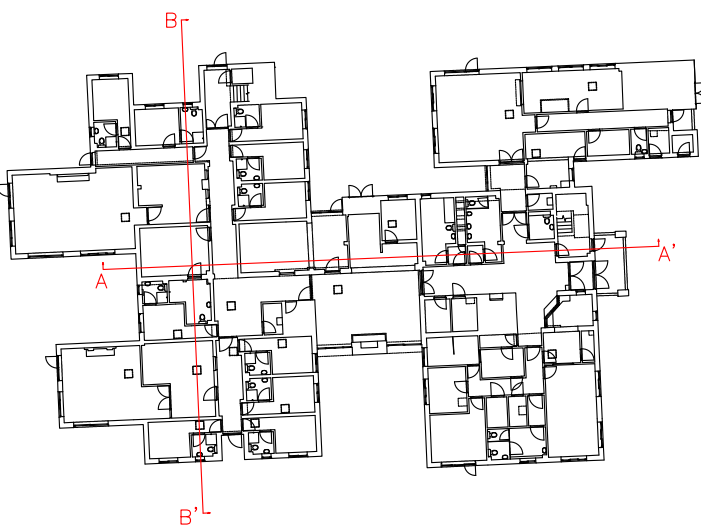

Section Location Plan

|                                                                                     |        |          |    |
|-------------------------------------------------------------------------------------|--------|----------|----|
| Client<br>Triangle Architects                                                       |        |          |    |
| Drawing Title<br>Building Survey at:<br>Leopold Court<br>Rochdale<br>Cross Sections |        |          |    |
| Scale(s)                                                                            | 1:50   | Surveyor | MS |
| Date                                                                                | Oct 23 | Drawn    | SL |
| Job Number                                                                          | 23H275 | Checked  | MG |