



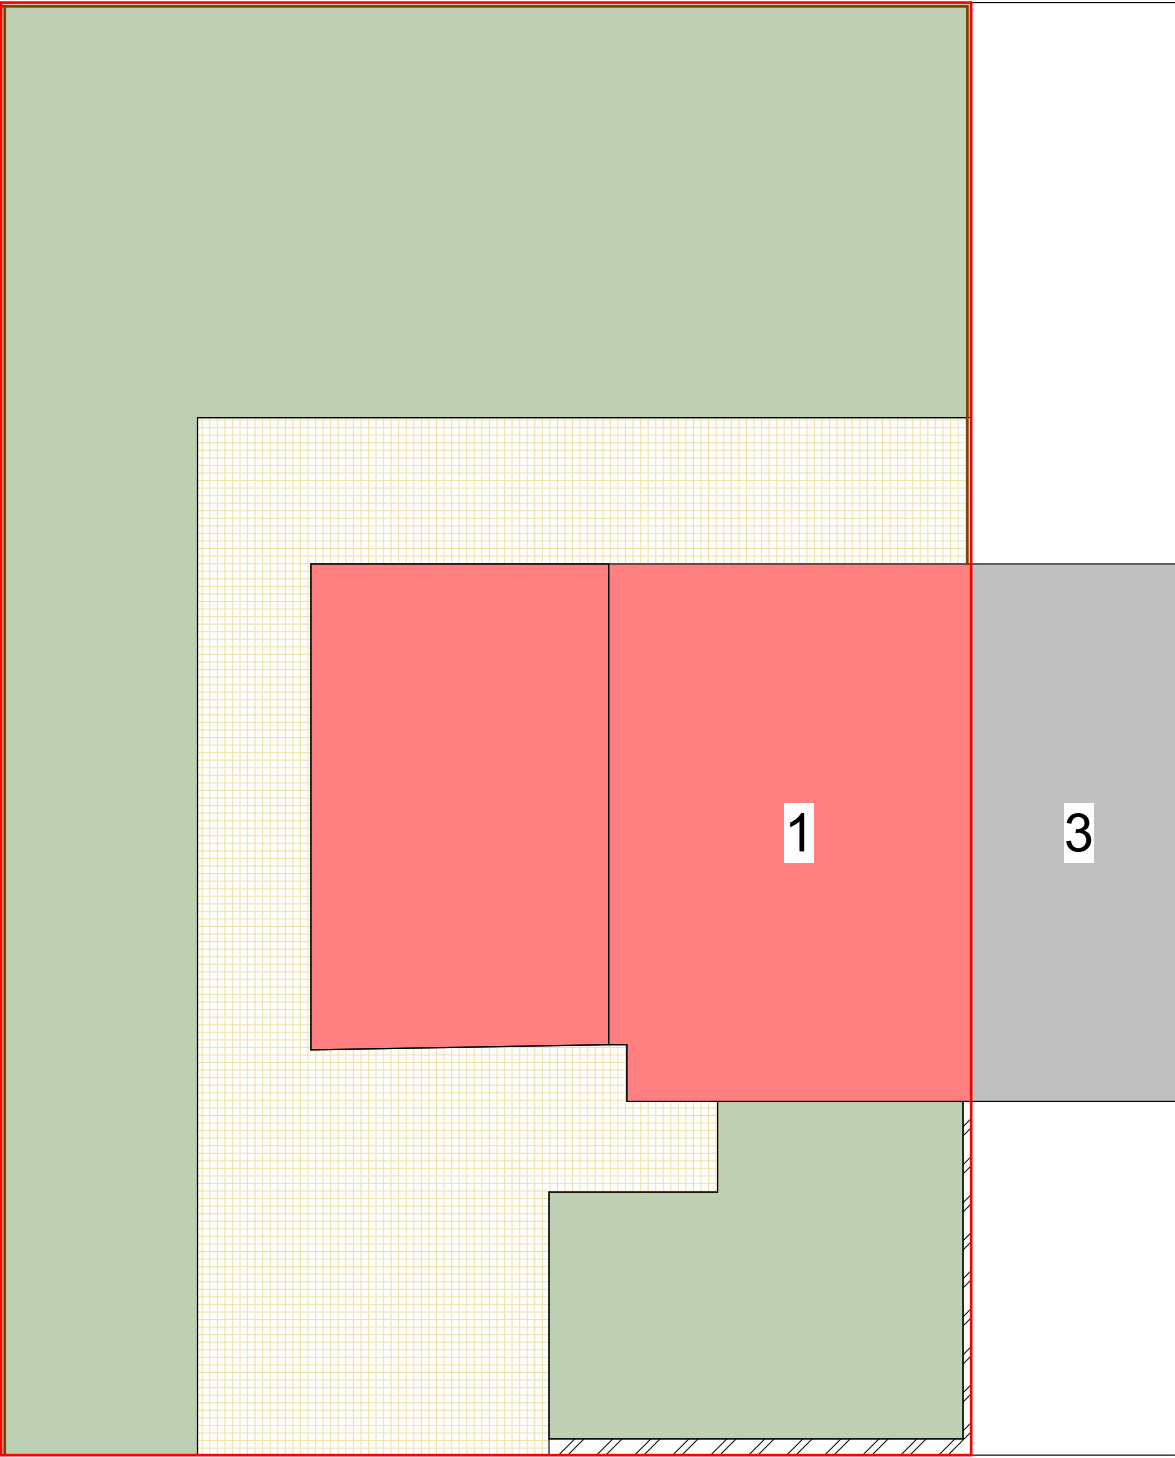

PILKINGTON STREET


1 Site - Existing
1 : 100

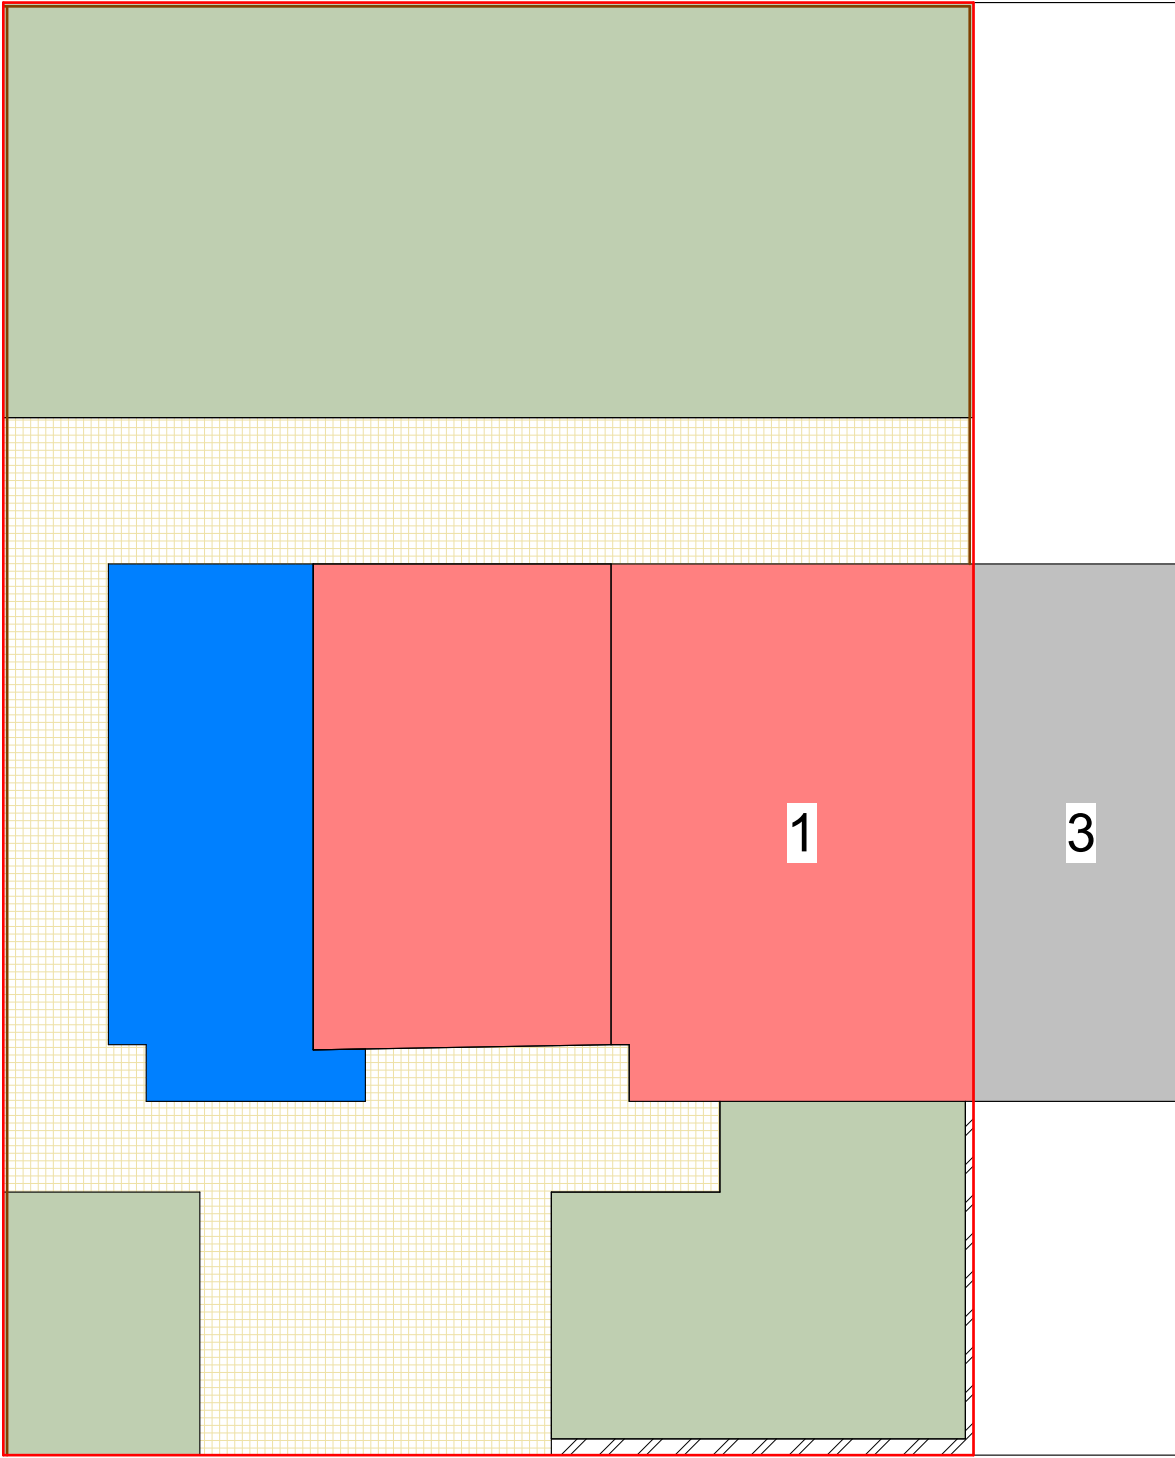

PILKINGTON STREET

2 Site - Proposed
1 : 100

- Site Key
- Grass
 - Paving Stones
 - Driveway
 - Timber Fencing
 - Brickwork
 - Existing Building
 - Proposed Building

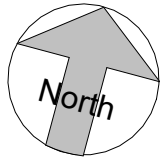

PROJECT	1 Pilkington Street, Middleton		PROJECT NUMBER		DRAWING NUMBER		REV		 S T U D I O S www.goldsketch.co.uk info@goldsketch.co.uk 0161 792 9595 NOTES © COPYRIGHT : ALL RIGHTS RESERVED. THIS DRAWING MUST NOT BE REPRODUCED WITHOUT PRIOR WRITTEN CONSENT. DRAWING TO BE USED FOR THE STATUS INDICATED ONLY. ALL DIMENSIONS AND SETTING OUT SHALL BE CHECKED AND CONFIRMED ON SITE. ANY DISCREPANCIES TO BE REPORTED TO THE DESIGNER PRIOR TO THE COMMENCEMENT OF ANY WORK. ALL WORK AND MATERIALS TO BE IN ACCORDANCE WITH CURRENT STATUTORY LEGISLATION. RELEVANT CODES OF PRACTICE AND BRITISH STANDARDS. ALL DIMENSIONS ON THIS DRAWING ARE IN MILLIMETRES (UNLESS OTHERWISE STATED).
TITLE	Site - Existing & Proposed		GSS25163.1		502				
STATUS	DESIGN	DRAWN BY	CHECKED BY	DATE	SCALE (@ A1)				
		JB	SG	22/09/2025	As indicated				
No. Description Date Initial									