




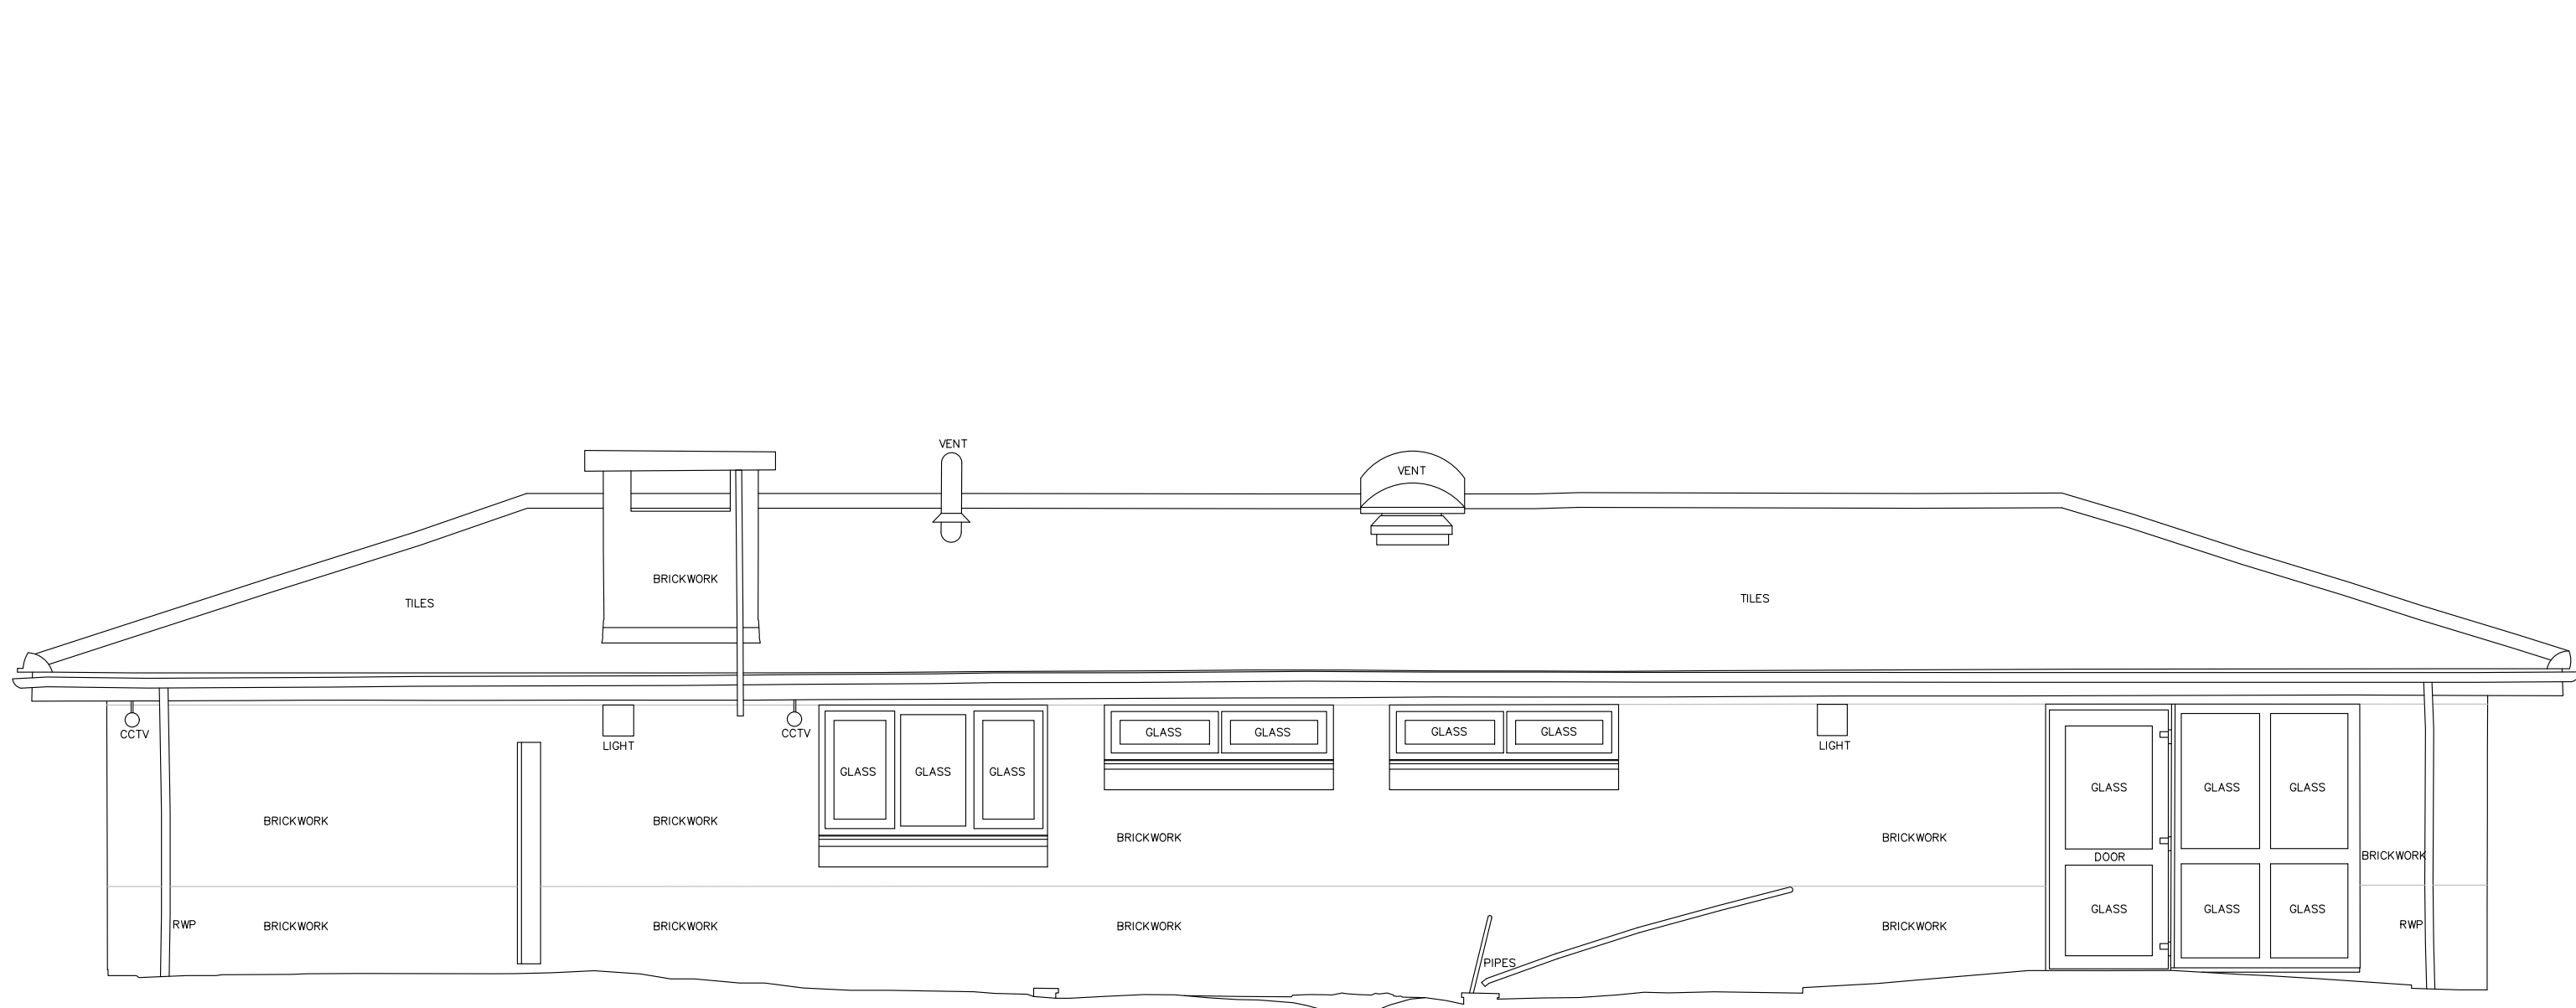


Datum 125.00m
Elevation 1

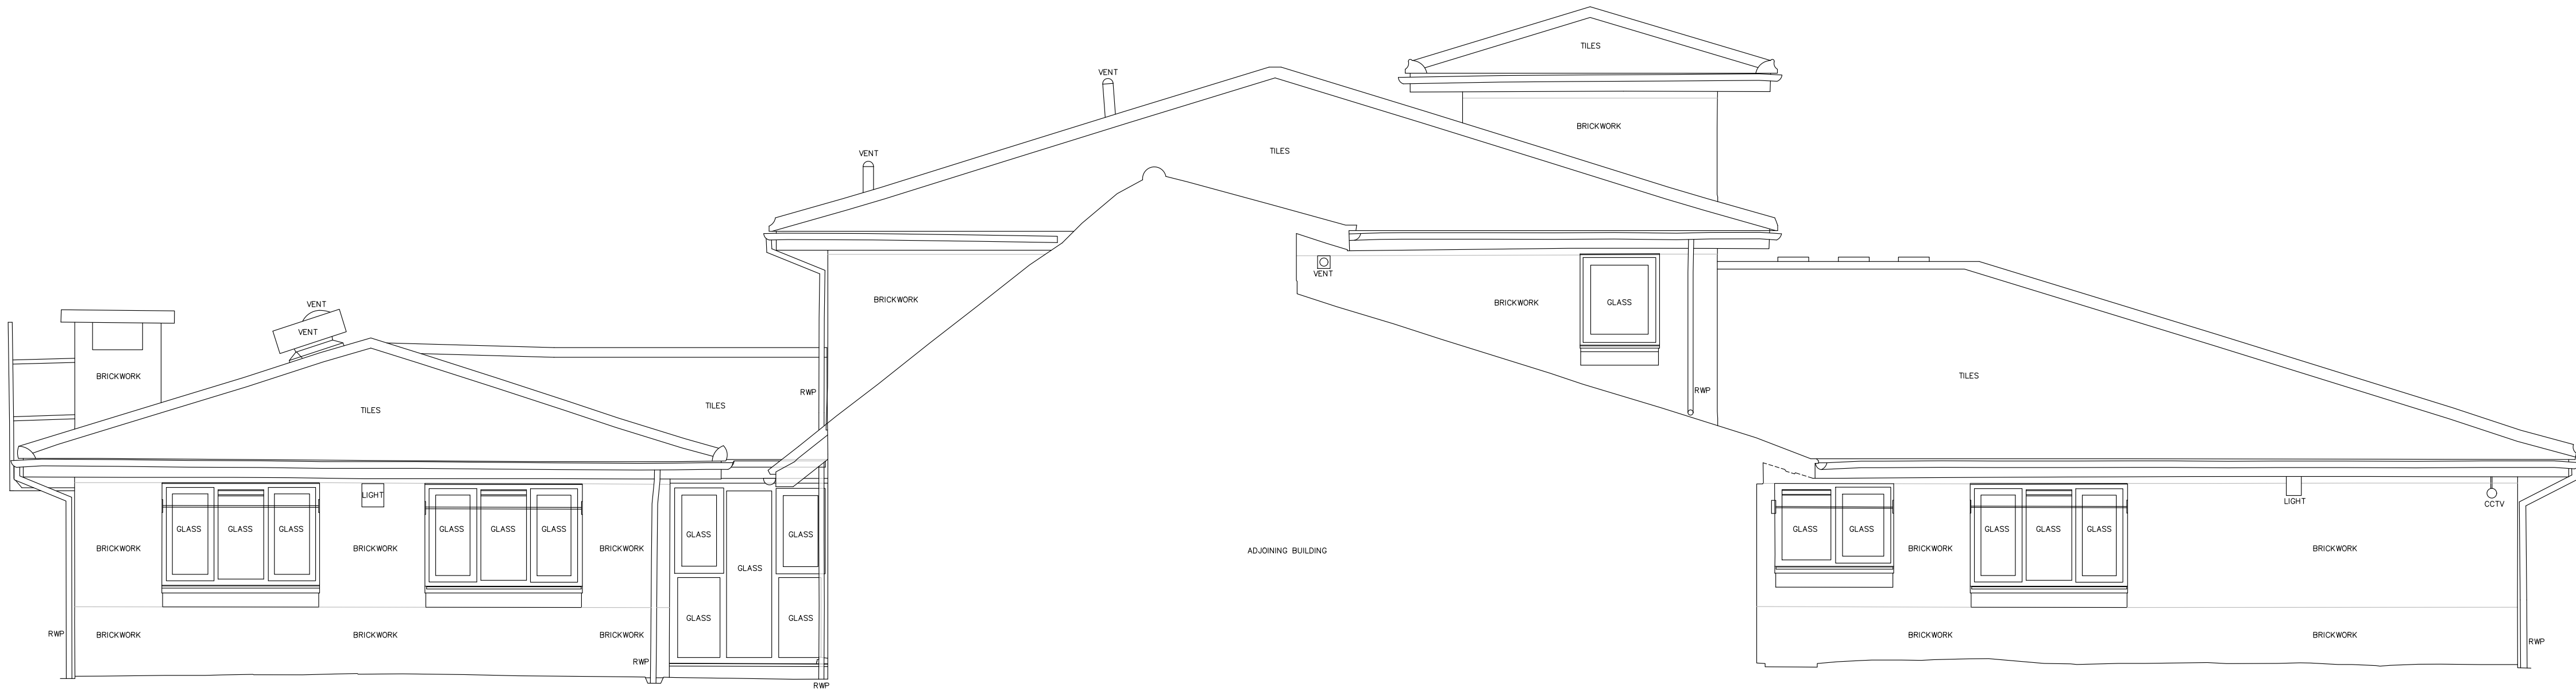


Datum 125.00m
Elevation 2

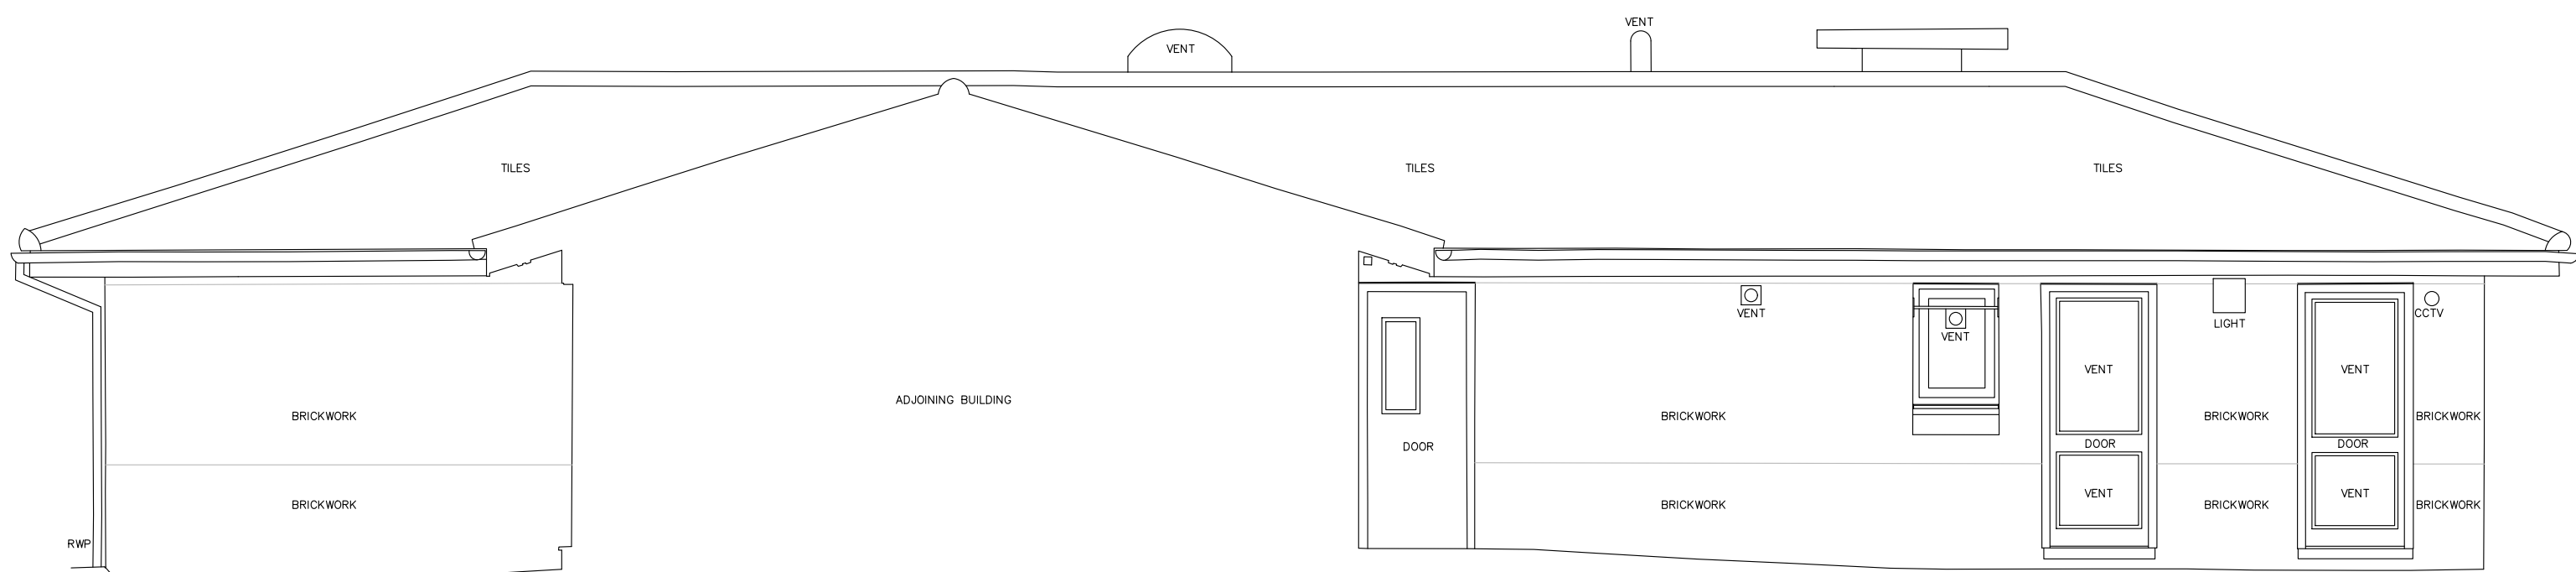


Datum 125.00m
Elevation 3

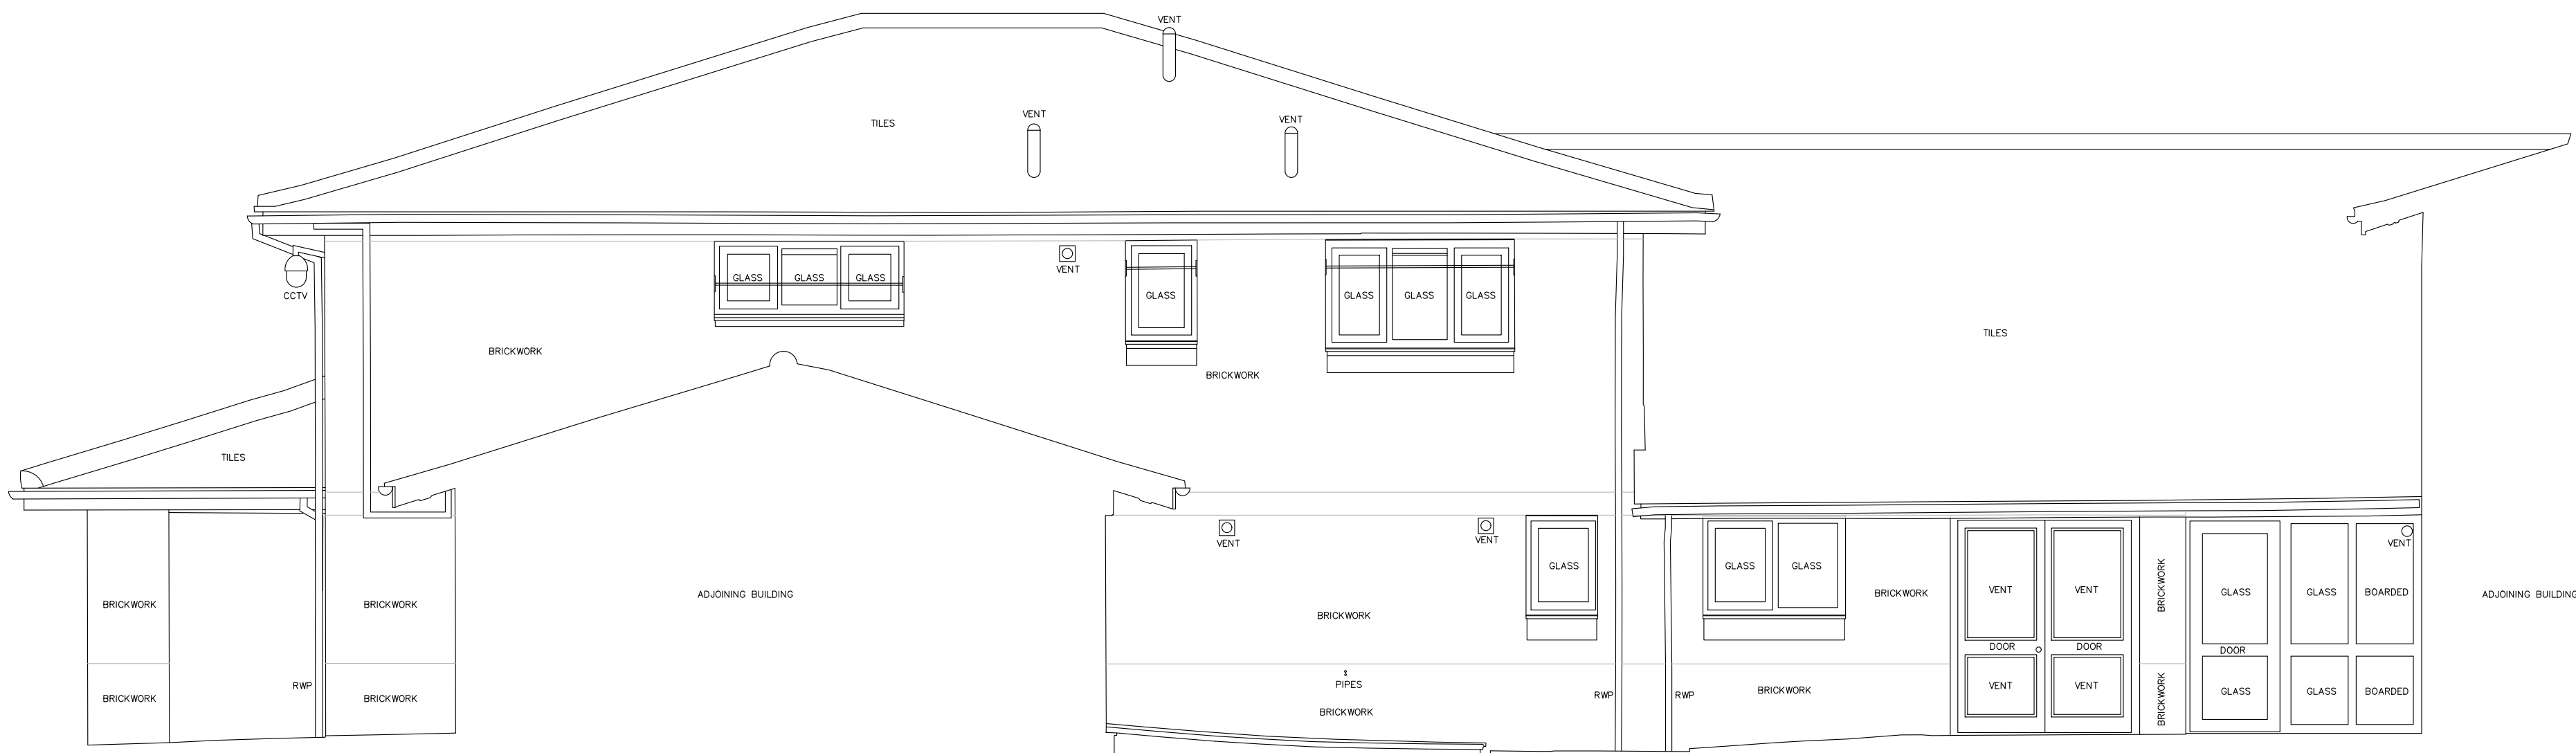

Datum 125.00m
Elevation 4

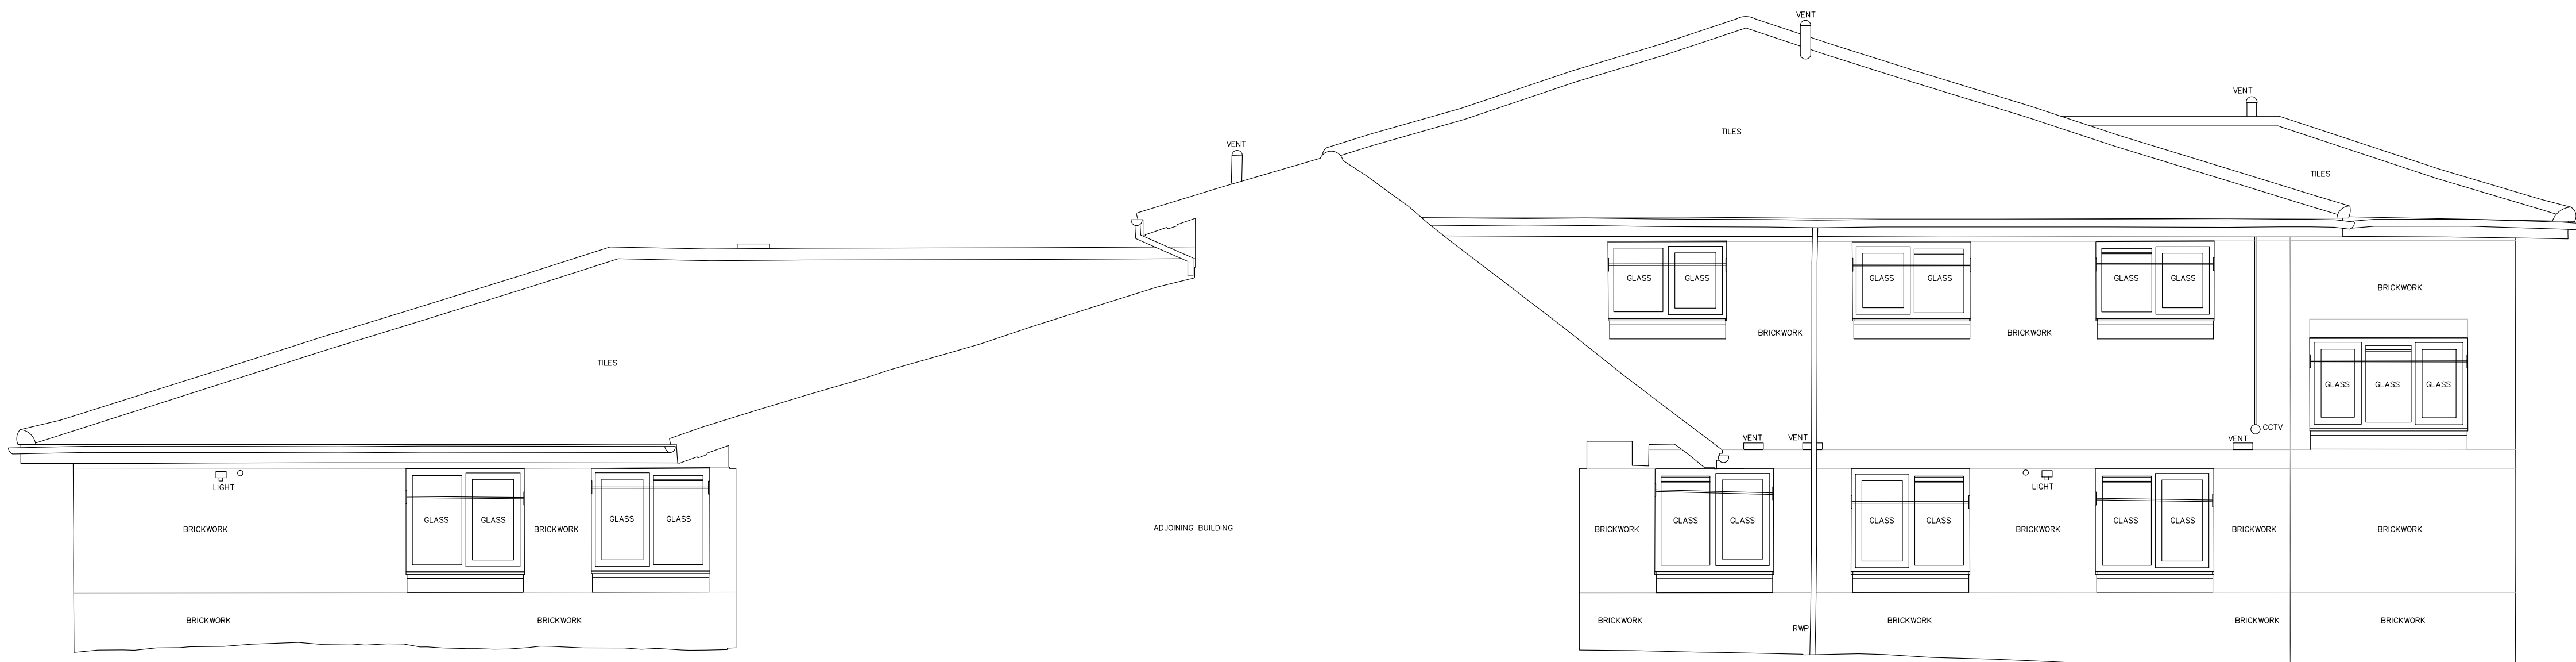


Datum 125.00m
Elevation 5

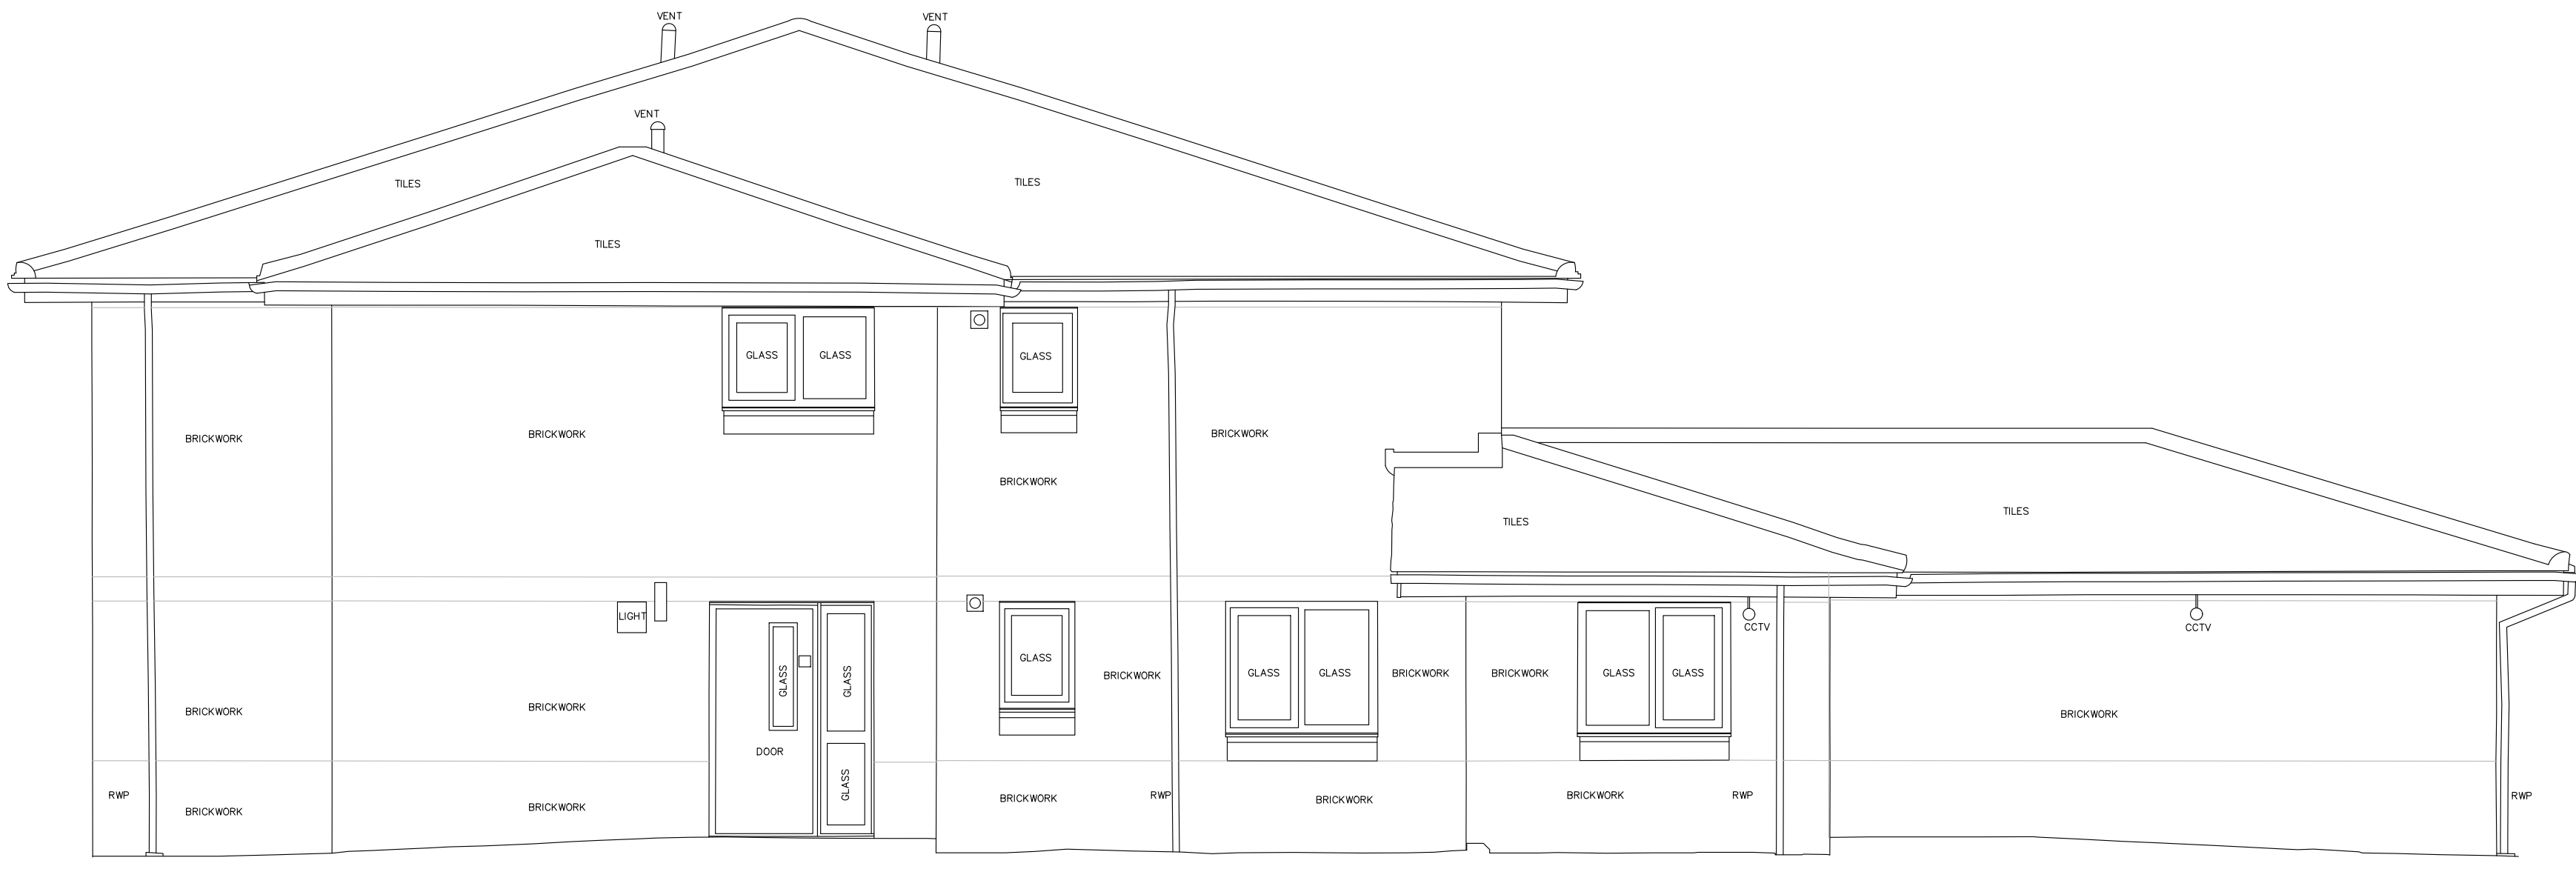


Datum 125.00m

Elevation 6

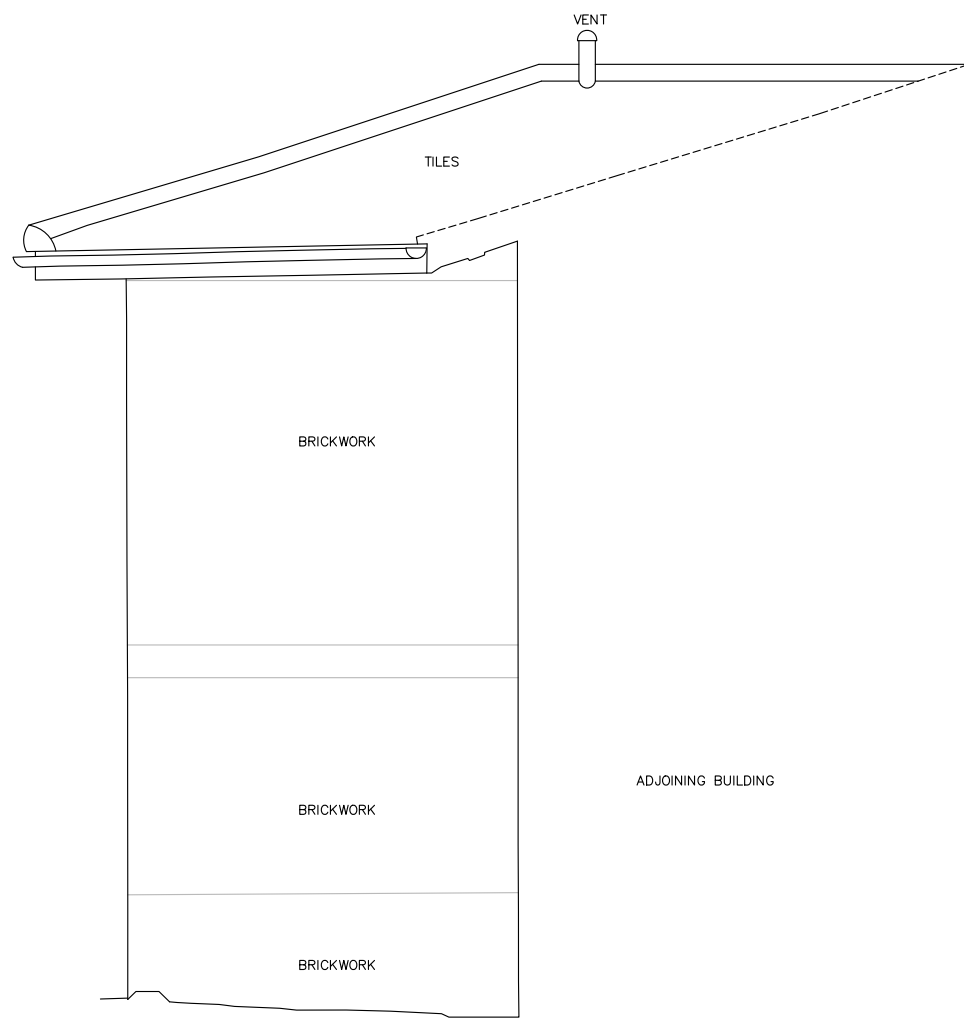

Datum 125.00m

Elevation 7

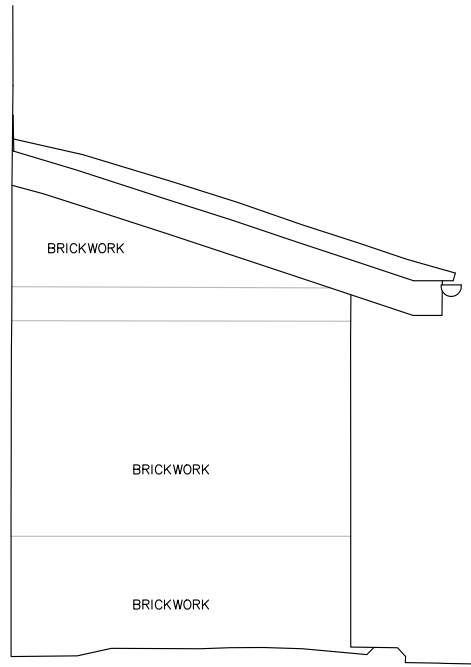


Datum 125.00m

Elevation 8




Datum 125.00m

Elevation 9

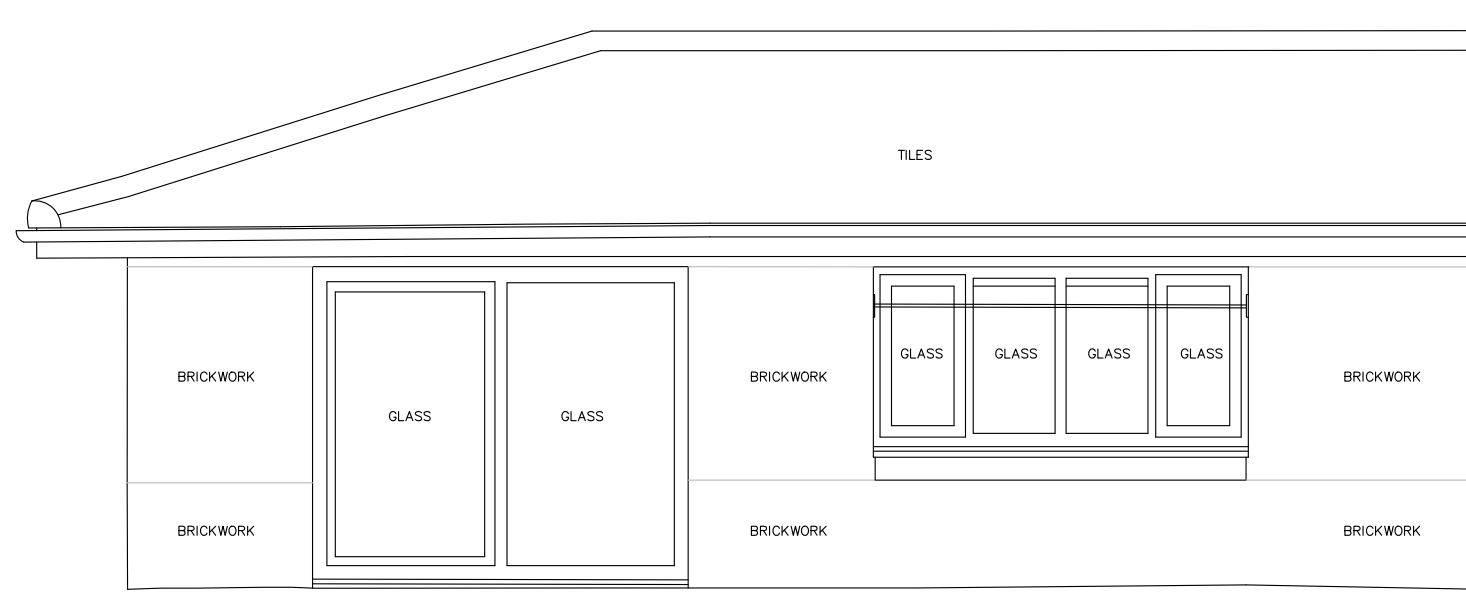

Datum 125.00m

Elevation 10

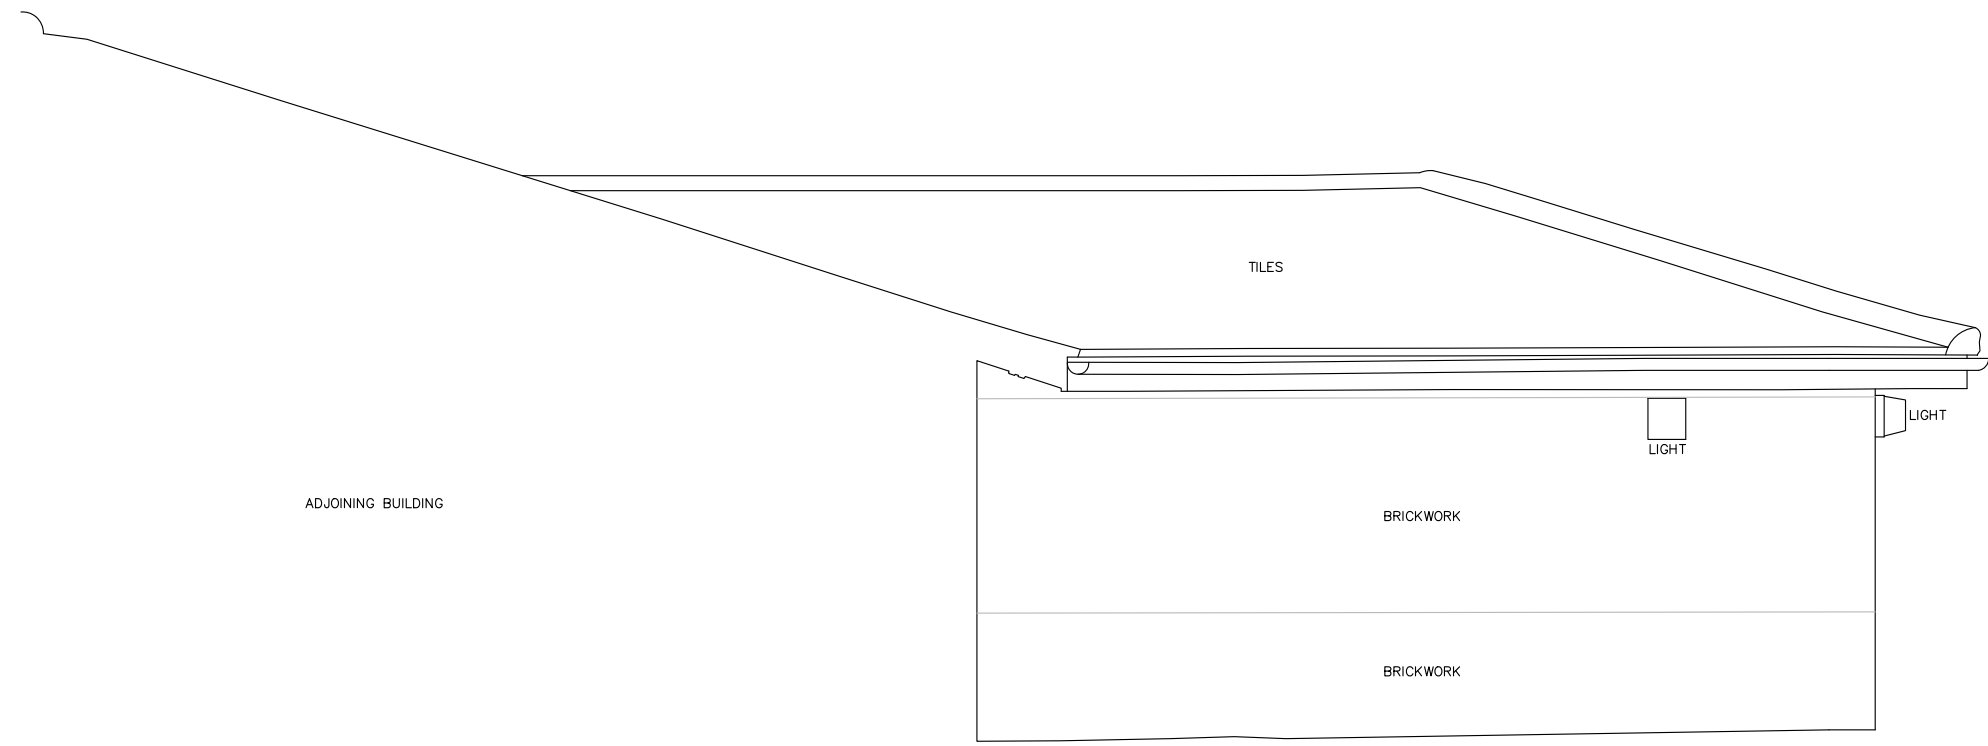

Datum 125.00m

Elevation 11

© Survey Operations Limited 2023

Reproduction in whole or in part by any means is prohibited without the prior permission of Survey Operations Limited.

Note:

All levels relate to a Ordnance Datum achieved using the OS National GPS Network.

Survey
OPERATIONS

Smith Street, Skelmersdale, Lancs. WN8 8LN
Tel: 01695 725662 Fax: 01695 51816
Email: mail@survops.co.uk - www.survops.co.uk

Client
Triangle Architects

Drawing Title
Building Survey at:

Leopold Court

Rochdale

Elevations

Scale(s)
1:50

Surveyor
DC

Date
Sep 23


Drawn
AM/SL

Job Number
23H275

Checked
TP


Sheet Size & Org Number & Revision

A0 23H275/005

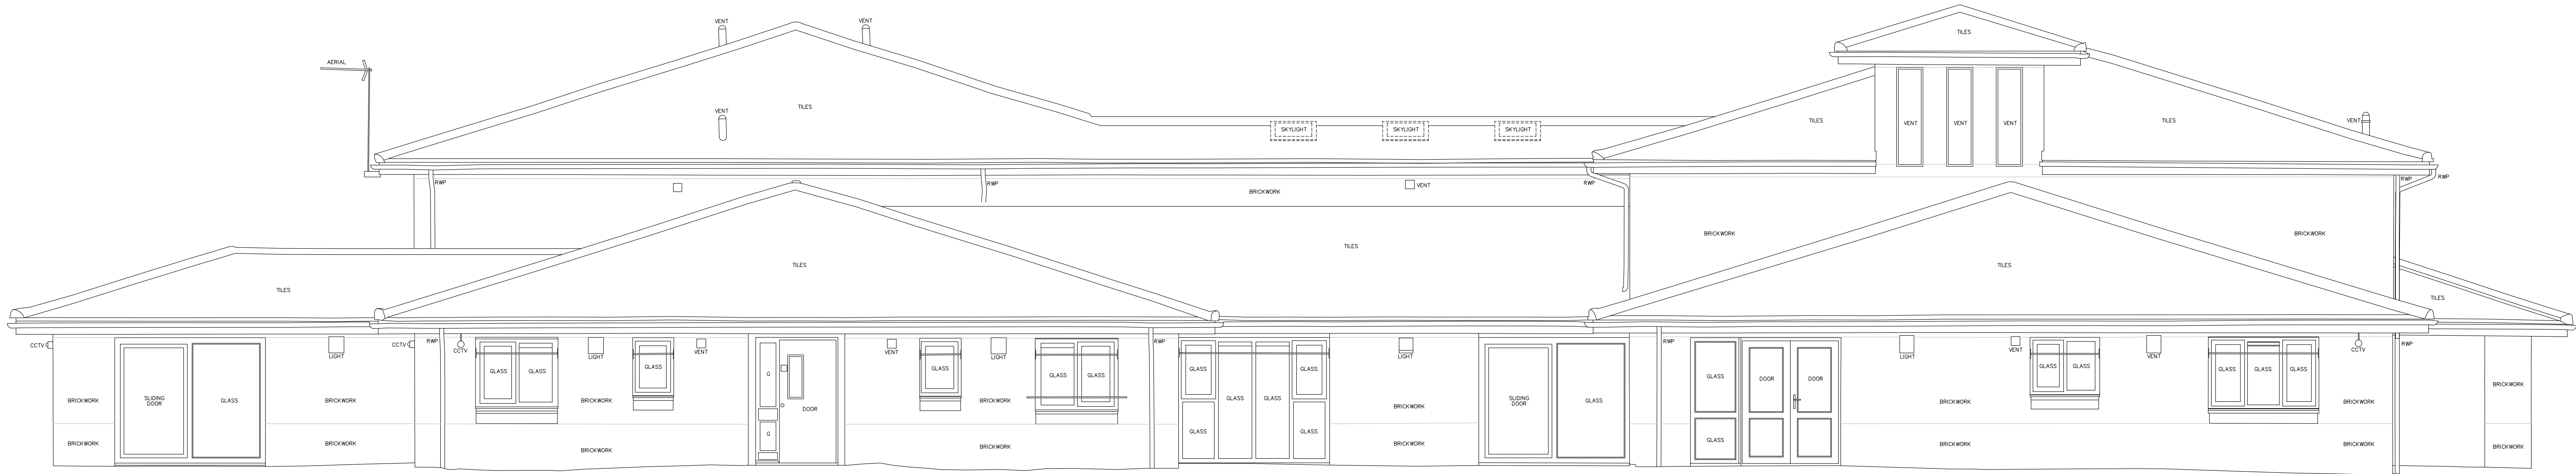


Datum 125.00m

Elevation 12

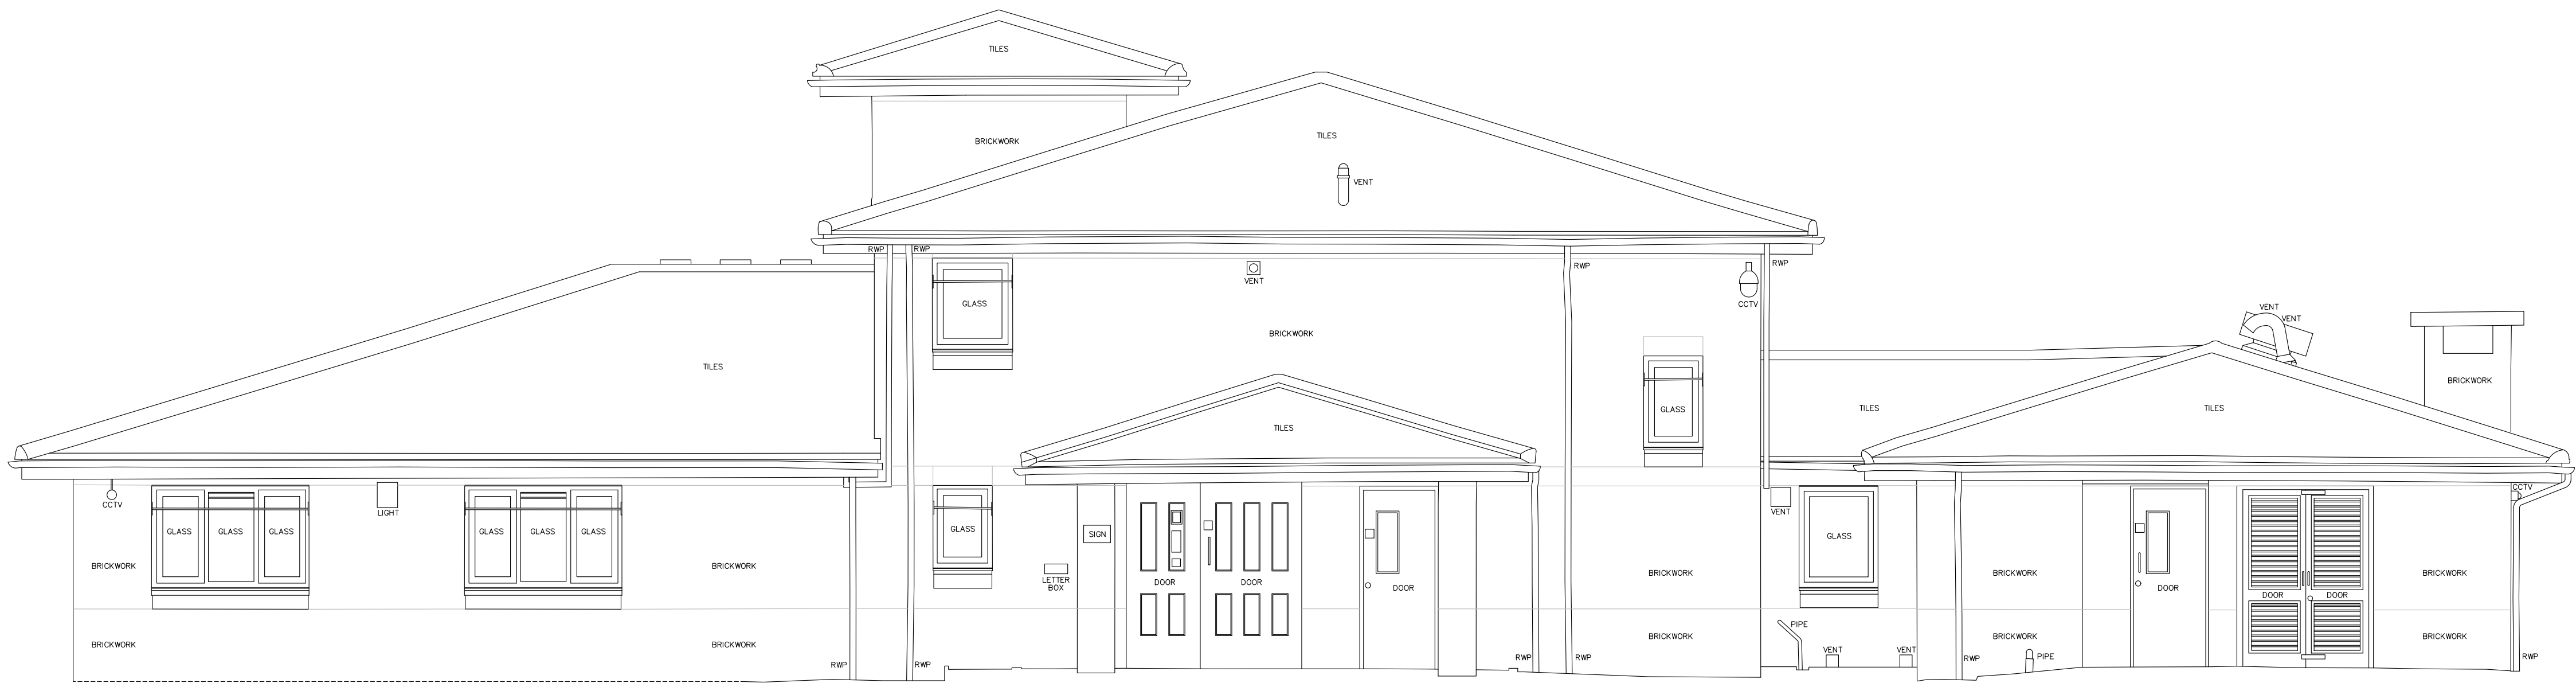

Datum 125.00m

Elevation 13

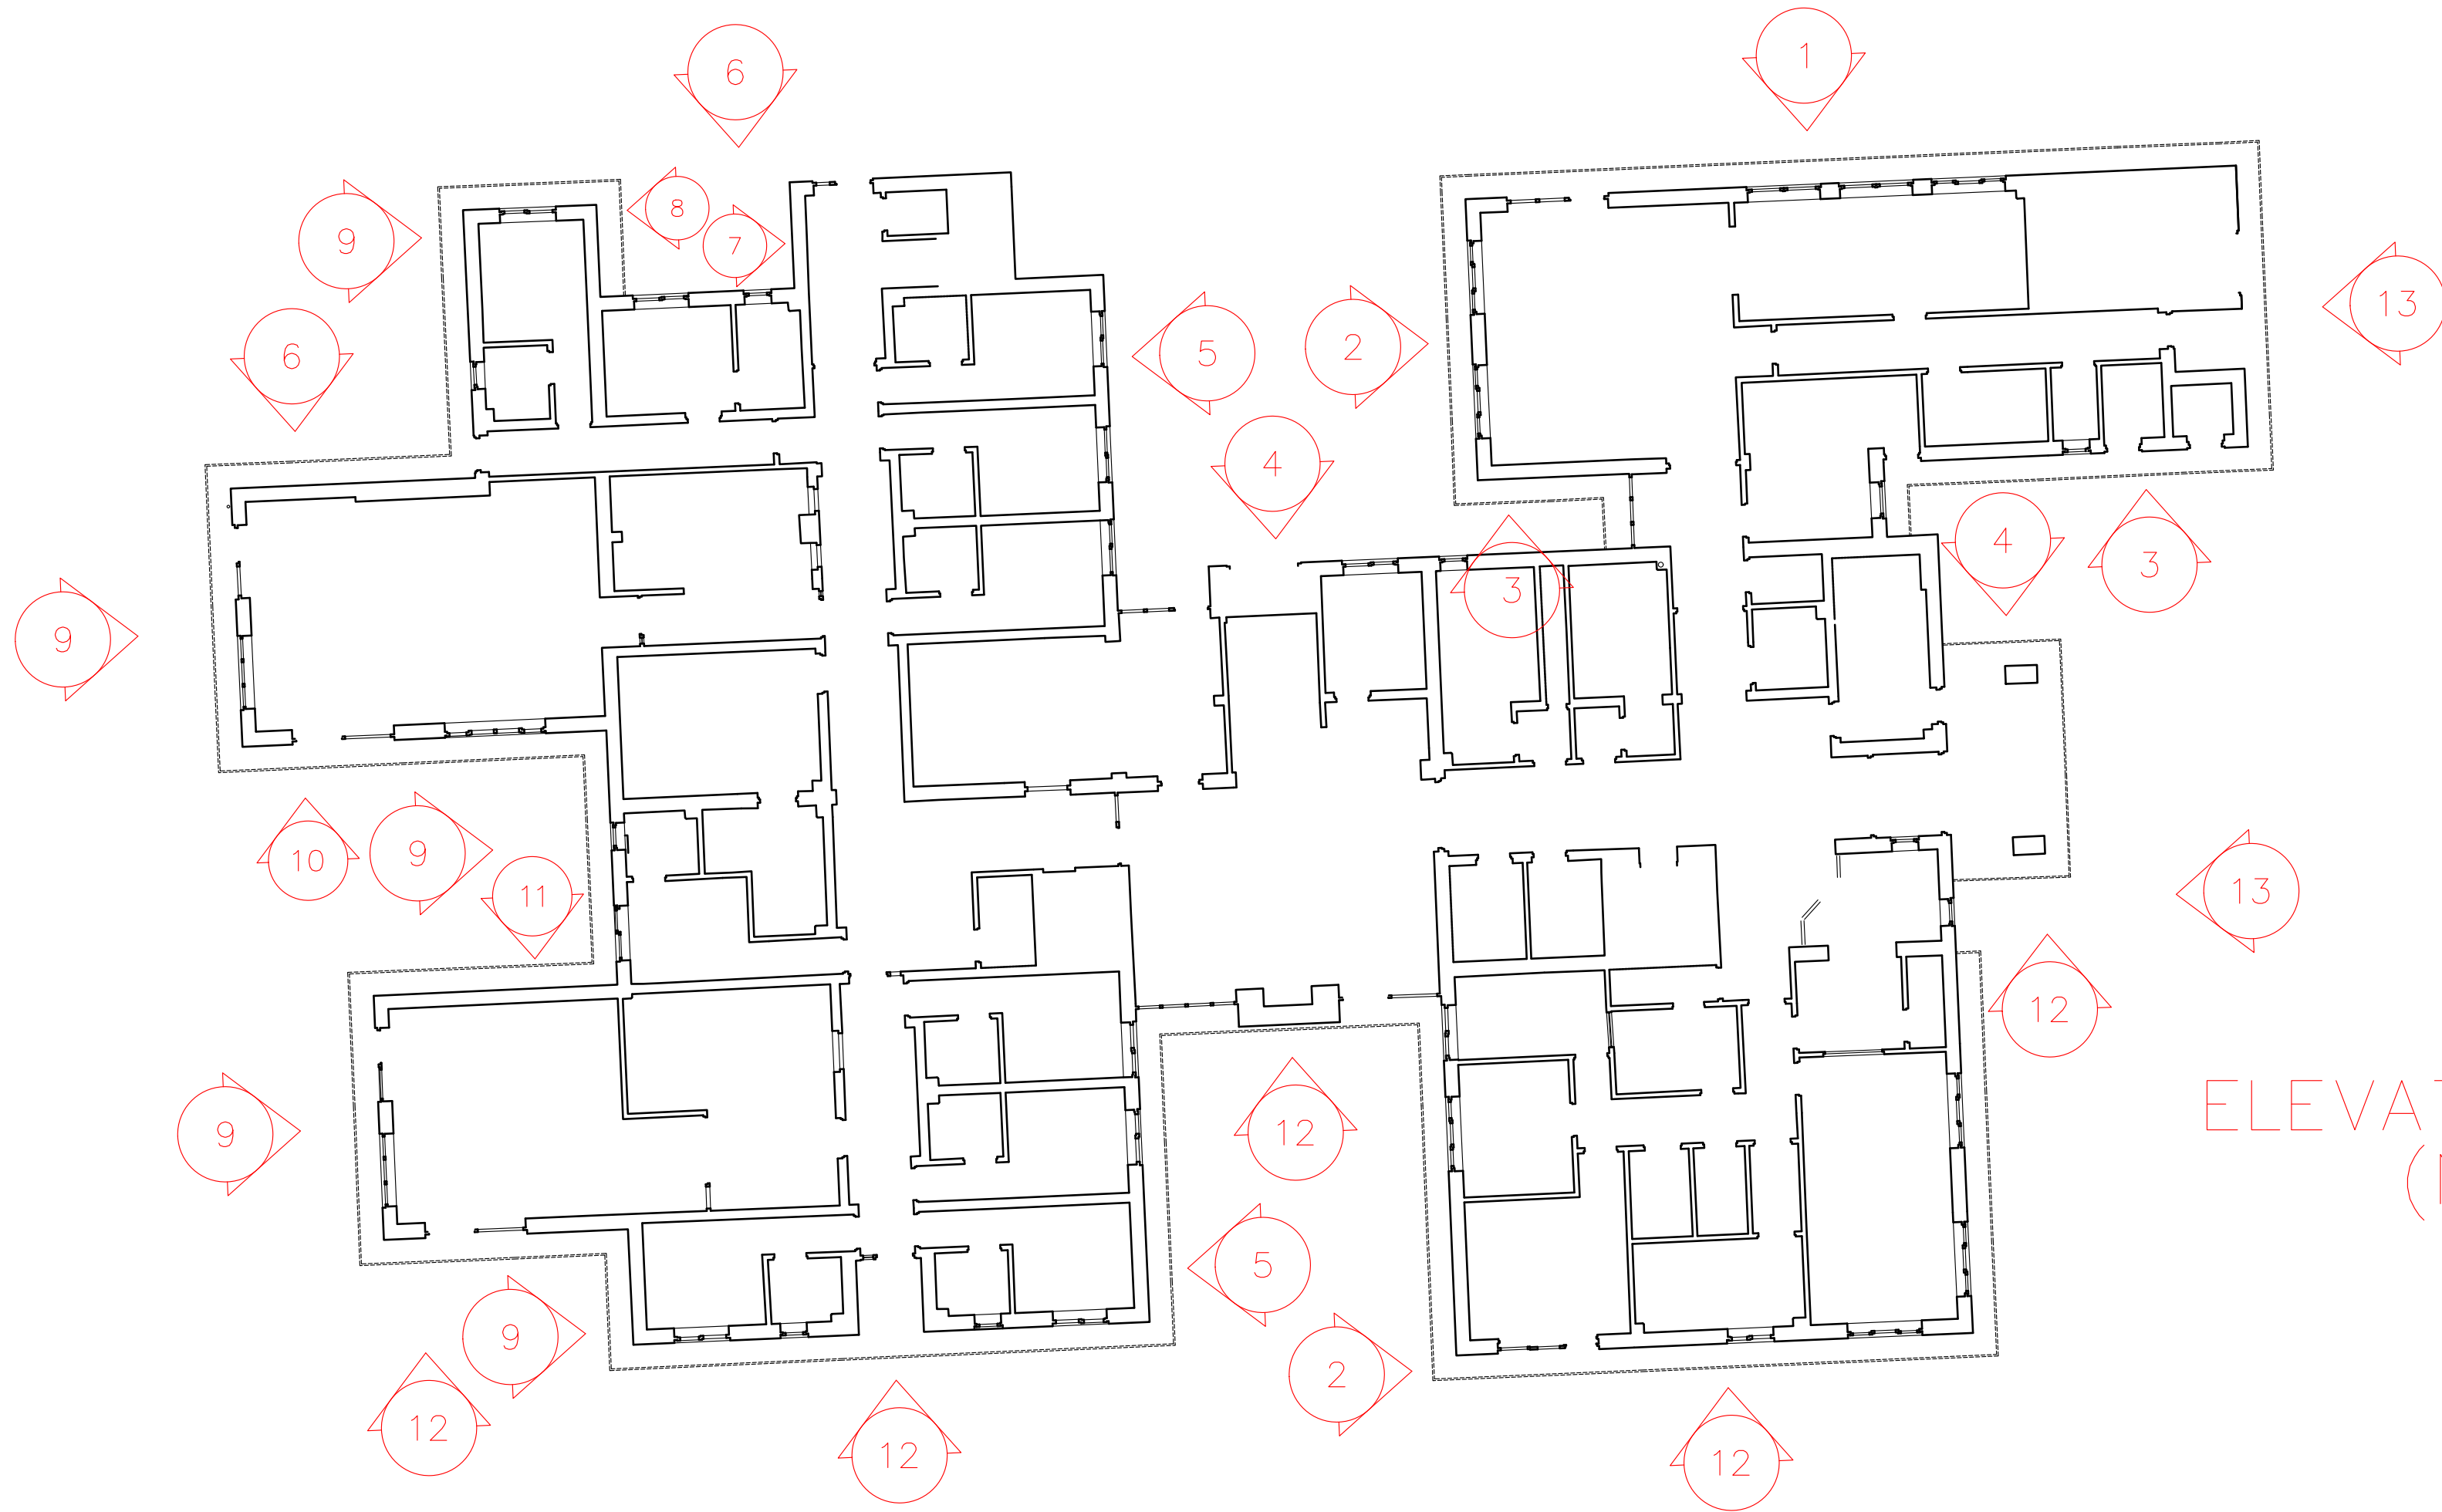

ELEVATION LOCATION PLAN
(NOT TO SCALE)



Smith Street, Skelmersdale, Lancs. WN8 8LN
Tel: 01695 725662 Fax: 01695 51816
Email: mail@survops.co.uk - www.survops.co.uk

Client
Triangle Architects

Drawing Title
Building Survey at:
Leopold Court
Rochdale
Elevations

Scale(s)	1:50	Surveyor	DC
Date	Sep 23	Drawn	AM/SL
Job Number	23H275	Checked	TP

Sheet Size & Org Number & Revision
A0 23H275/006