

© TRIANGLE ARCHITECTS LIMITED

THIS DRAWING IS THE SUBJECT OF COPYRIGHT WHICH VESTS IN TRIANGLE ARCHITECTS LIMITED. IT IS AN INFRINGEMENT OF COPYRIGHT TO REPRODUCE THIS DRAWING, BY WHATEVER MEANS, INCLUDING ELECTRONIC, WITHOUT THE EXPRESS WRITTEN CONSENT OF TRIANGLE ARCHITECTS LIMITED WHICH RESERVES ALL ITS RIGHTS.

TRIANGLE ARCHITECTS LIMITED ASSERTS ITS RIGHTS TO BE IDENTIFIED AS THE AUTHOR OF THIS DESIGN.

DRAWING NOT TO BE SCALED. FIGURE DIMENSIONS TO BE WORKED TO IN ALL CASES.

THE CONTRACTOR IS RESPONSIBLE FOR CHECKING DIMENSIONS, TOLERANCES & REFERENCES.



ANY DISCREPANCY TO BE VERIFIED WITH THE ARCHITECT BEFORE PROCEEDING WITH THE WORKS.

REPORT ERRORS & OMISSIONS TO ARCHITECT.

WHERE AN ITEM IS COVERED BY DRAWINGS OF DIFFERENT SCALE, THE LARGEST SCALE DRAWING TO BE WORKED TO. DO NOT SCALE FROM THE DRAWING. FIGURED DIMENSIONS TO BE WORKED TO IN ALL CASES.

CHECK ALL DIMENSIONS ON SITE.


DRAWING TO BE READ IN CONJUNCTION WITH THE HEALTH & SAFETY PLAN, AND ALL RELEVANT RISK ASSESSMENTS AND THE FOLLOWING DRAWINGS:

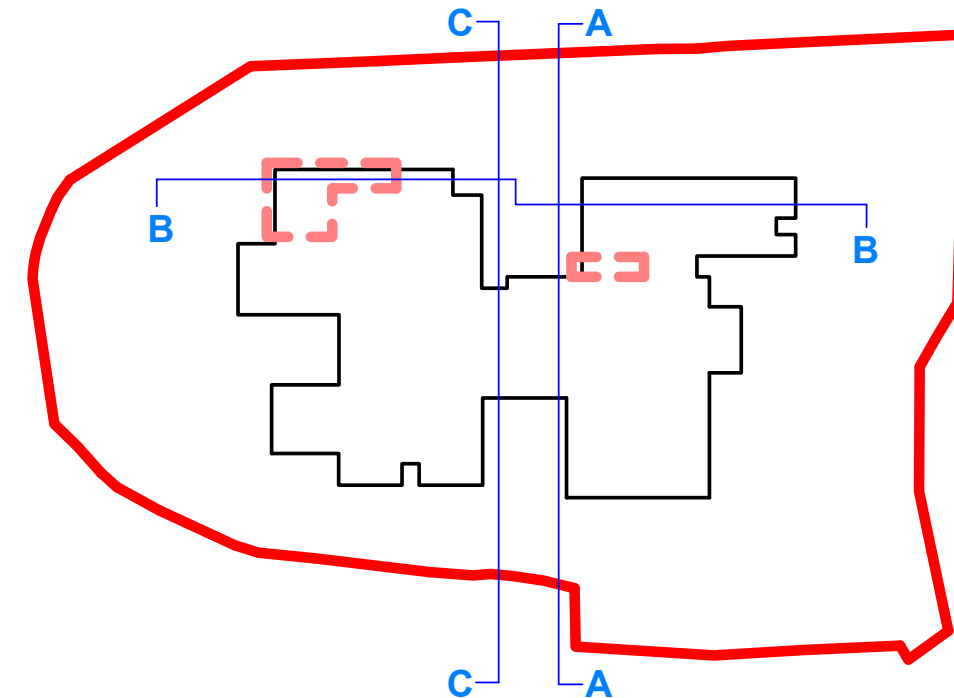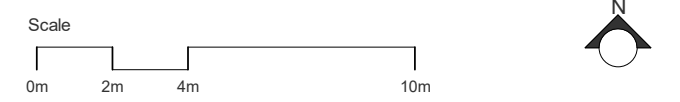


LEGEND

--- Proposed Building Extensions / Infills

--- Proposed Remodelled Openings

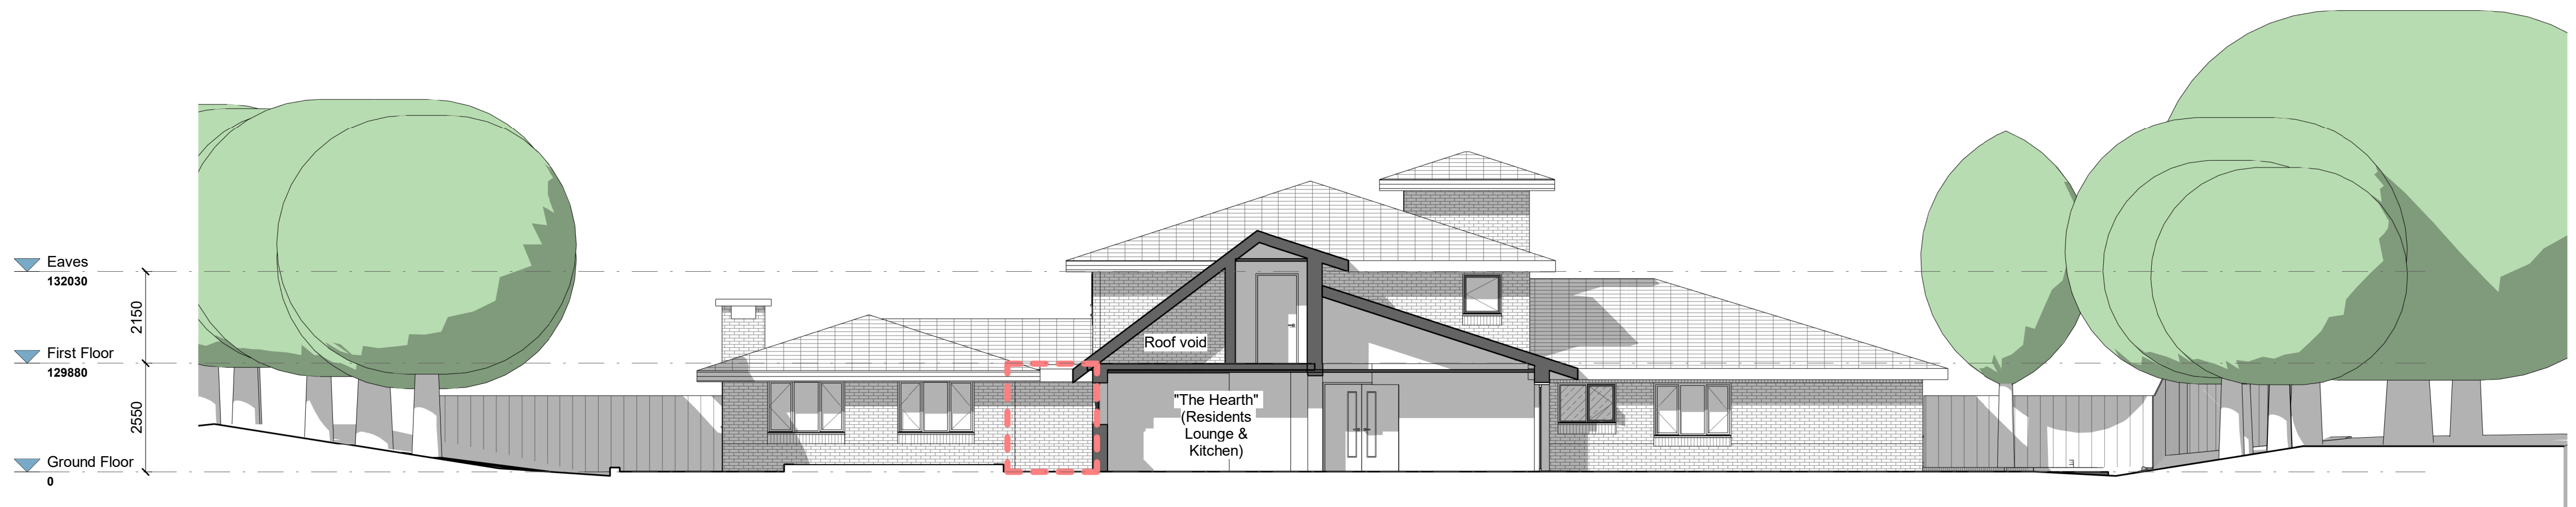

Proposed - Section A_A

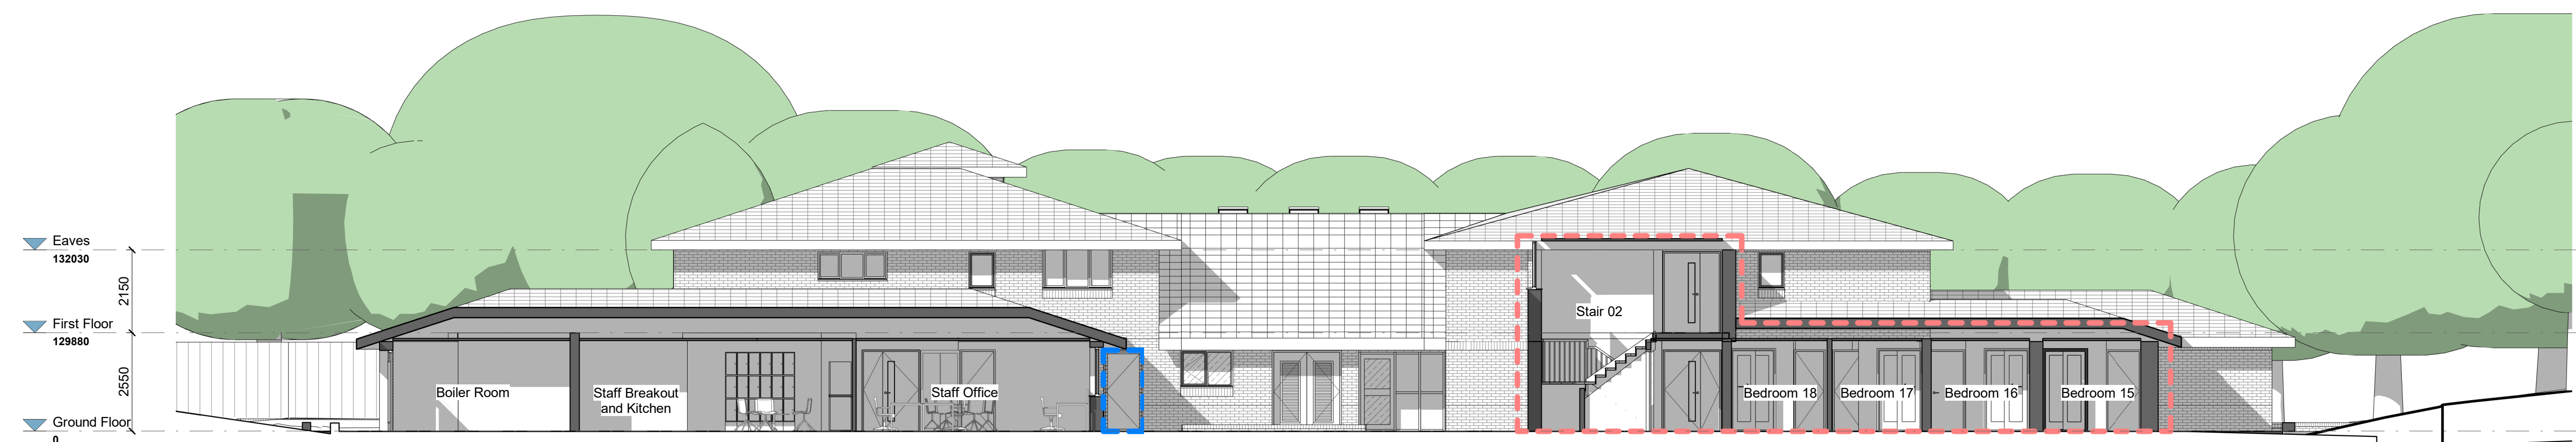

Proposed - Section B_B



Proposed - Section C_C

P01 03.12.25 SAC Planning Issue.

Rev Date By Remarks

Client:	Rochdale Borough Council					
Project No. / Project Name:	21-035 / Leopold Court					
Drawing Name:	Proposed Building & Site Sections					
Drawing Purpose:	PLANNING					
Project	Origin	Vol/Sy	Leve	Type	Ref	Revision
21035 - TRI - G25 - XX - DS - A - 3310						P01
Status	Scale @ A1	Drawn	Check	Date		
	1 : 100	JM	AJD	Nov 2025		

TRIANGLE ARCHITECTS

Tel: 0161 272 3500
E-mail: studio@trianglearchitects.co.uk
Web: www.trianglearchitects.co.uk
Twitter: @TriangleArch

Lower Ground Floor,
4 Jordan Street,
Manchester,
M15 4PY