


FE003-WDC-XX-XX-D-X-1000 P01

Hopwood Hall College

Enabling Logistics

Rev 001

08-05-25

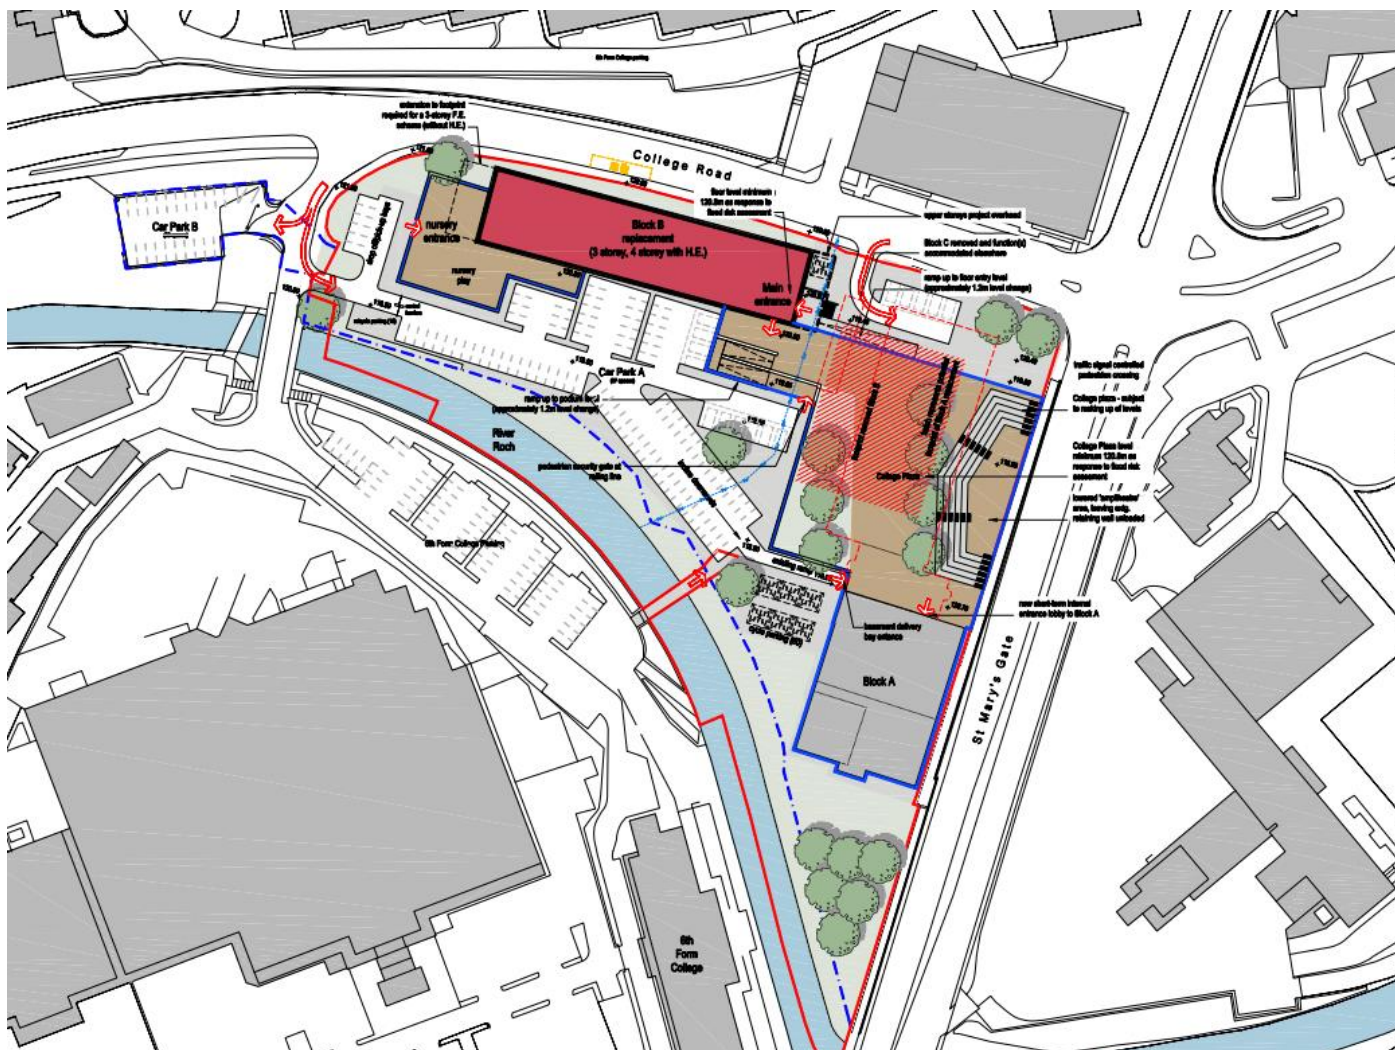


Department
for Education



WILLMOTT DIXON

SINCE 1852

Enabling Works - Site Establishment

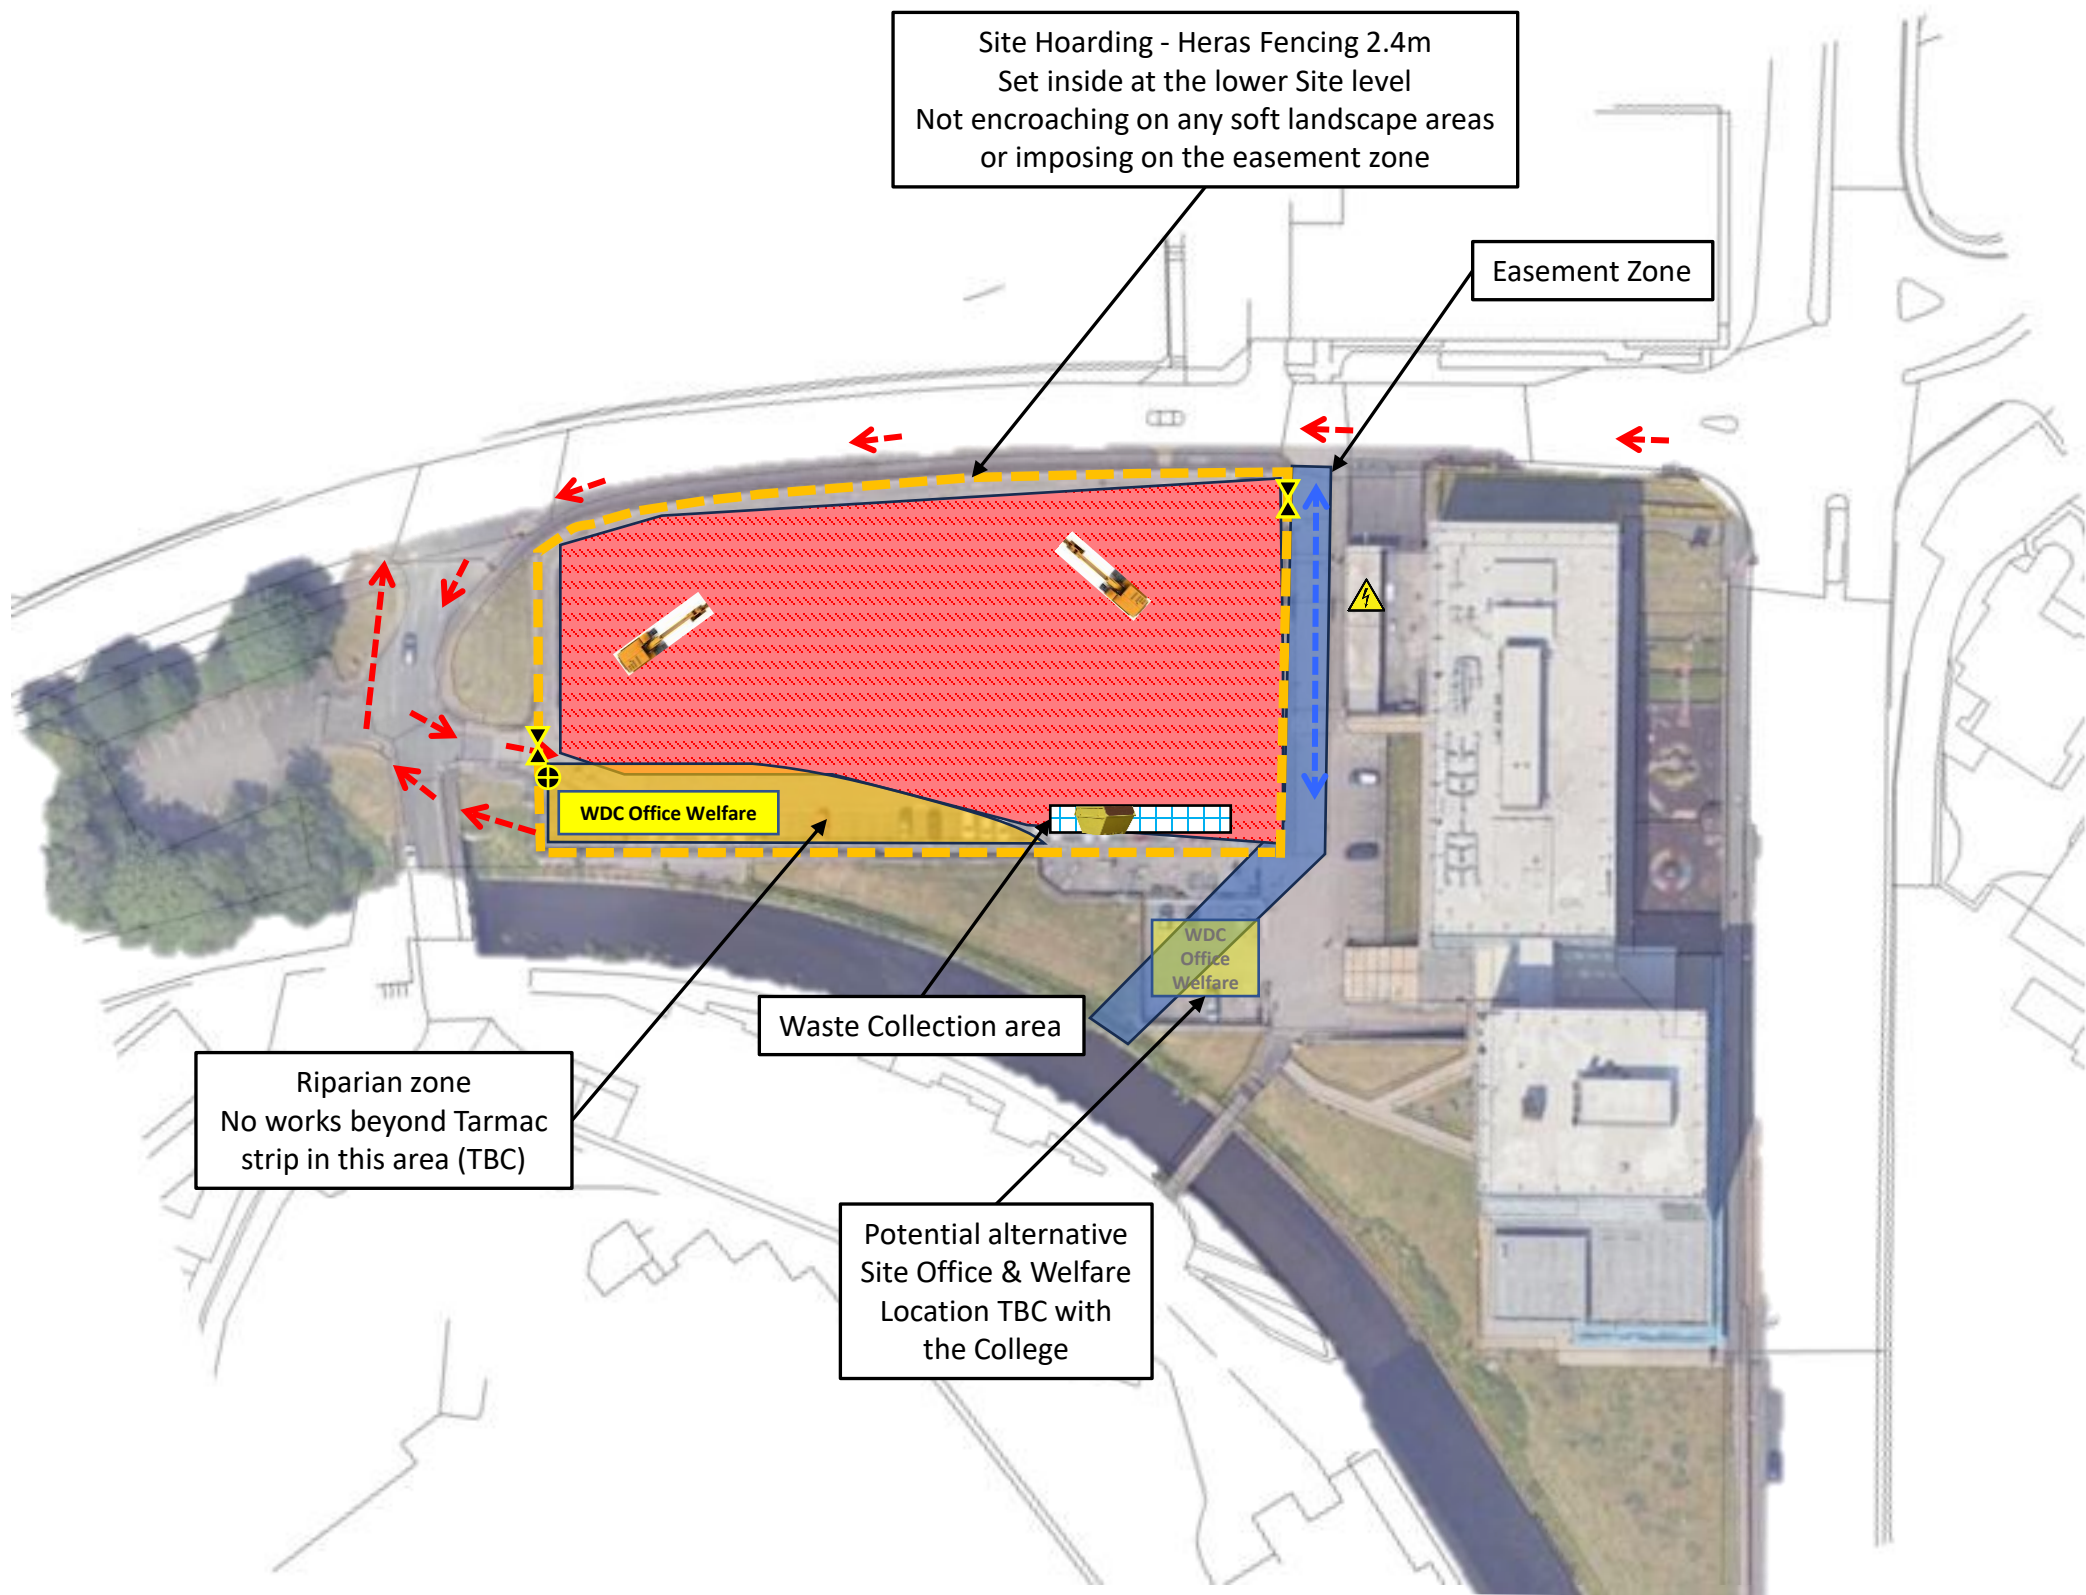

Legend / Comments

- Heras Fencing 2.4m
- Construction Route
- Shared Vehicle Access Route
- WDC Site Office and Security
- Riparian Zone (No Works)
- Easement Zone (No Works)

Hopwood Hall College

Logistics

Doc Ref: HOP/ LOG-01	Status: Stage 4
Revision: 001	Drawn By: GL
Date: 08-05-25	Page: 2 of 4

Timeline