



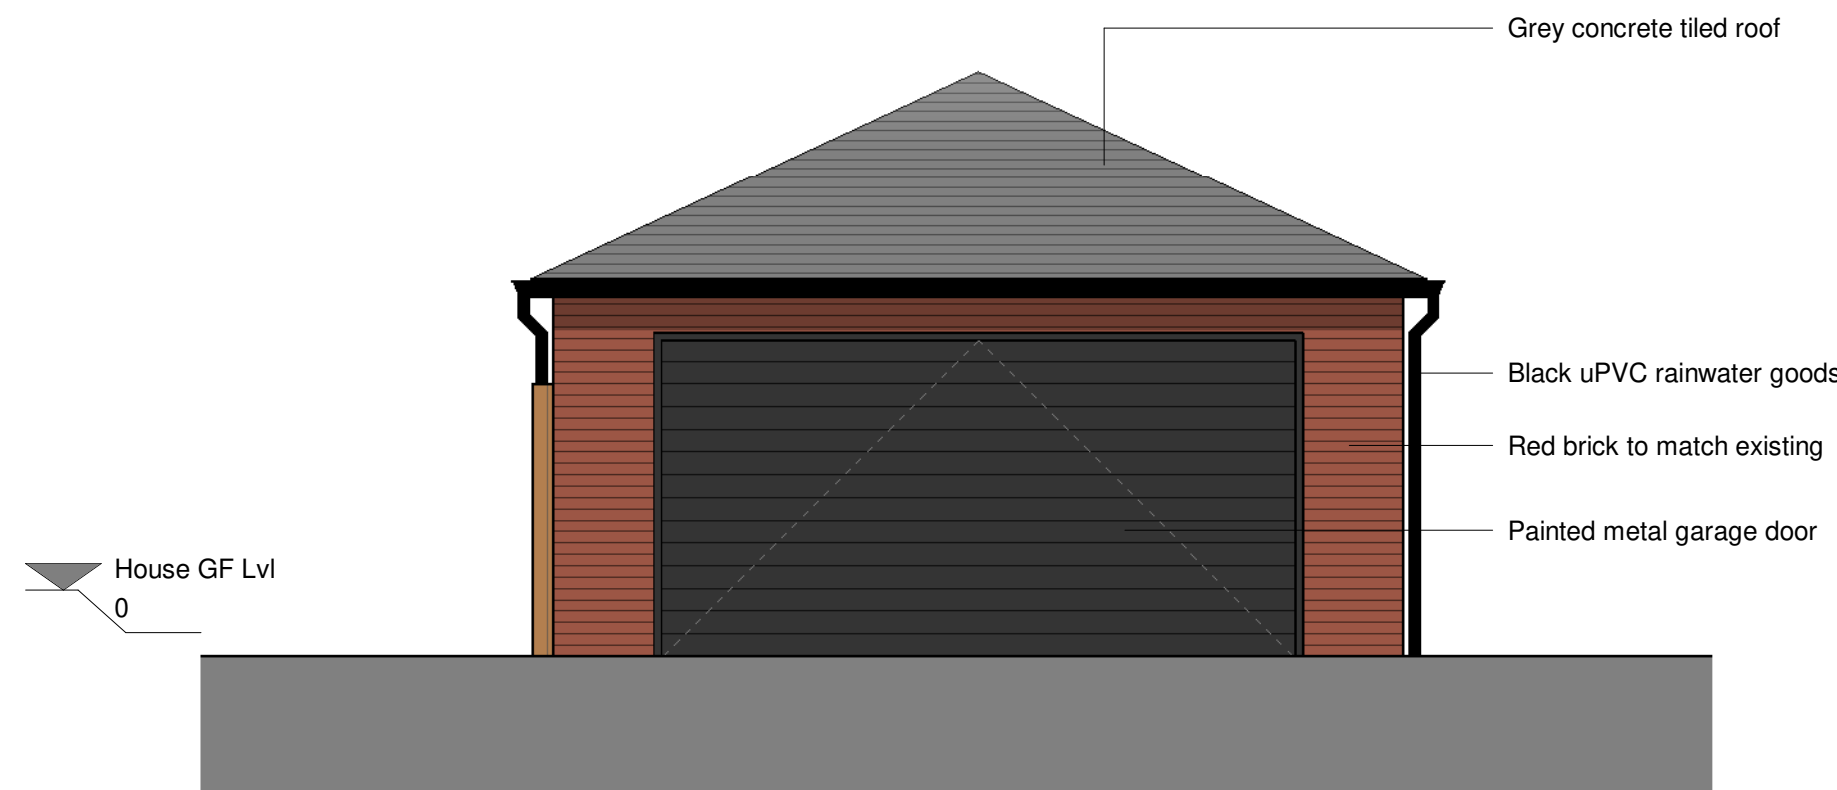


Proposed South Garage Elevation
1 : 50

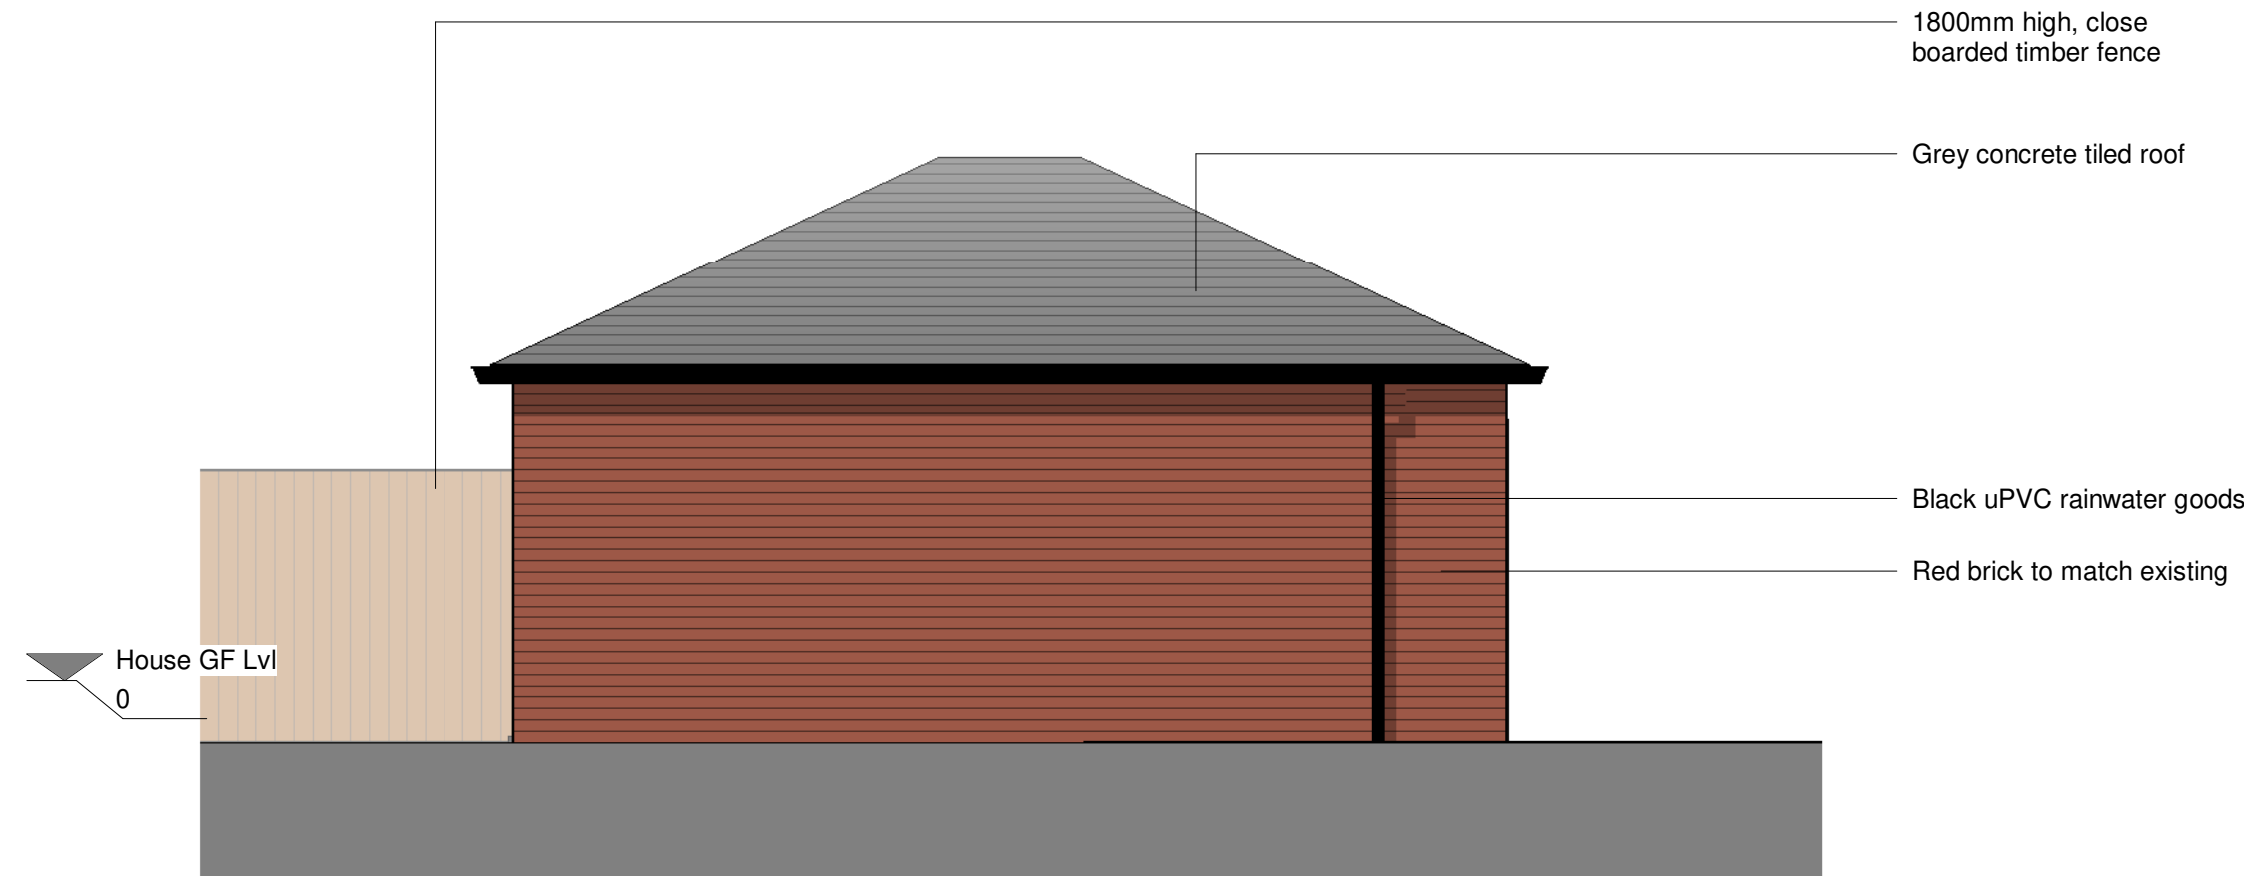

Proposed West Garage Elevation
1 : 50



Proposed North Garage Elevation
1 : 50

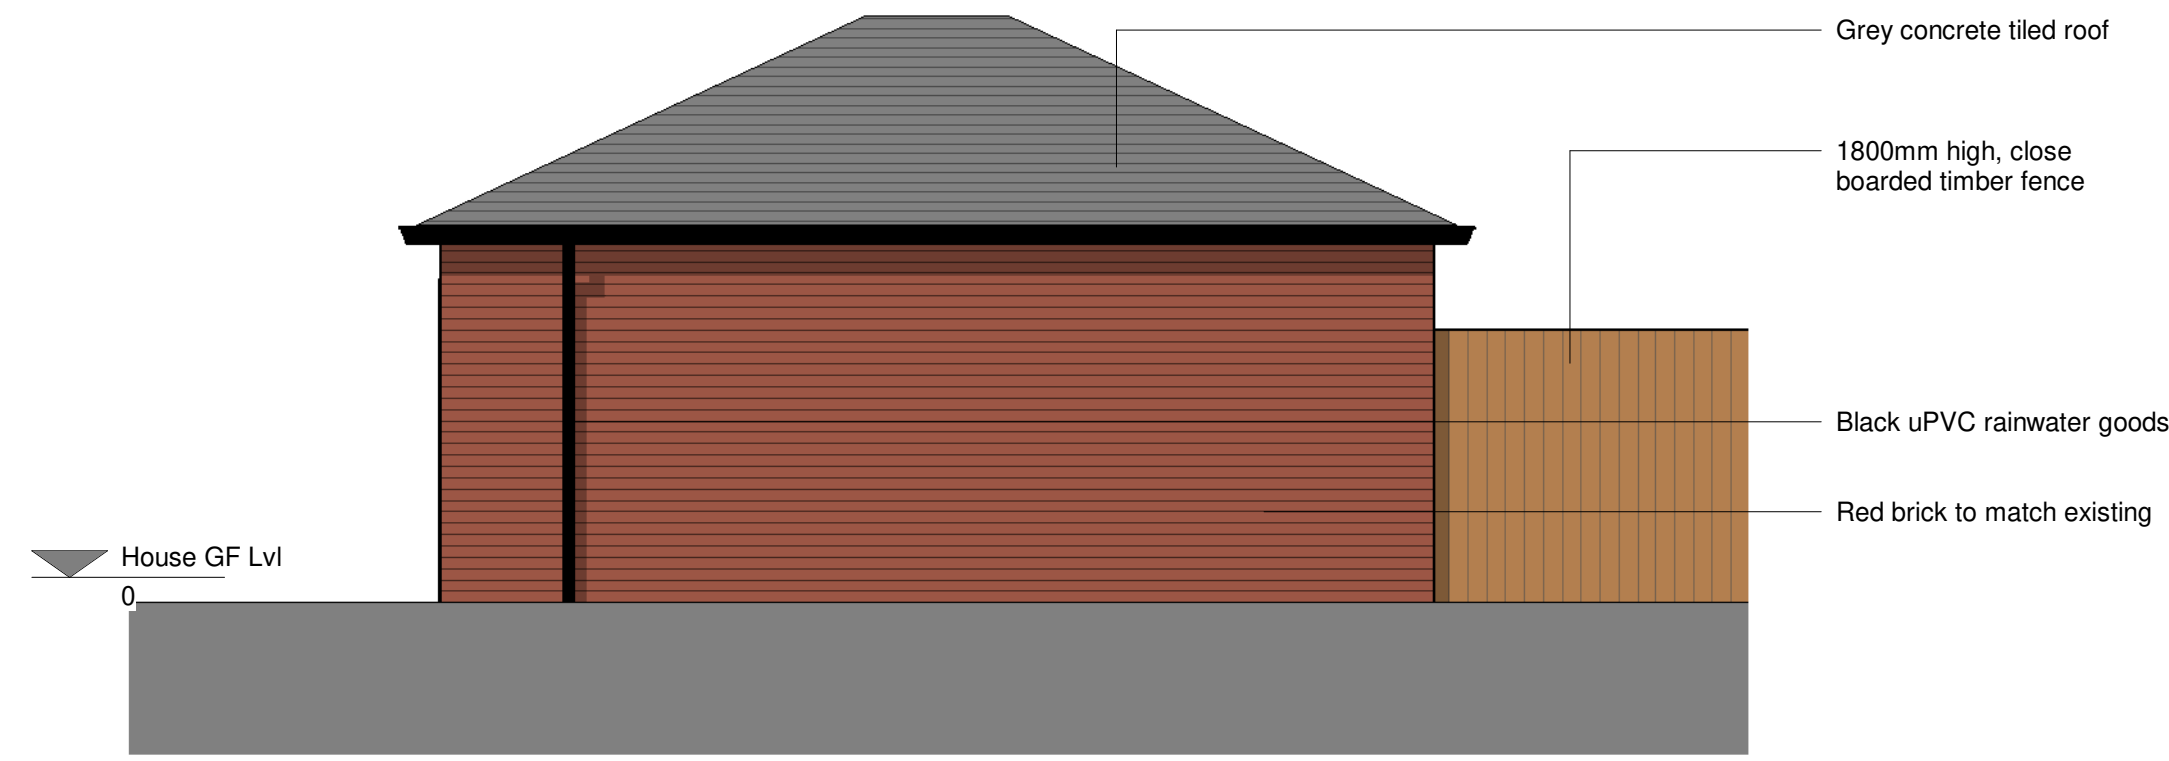

Proposed East Garage Elevation
1 : 50