


C:\pwwork\london\02\ext_ng\079253\0113679\IMNW000100-JAC-ZZ-4B0-DR-PL-0021.dwg - 12/08/2025 12:02:33 - Layout 1 - Nicola Greenwood


- FOAM CONVERTERS -

SECTION (FC) A
SCALE 1:20

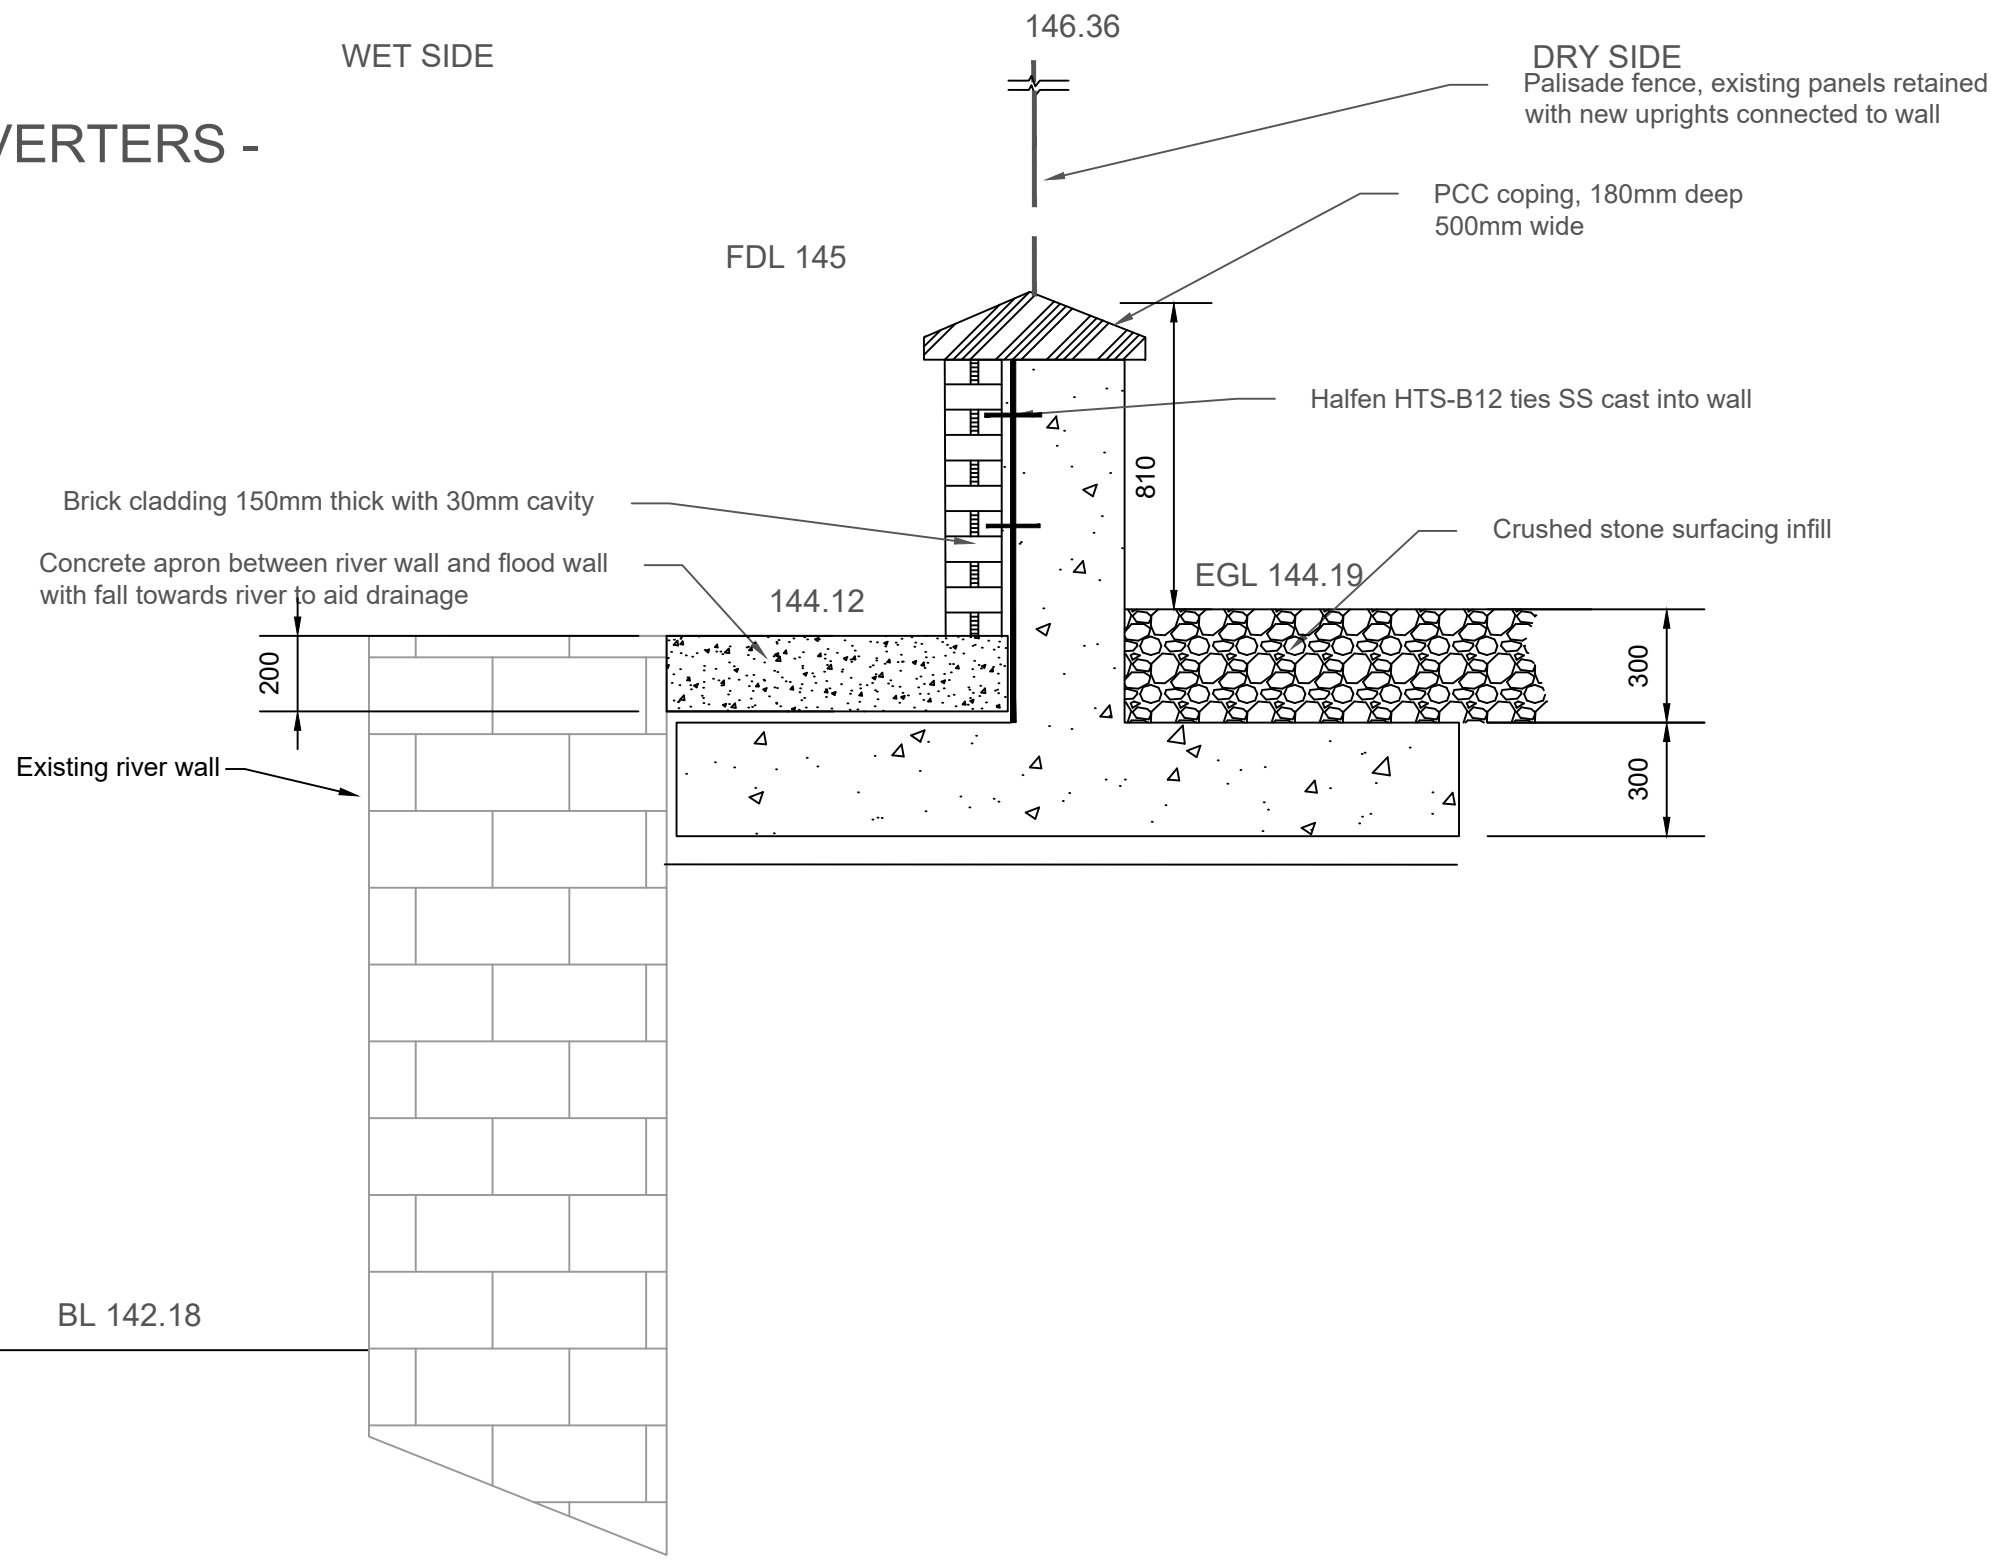



SHOWING THE RELATIONSHIP BETWEEN THE PROPOSED NEW FLOOD WALL AND THE EXISTING STONE BRICK WALL-
LOOKING UPSTREAM ALONG THE EAST BANK OF THE RIVER

- CHARLES STREET -

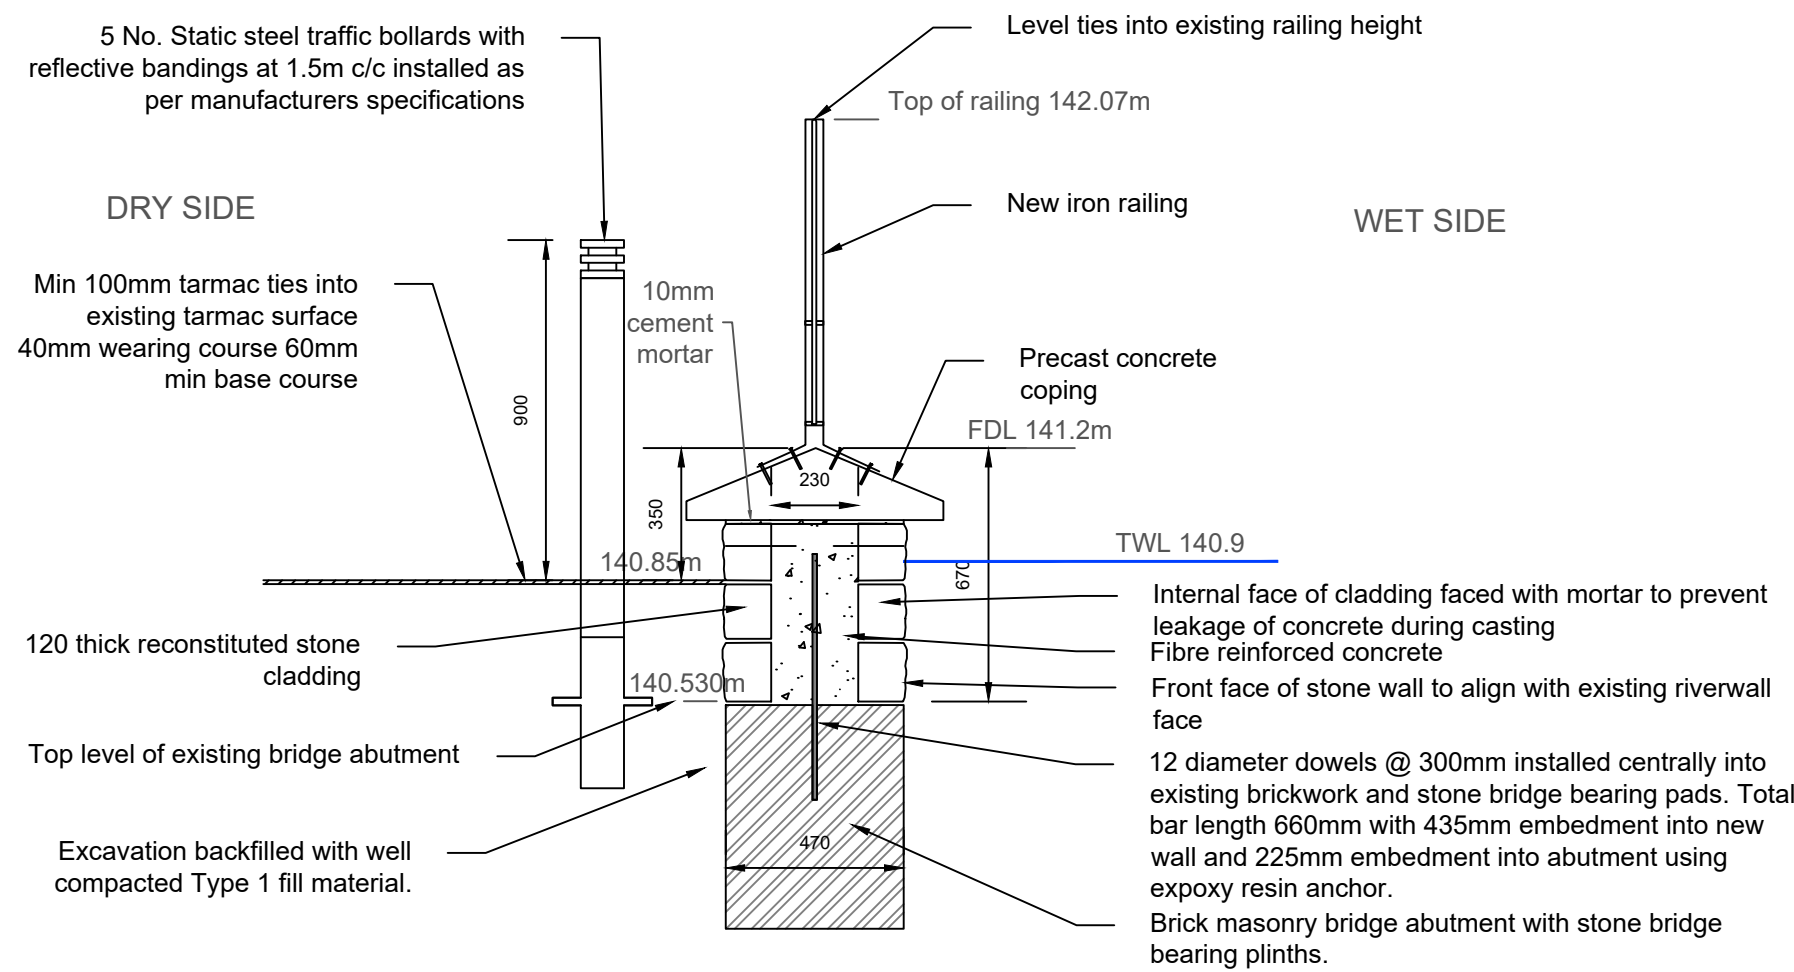

SECTION (CS) A
SCALE 1:20

SECTION THROUGH PROPOSED FLOOD WALL

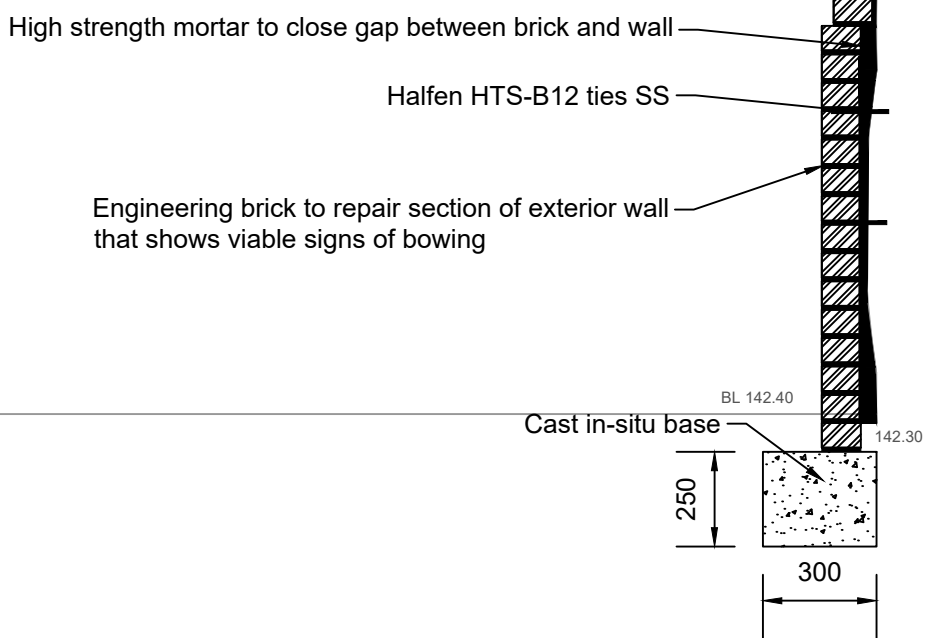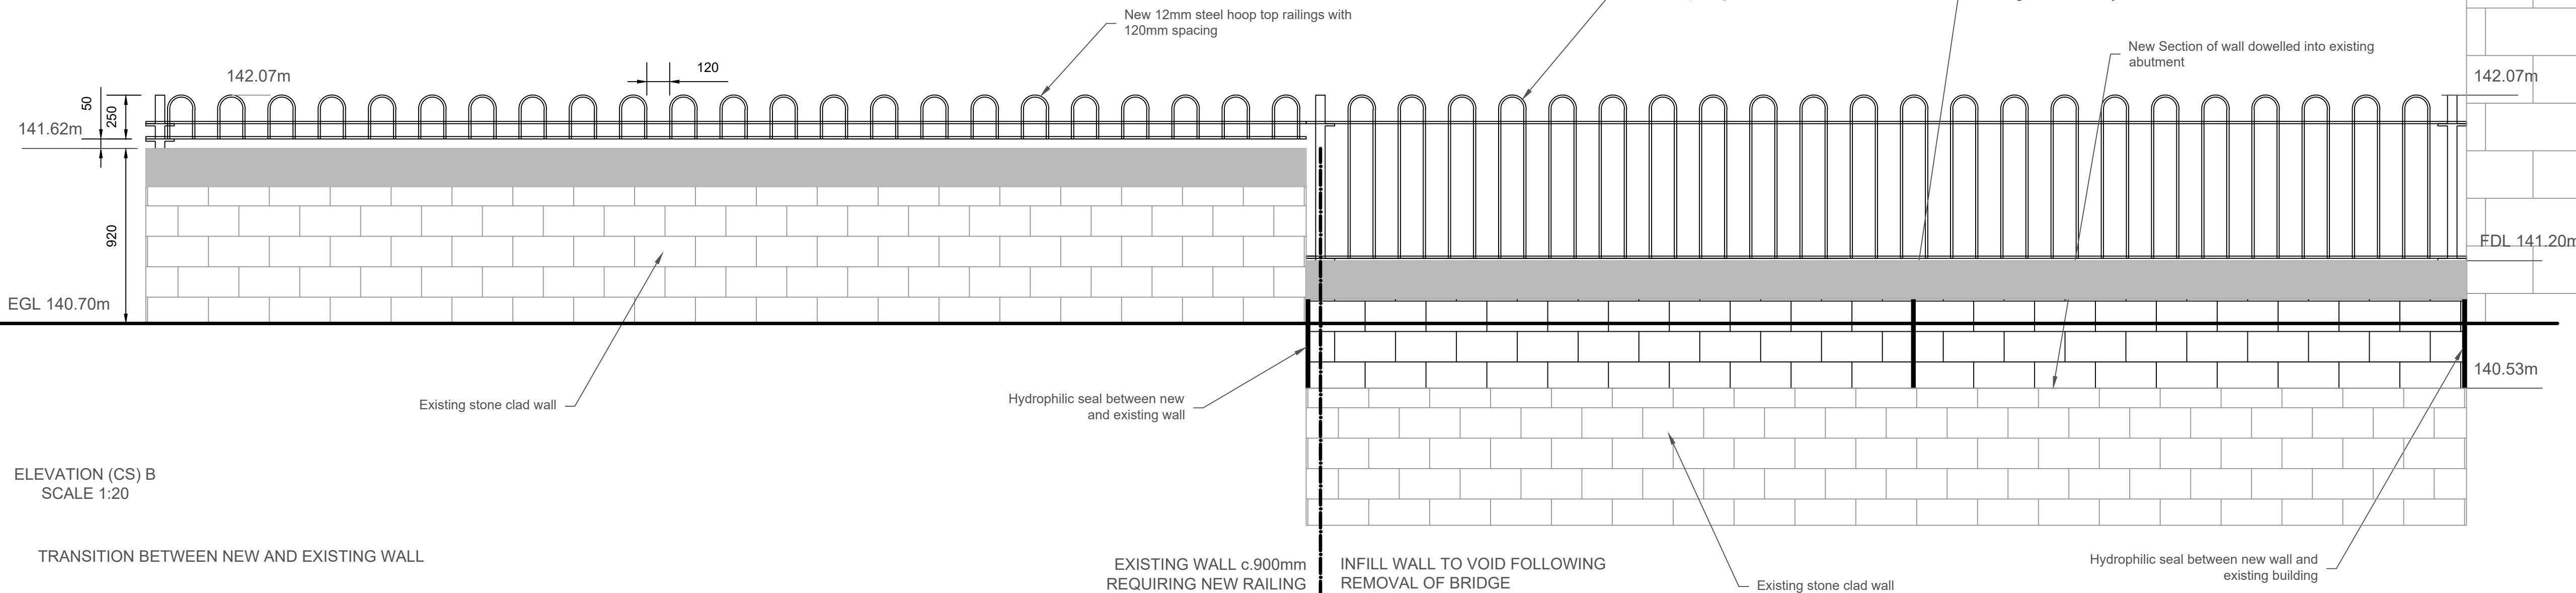


- FOAM CONVERTERS -

SECTION (FC) B
SCALE 1:20

SECTION SHOWING THE REPAIR WORKS TO
EXISTING EXTERIOR WALL

- PEEL STREET -

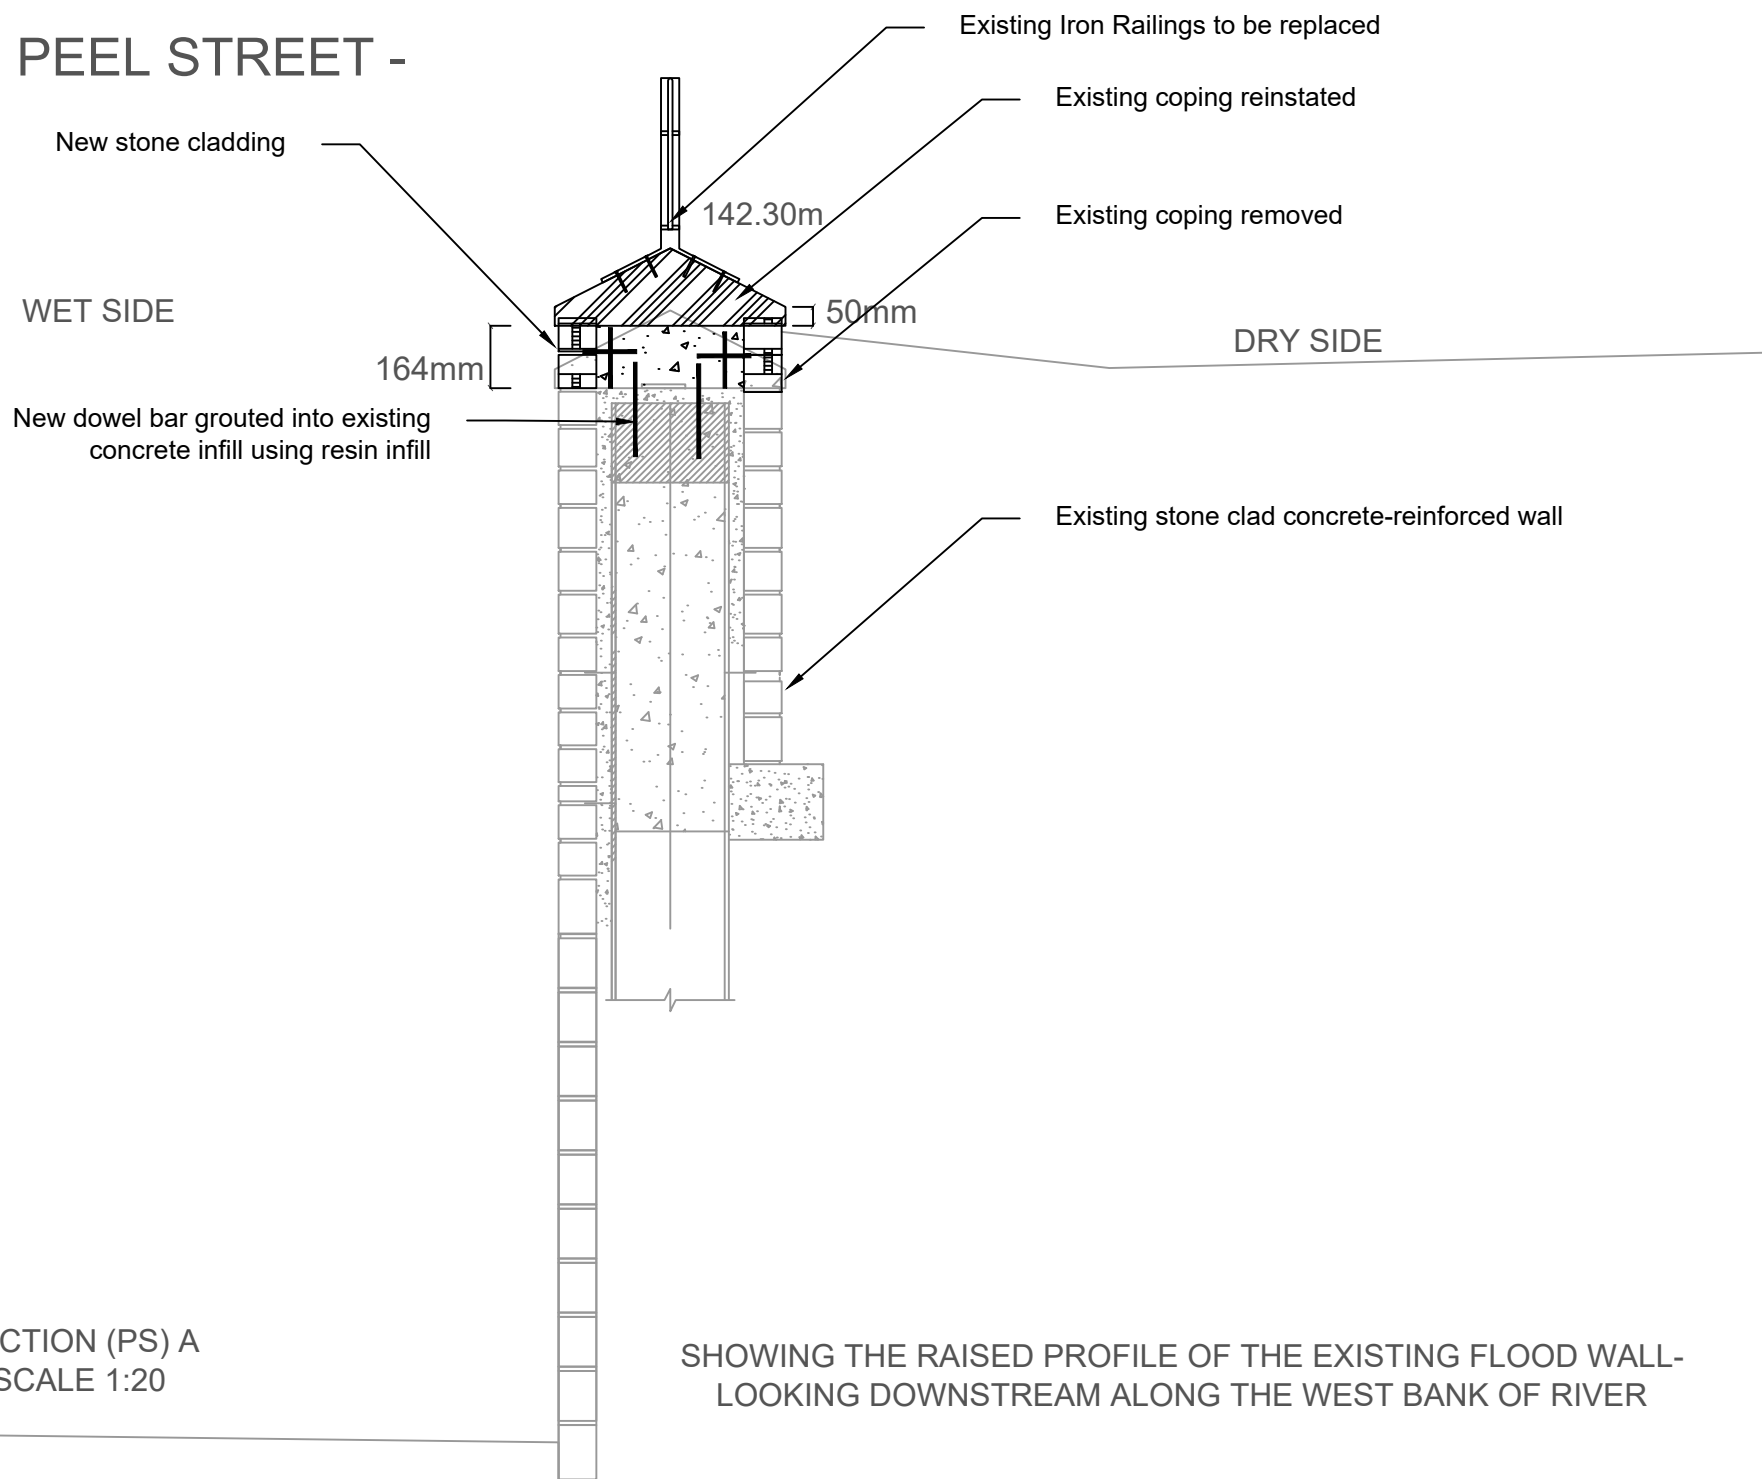

SECTION (PS) A
SCALE 1:20

SHOWING THE RAISED PROFILE OF THE EXISTING FLOOD WALL-
LOOKING DOWNSTREAM ALONG THE WEST BANK OF RIVER

Notes

- All levels are displayed in metres above Ordnance Datum (mOD) unless stated otherwise.
- All dimensions are displayed in millimetres (mm) unless stated otherwise.

KEY

FDL Flood Defence Level
EGL Existing Ground Level
WL Water Level
BL Bed Level

DRAWING TO BE READ IN
COLOUR

For section locations see drawing
IMNW000100-JAC-ZZ-4B0-DR-PL-0010

Rev	Rev. Date	Purpose of revision	Drawn	Checked	Rev'd	Appr'd
C05	27/11/24	Section 73a application submission	NG	LM	SE	PT
C04	09/01/20	Planning Submission	NG	AR	MB	PT
P03	10/12/19	Scheme split into 2 phases	NG	AR	MB	PT
C02	03/12/18	Planning Submission	AF	GR	MB	PT
P01	19/11/18	Shared for review and comment	AF	GR	MB	PT

JACOBS

5 First Street, Manchester M15 4GU
Tel +44 (0)161 235 6000 Fax +44(0)161 235 6001
www.Jacobs.com

Client



Project
ROCHDALE & LITTLEBOROUGH FRMS
PHASE 1A - LITTLEBOROUGH

Drawing title
Engineering Details
Sheet 2 of 5
Foam Converters,
Peel Street and Charles Street

Drawing status
A4

Scale	Drawn to scale @A1	DO NOT SCALE
Jacobs No.	B228P008	Rev C05
Client no.	IMNW000100	

Drawing number
IMNW000100-JAC-ZZ-4B0-DR-PL-0021

© Copyright 2018 Jacobs U.K. Limited. The concepts and information contained in this document are the property of Jacobs. Use or copying of this document in whole or in part without the written permission of Jacobs constitutes an infringement of copyright. Limitation: This drawing has been prepared on behalf of, and for the exclusive use of, Jacobs' Client, and is subject to, and issued in accordance with, the provisions of the contract between Jacobs and the Client. Jacobs accepts no liability or responsibility whatsoever for, or in respect of, any use of, or reliance upon, this drawing by any third party.