


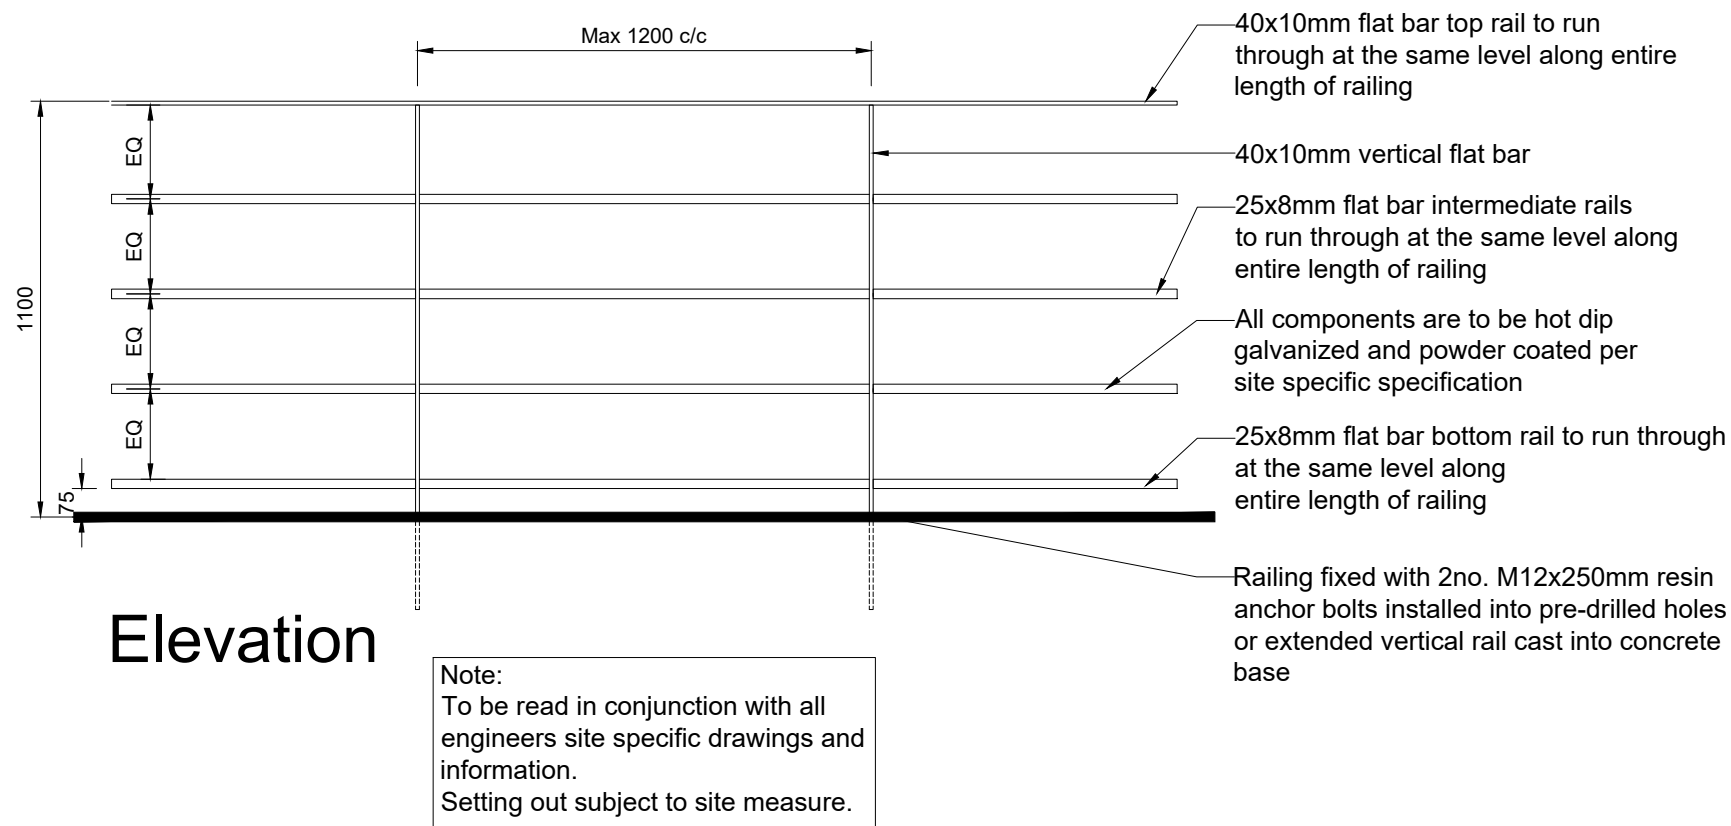

Plan

Typical 1100mm High Horizontal Flat Top Railings

B	03.04.25	Flat rail updated to 40mm	CJP
A	03.04.25	Railing updated	CJP
Rev	Date	Amendment	Drawn
NORTHSTONE Arrive, White Tower Unit 5, 4th Floor MediaCityUK, M50 2NT			
CONSTRUCTION			
Project: Standard Boundary Treatment Details			
Drawing Name: Typical 1100mm High Horizontal Flat Top Railing			
Scale @A3: 1:20	Date: Oct 24	Drawn: Design	Checked: -
Drawing No: BTD_R01			Revision: B
Notes: All specifications, materials and workmanship to be in accordance with current NHBC and Building Regulations. Main drainage to comply with Sewers for Adoption current edition. Highways to be in accordance with Local Authority specification. Do not scale from this drawing. All dimensions to be verified with the drawing office. Print in colour.			