

DO NOT SCALE DRAWINGS.



GENERAL NOTES

1. All dimensions are in millimetres unless noted otherwise.
No dimension to be scaled off this drawing.
All dimensions to be checked on site prior to ordering materials.




Elevation1: East Facing Elevation

1 : 100

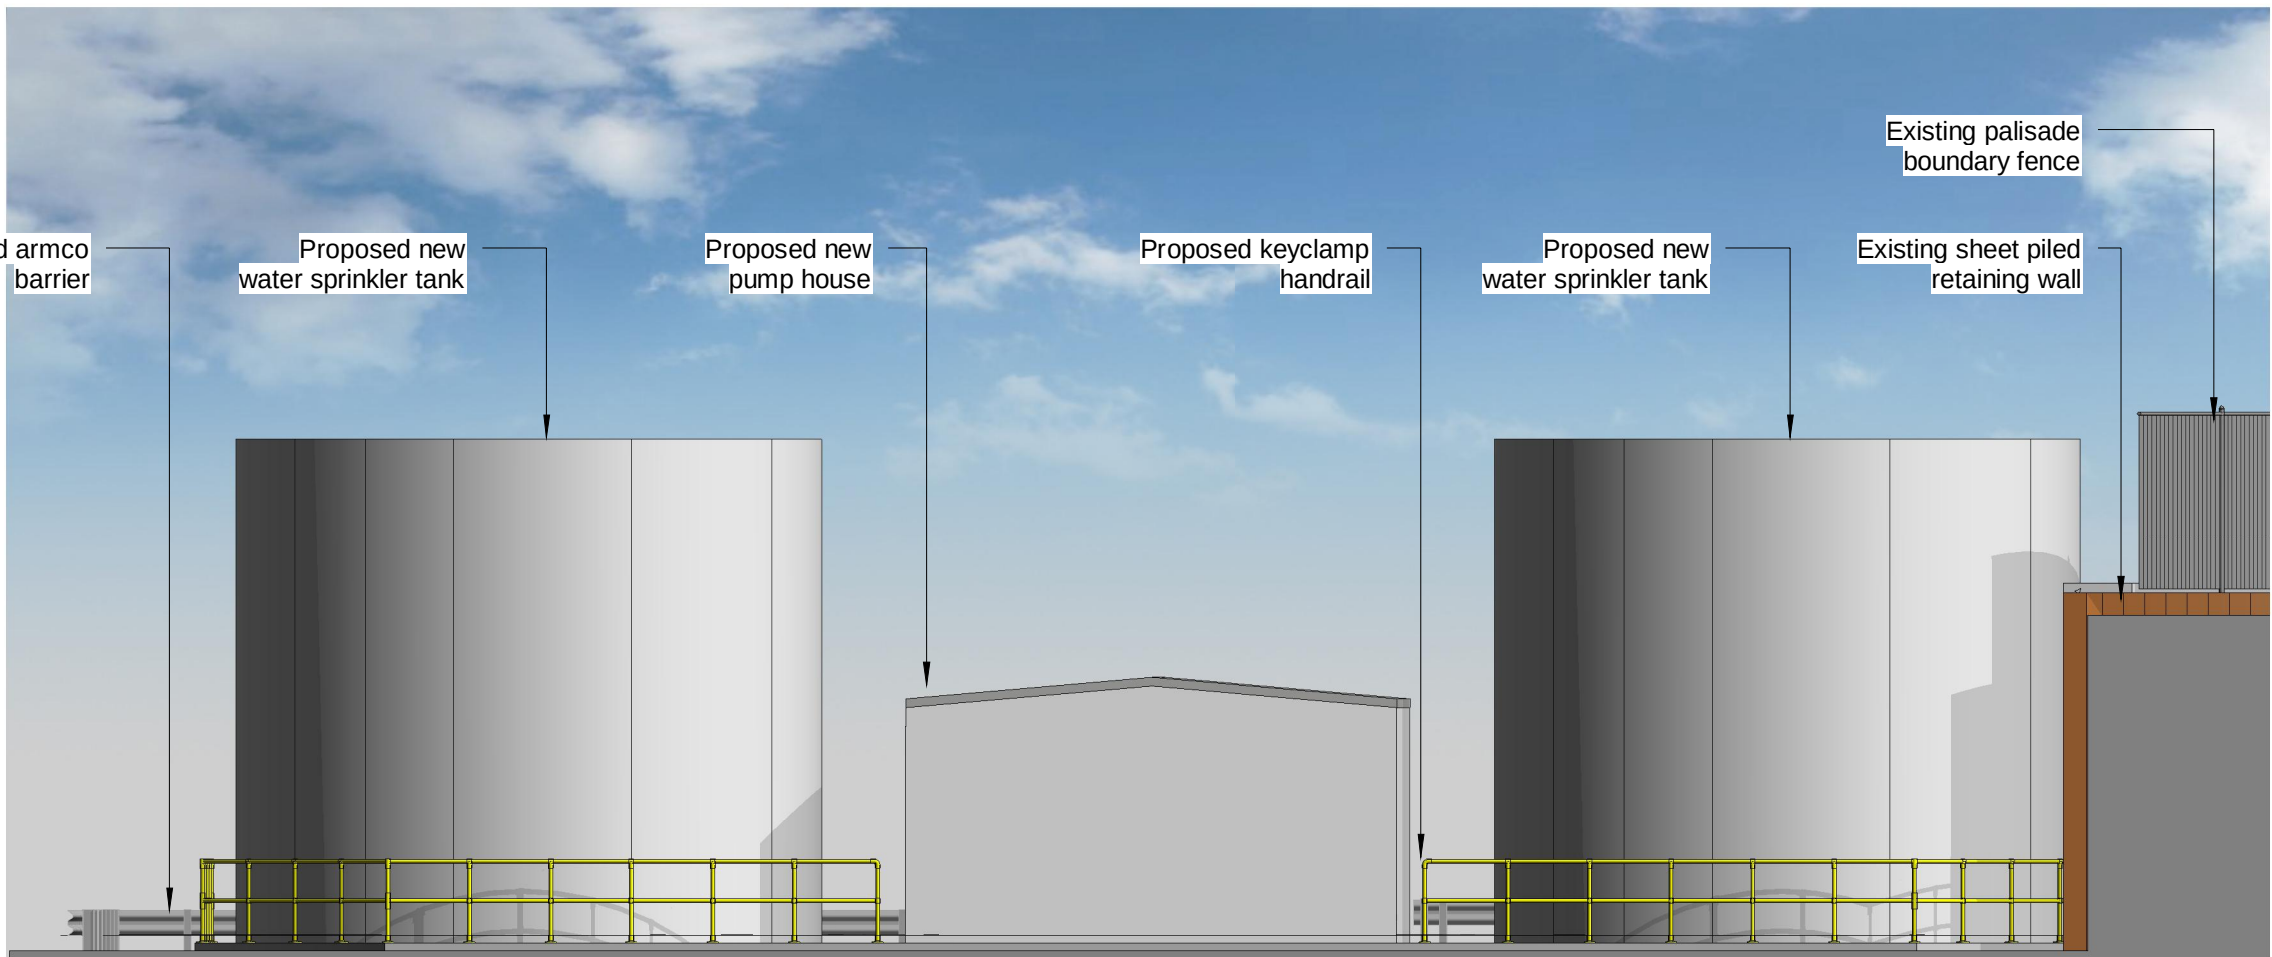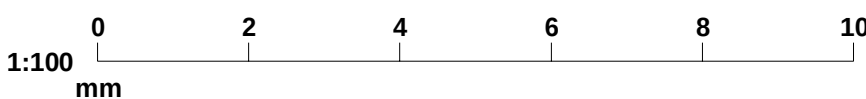



West Facing Elevation

1 : 100

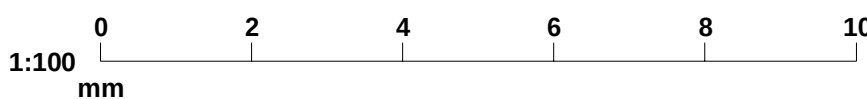


Elevation2: South Facing Elevation

1 : 100

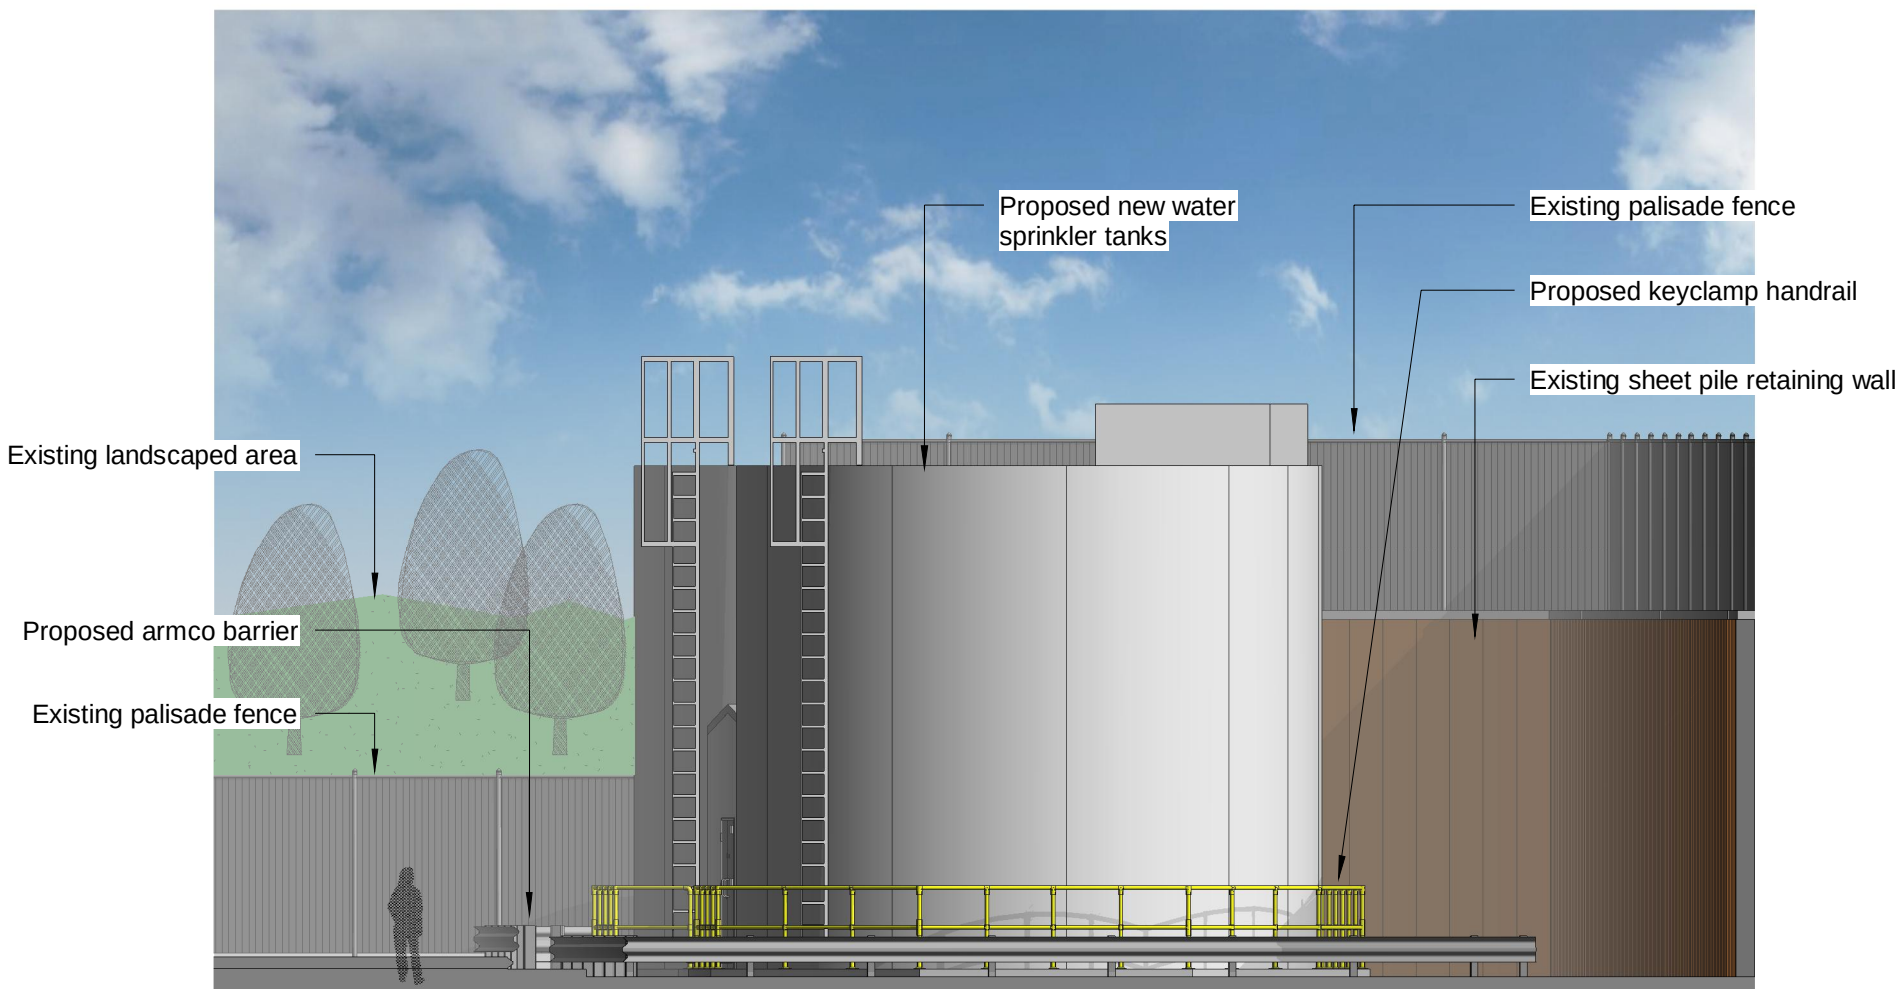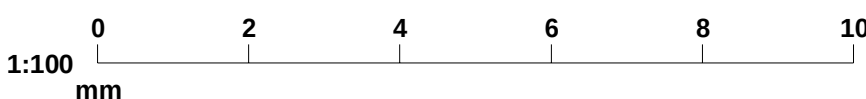

Elevation3: North Facing Elevation

1 : 100

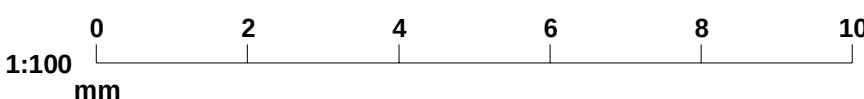

P02	01.01.2025	Updated for Planning Approval	TOML	CHSP
P01	09.06.2025	Issued for Planning Approval	RMA'S	TOML
Rev	Date	Description	Drawn	Chk'd/ App'd

Client:



Project:

DANISH CROWN, ROCHDALE
SPRINKLER INSTALL

Drawing Title:

PROPOSED SPRINKLER TANKS
ELEVATIONS

Scale (at A1): 1 : 100

NIRAS Project No.: 81400726



ARCHITECTS

Project Contact: CHSP @NIRAS.com tel: +44 (0) 1509 670 850

Status	PLANNING	Status	PL
--------	----------	--------	----

Drawing No.: 81400726-NIR-B-XX-DR-A-PL034	Revision: P02
--	------------------

Copyright, Designs and Patents Act (1988)
This drawing must not be reproduced without the permission of NIRAS Group (UK) Ltd.