

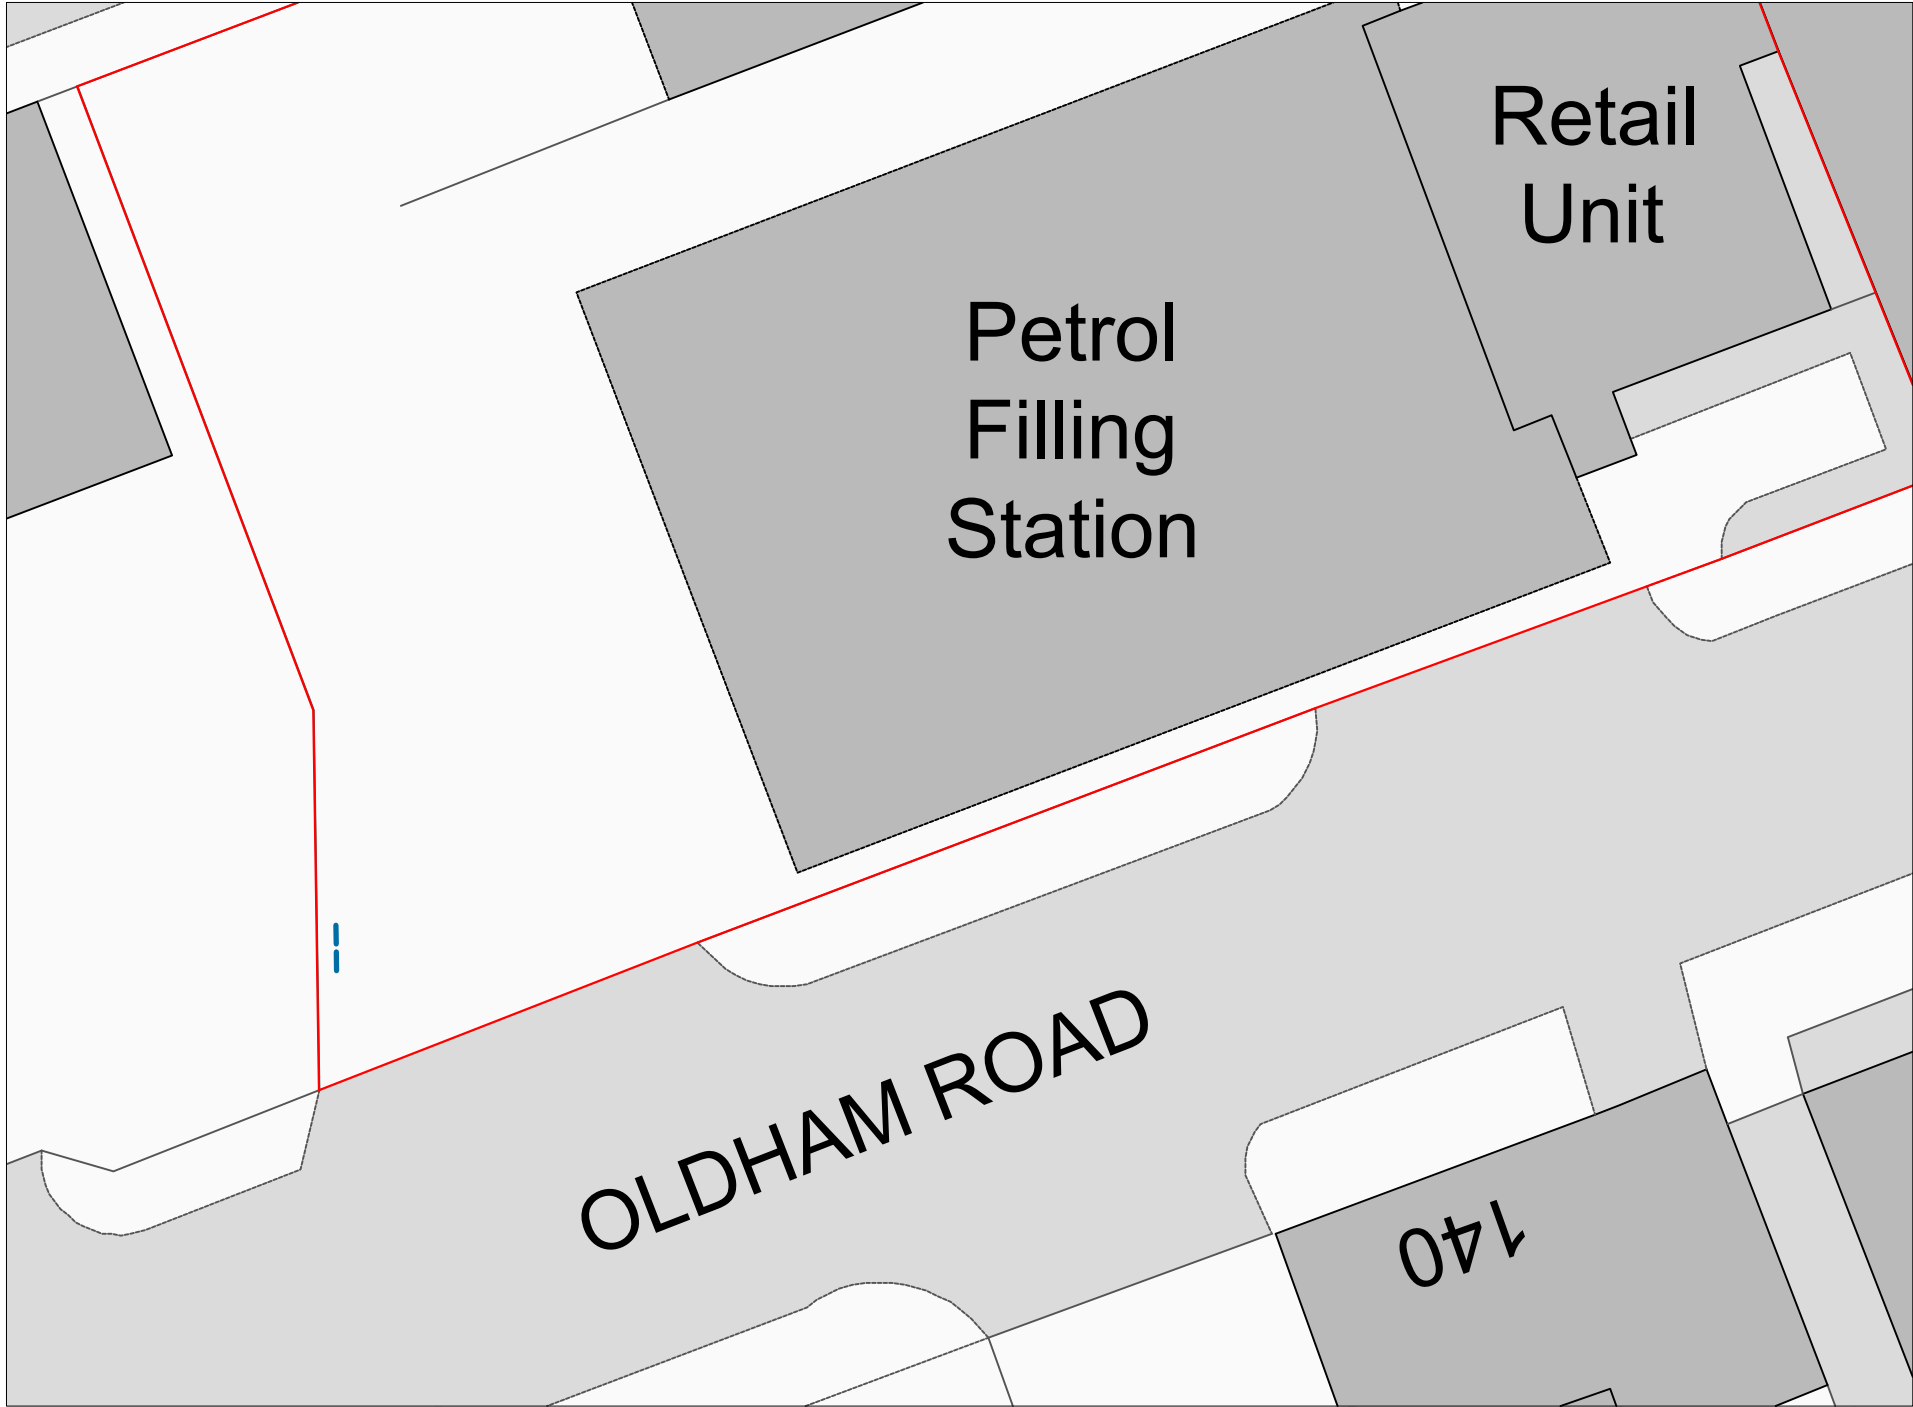


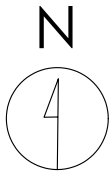

Crown copyright and database rights (2024) OS (100063368)

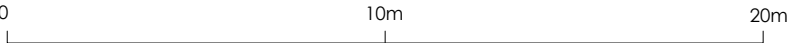

Title
Proposed Site Plan

Address
Oldham Road, Middleton, Greater
Manchester, M24 2LD

Client

Job No.
FS666
25881

Issued
06/06/25

Scale
1:200 @ A3

- Key**
- 1. Boundary of Petrol Filling Station
 - 2. Proposed Digital Display

All information is to be checked on site for accuracy and fit. Only drawings with WD status with the most recent revision are to be used for construction.