



(c) Crown Copyright and Database Rights 2023 OS 100060020

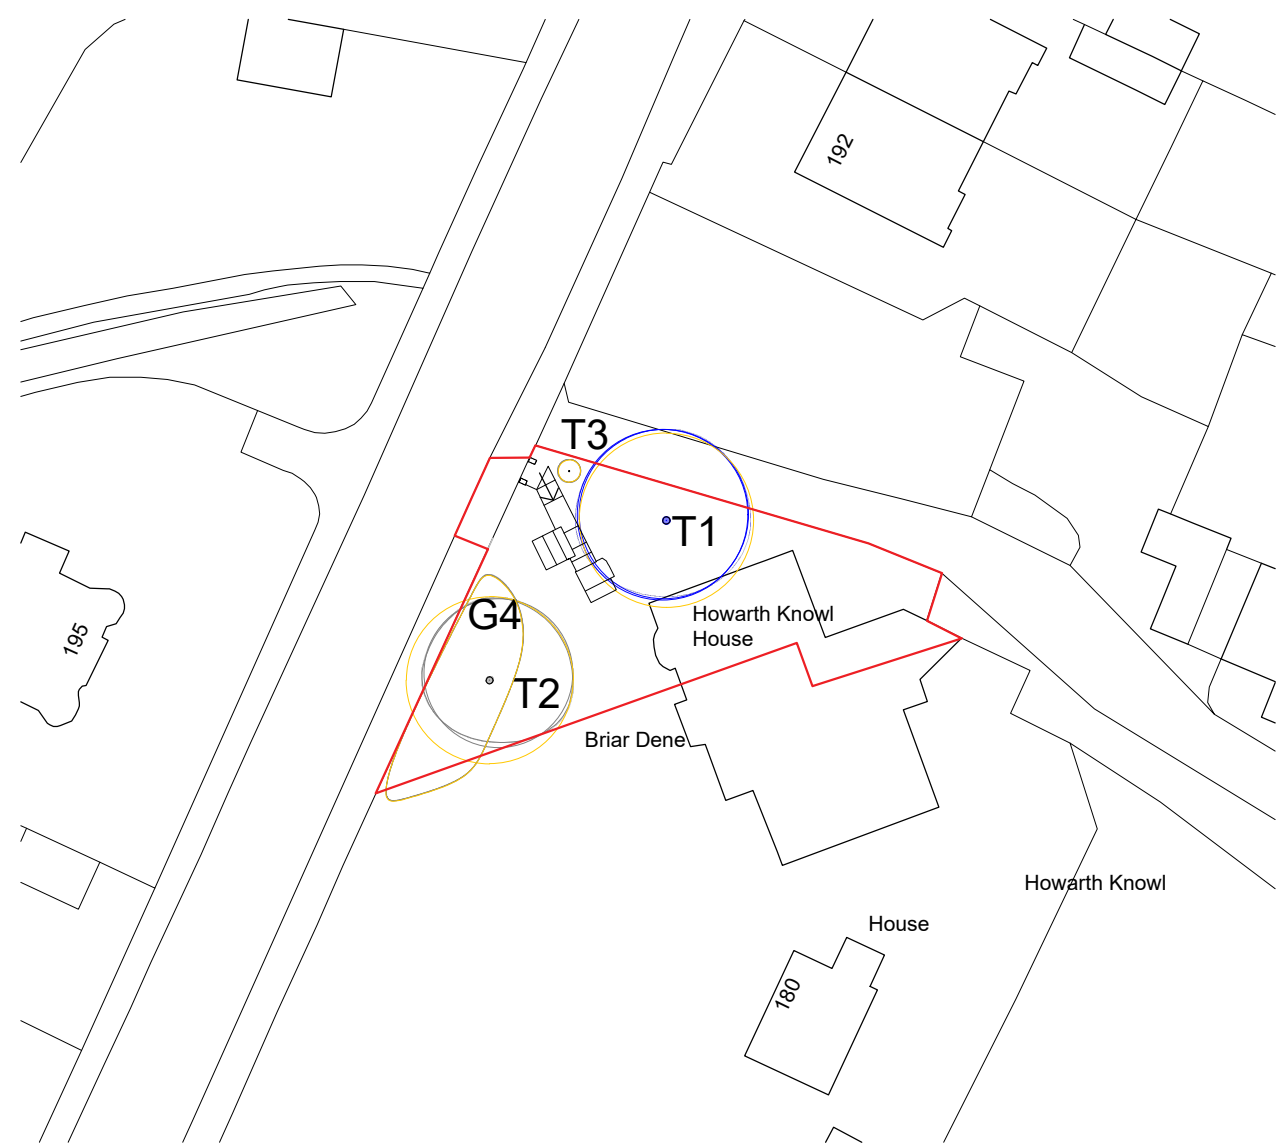

BLOCK PLAN 1:500

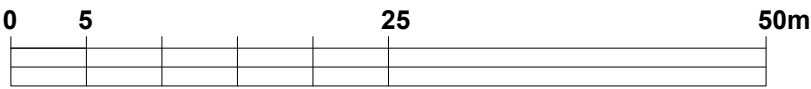

Scale 1:500

Site area : 48,5 m² —
Site area : 417,5 m² —

Any dimensions shown should be checked on site and discrepancies reported to the Architect prior to construction. Designs are not coordinated with engineer projects. Do not scale for construction purposes.

Block Plans are scaled from the Ordnance Survey Location Maps. Please see the licence number for the Os Maps in the Location Plans

Drawing Name
Existing Block Plan

Project Address
Howarth Knowl House, Howarth Knowl, Wardle Road Rochdale OL12 9JD

Drawing Ref.
HowarthKnowlHouse_ExistingBlockPlan_V7

Scale 1/1250 and 1/500 at A3	Drawing No. 02
Designer BB	Revision V7
Date 02.06.2025	



Planning By Design Ltd
www.planning-by-design.co.uk
hello@planning-by-design.co.uk