


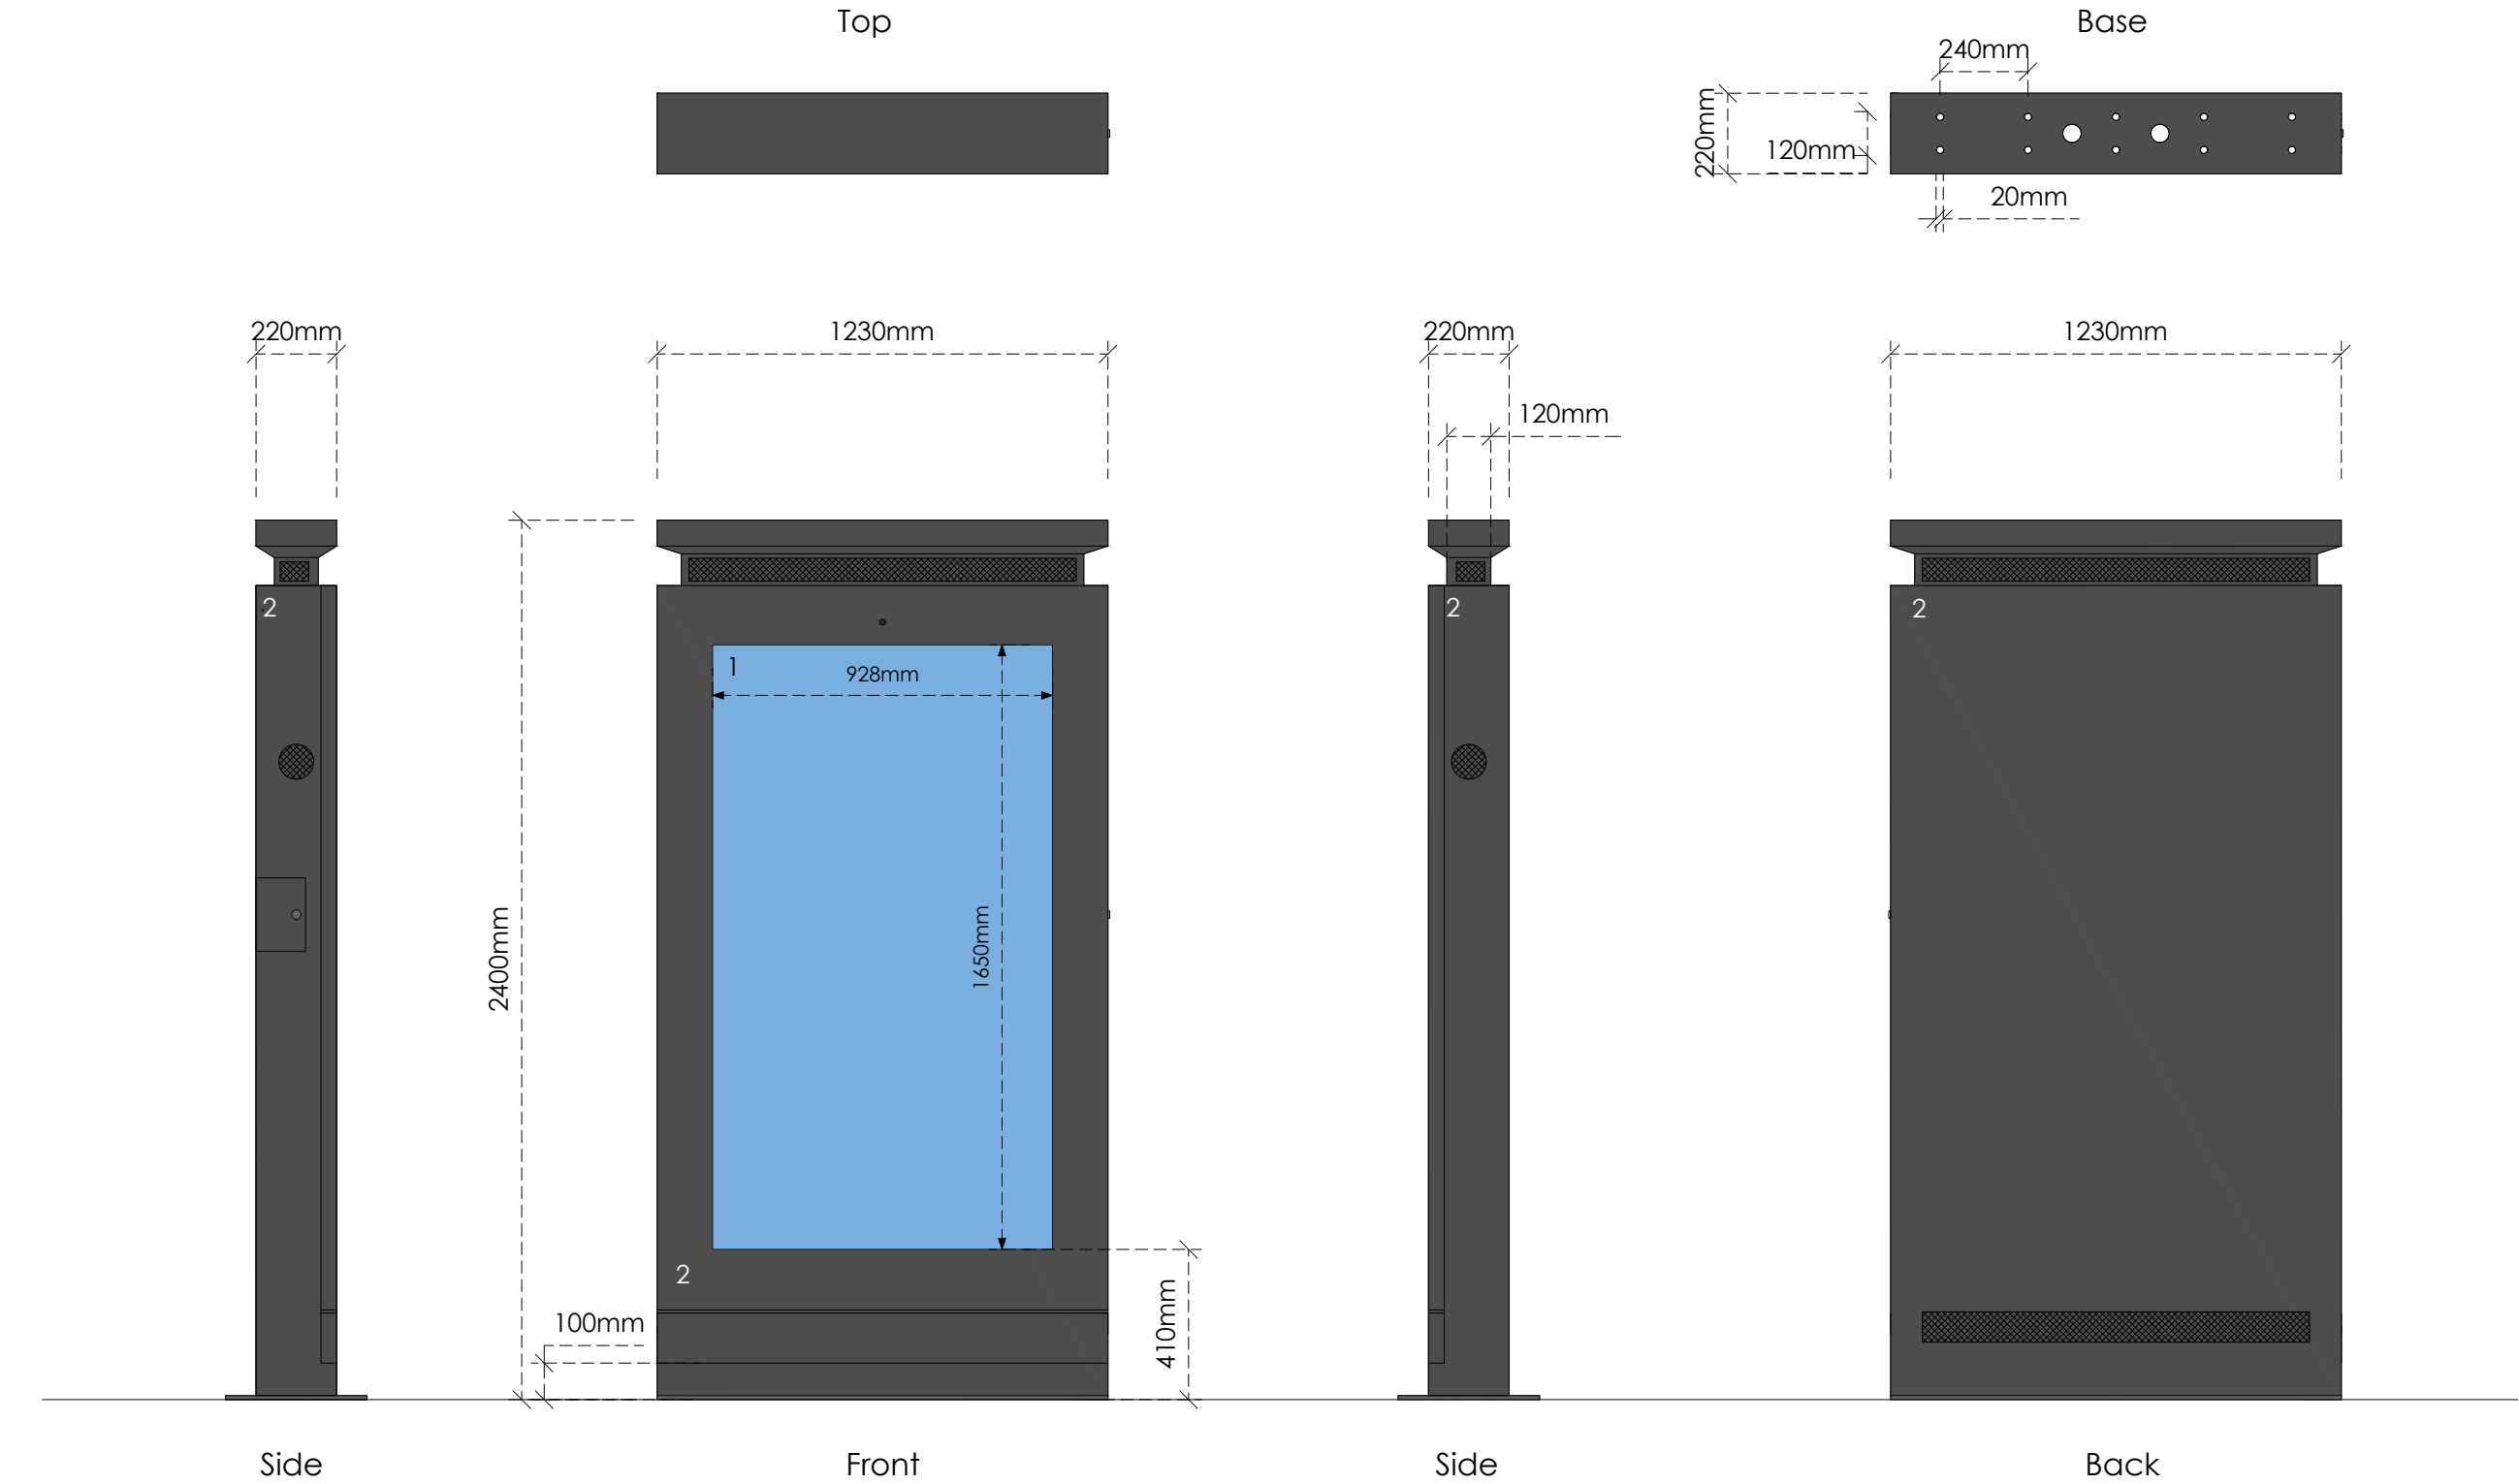

Title
Specification

Address
Oldham Road, Middleton, Greater Manchester, M24 2LD

Client

Job No.
FS666
25881

Issued
06/06/25

Scale
1:20 @ A3

- Key**
- 1. Digital Display
 - 2. Zinc Powder and Fine Grain Powder Coated Galvanized Steel in Black (RAL 9005)

All information is to be checked on site for accuracy and fit. Only drawings with WD status with the most recent revision are to be used for construction.

