




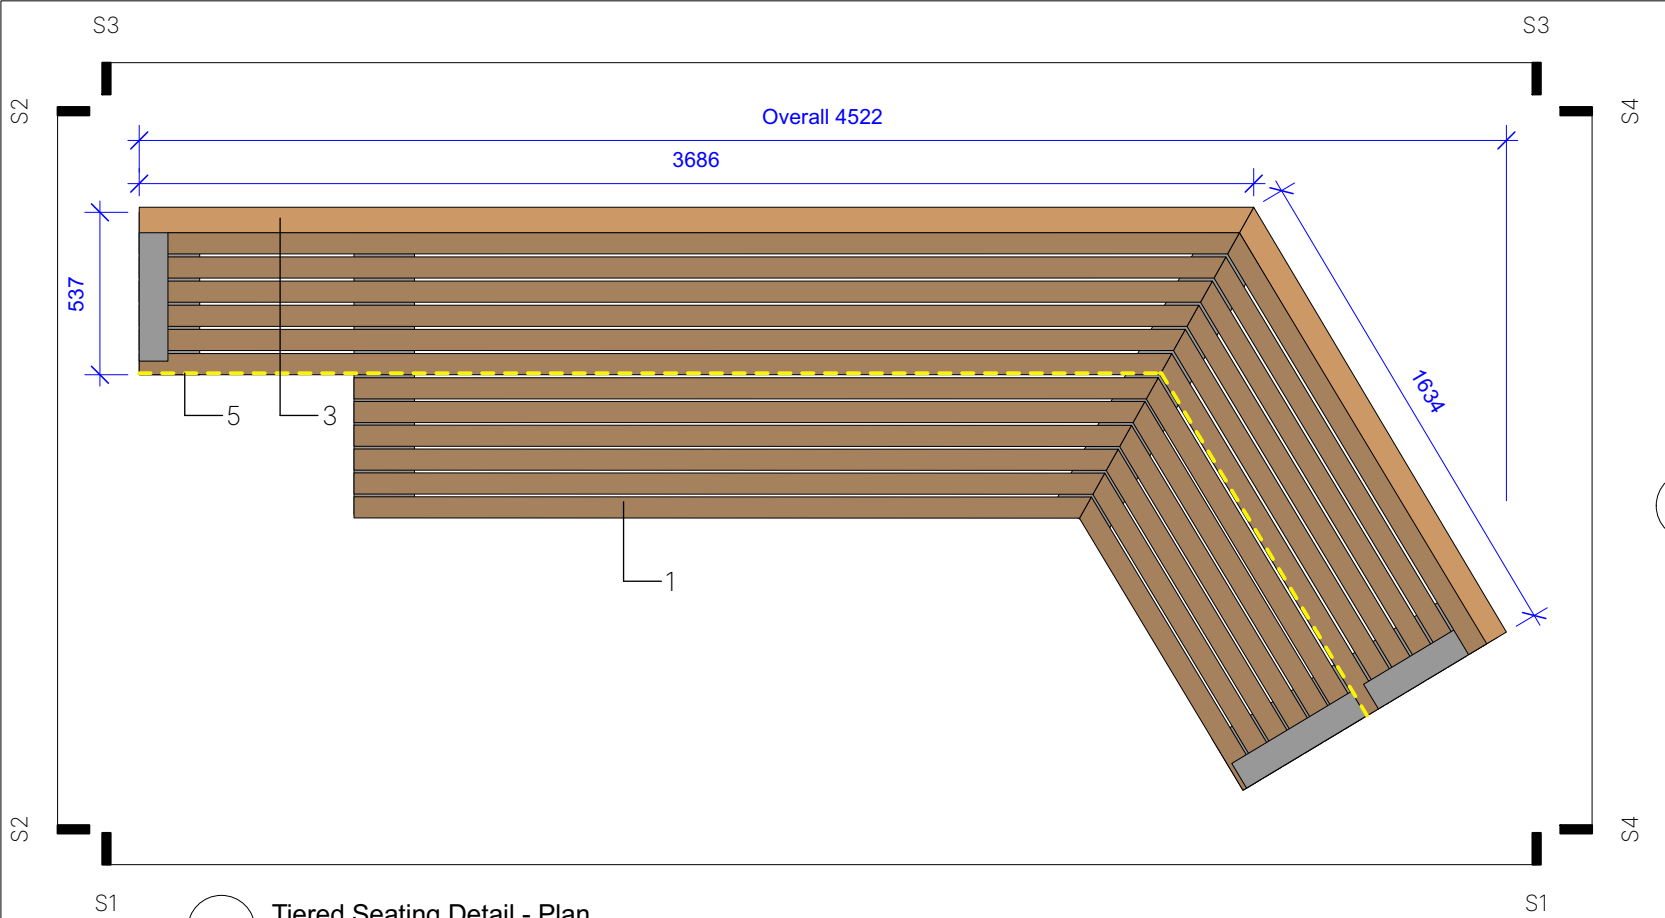

D1 Tiered Seating Detail - Plan
Scale: 1:25

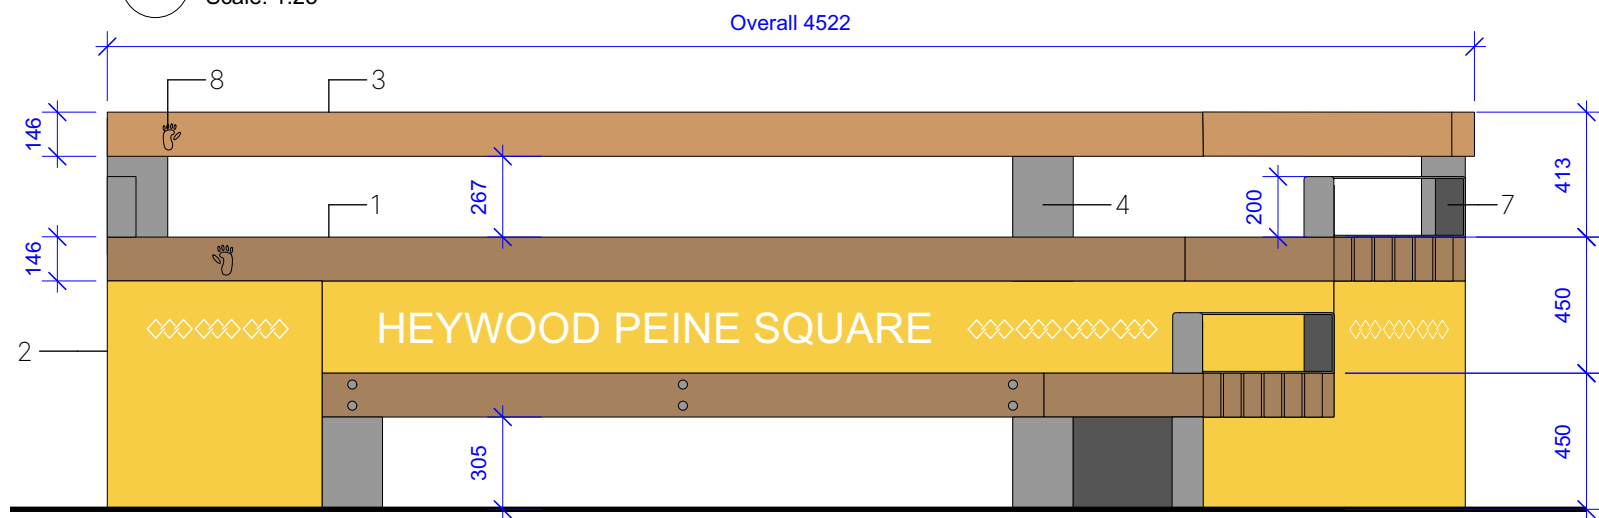

S1 Front Section
Scale: 1:25

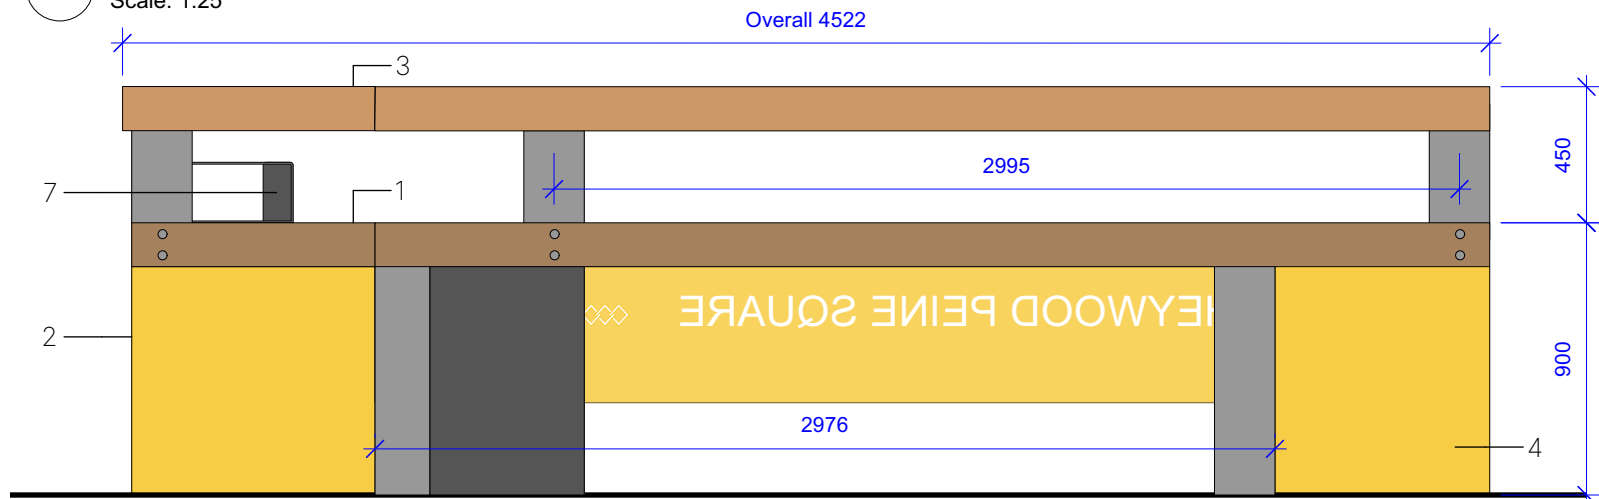

S3 Back Section
Scale: 1:25




HEYWOOD Coat of Arms


D2 Bespoke Pattern Inspiration
Scale: Actual Size




Example

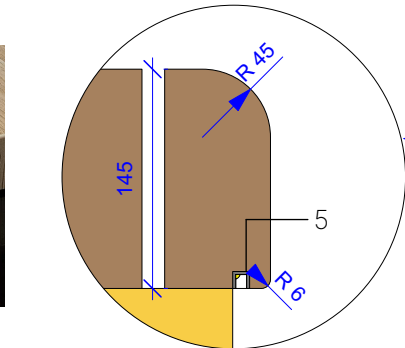

D3 SEATING TOPPER NOSING DETAIL
Scale: 1:5

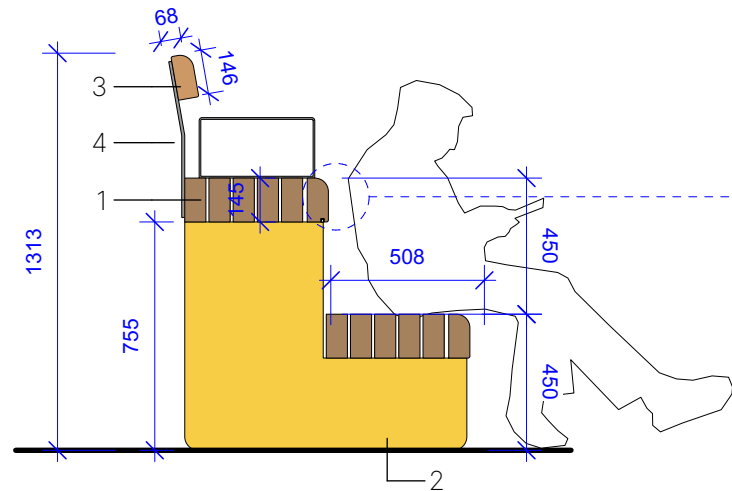

S2 Side Section 1
Scale: 1:25

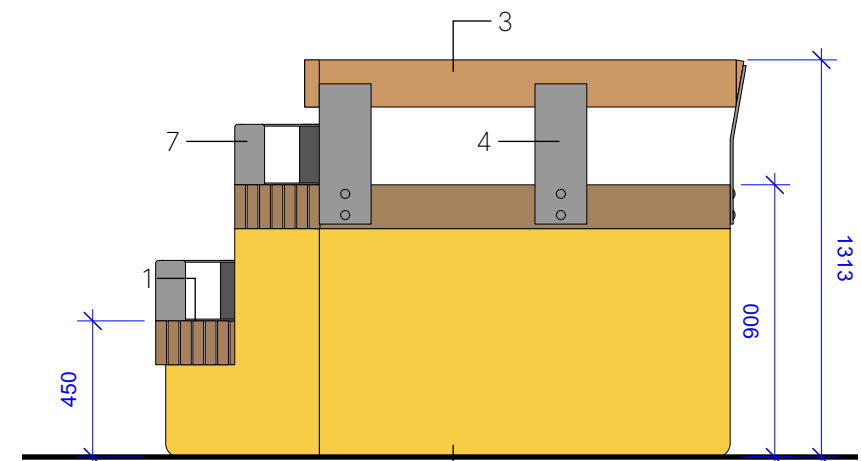

S4 Side Section 2
Scale: 1:25

DESIGN INTENT ONLY

Foundations to engineers specification.
subject to approval of manufacturers
drawings, all measurements to be
checked on site prior to ordering and
fabrication.

This drawing is copyright protected and may not be reproduced in whole or part without written authority from the owner.

NOTES:

1. Do not scale from this drawing.
2. Always work to noted dimensions.
3. All dimensions are in millimetres unless otherwise stated.
4. All setting out, levels and dimensions to be agreed on site.
5. The dimensions of all materials must be checked on site before being laid out.
6. This drawing must be read with the relevant specification clauses and detail drawings.
7. Order of construction and setting out to be agreed on site.

BESPOKE TIERED SEATING

Refer to specification clause Q50/220

1 TIMBER SLAT SEAT TOPPER

Material: Sapele hardwood

Slat Size: D 70 x H 145mm

2 STEEL STRUCTURE SUPPORT PANEL

Material: Galvanised Steel

Finish: PPC in RAL 1023 (Traffic Yellow)

Fixing: Root fixed to concrete foundation

Other: With laser-cut pattern and 'HEYWOOD PEINE SQUARE' text. Subject to further design development with chosen manufacturer

3 TIMBER BACKREST

Material: Sapele hardwood

Size: W 145 x D 68mm

4 BACKREST SUPPORT

Material: Steel

Finish: PPC in Ral 7016

5 ALUMINIUM RECESSED LED CHANNEL STRIPE LIGHTS

Material: Aluminium

Fixing: Exact position subject to further coordination

Other: To be fully waterproof

- Electricity connection to engineers details.

- LED light position currently under discussion with furniture manufacturer and might subject to change. Potentially to provide illumination behind the cut-out text.

6 LASER ENGRAVING FEATURE ON TIMBER BACKREST

- Subject to further design development and client approval

7 STAINLESS STEEL ARMREST

Material: Stainless steel

Finish: Stain

8 ART WORKS

Laser cut monkey feet art works. Subject to client review and approval.

NOTES:

- Metal to metal to be mechanically fixed with anti-tamper fixings and to be removable for maintenance.

LOCATION PLAN



Revision	Date	Description	Drawn	Appr'd.
----------	------	-------------	-------	---------

PLANIT

Manchester | London | Liverpool | Leeds | Standish

Manchester
2 Back Grafton Street,
Altrincham,
Cheshire,
WA14 1DY

W: planit-ie.com
E: info@planit-ie.com
T: 0161 928 9281

Client Rochdale Borough Council

Project Heywood Peine Square

Drg Title Bespoke Tiered Seating Details
DESIGN INTENT ONLY

Created on 03/01/25 Created by MB Approved by SPL

Scale As indicated Size A3 Workstage RIBA 5

Drg No. 3546-PLA-XX-XX-DR-L-7002 Suitability S4 Revision C01