




EXISTING STREET SCENE
1:100



PROPOSED STREET SCENE
1:100

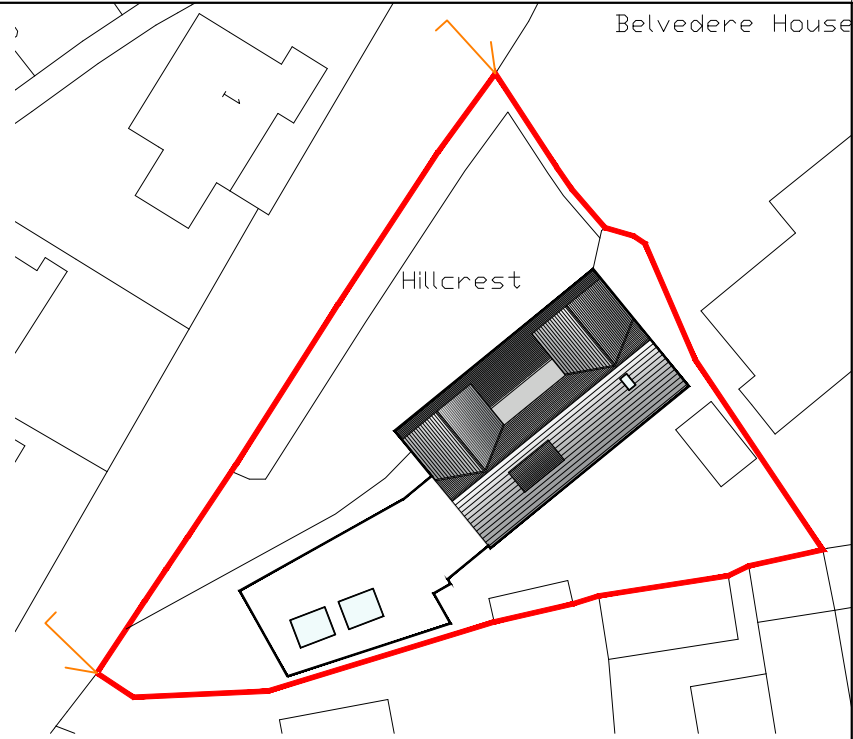

REVISION	DESCRIPTION	DATE	NOTES
-	-	-	-
-	-	-	-
-	-	-	-
-	-	-	-
-	-	-	-
-	-	-	-
-	-	-	-
-	-	-	-
-	-	-	-
-	-	-	-
-	-	-	-

STATUS PLANNING DRAWING		PROJECT TITLE HILLCREST, SHAW ROAD, NEWHEY	
DRAWING TITLE ORANGE DESIGN STUDIO. ARCHITECTURAL PRACTICE		DRAWING TITLE EXISTING AND PROPOSED STREET SCENE	
SCALE 1:100	DRAWN EC	CHECKED JH	PROJECT REFERENCE ODS_22-536
PAPER SIZE A1	DWG NUMBER (30)002	DATE 25/05/25	REVISION /
CLIENT AAMNA KHAN			