
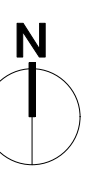


All Intellectual Property Rights (including but not limited to copyright) subsisting in or arising out of this drawing and the building work designed and constructed in accordance with it are reserved by Pegasus Planning Group Limited [2025]. Use of this drawing is subject to the terms & conditions of the client's contract with Pegasus Planning Group Limited. Any copies of this drawing or any part of it made for any other purpose, without the prior written consent of Pegasus Planning Group Limited, is prohibited. Copyright © Pegasus Planning Group Limited [2025].

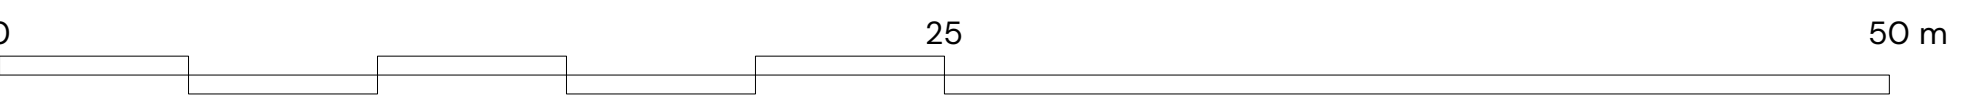

Detailed Landscape Proposals

South Heywood, Rochdale

Client: Northstone

DRWG No: P25-1945_EN_0002

SHEET: S5 of 7

Drawn by : LB

Date: 30/11/2025

Scale: 1:200 @ AO

REV: -

Approved by: KC



Rev	Date	By	Note
1	2025/12/02	LB	First Issue