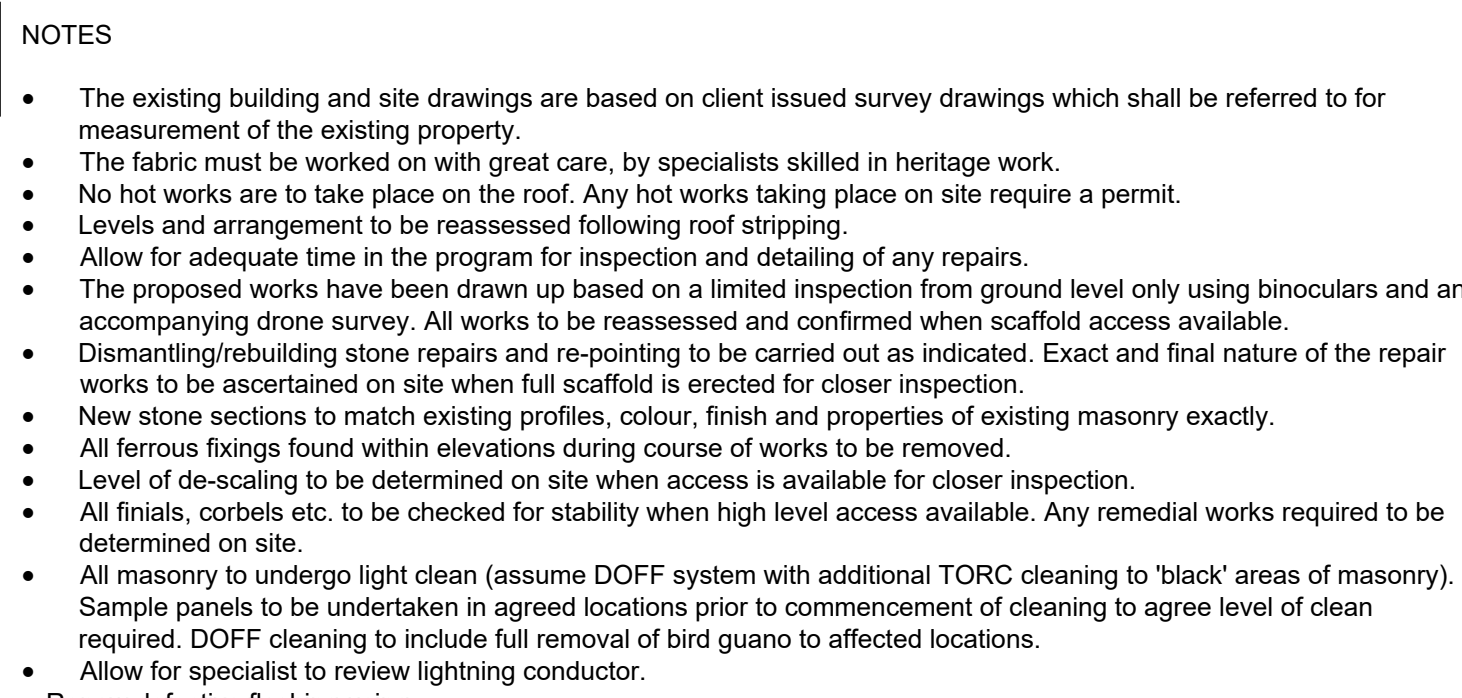


Manchester Studio
(+44) 0161 359 4326
manchester@insall-architects.co.uk

Project	No	
RTAG04	2000	
Scale (A1)	Status	Revision
1:75	3P	0

[illegible]