


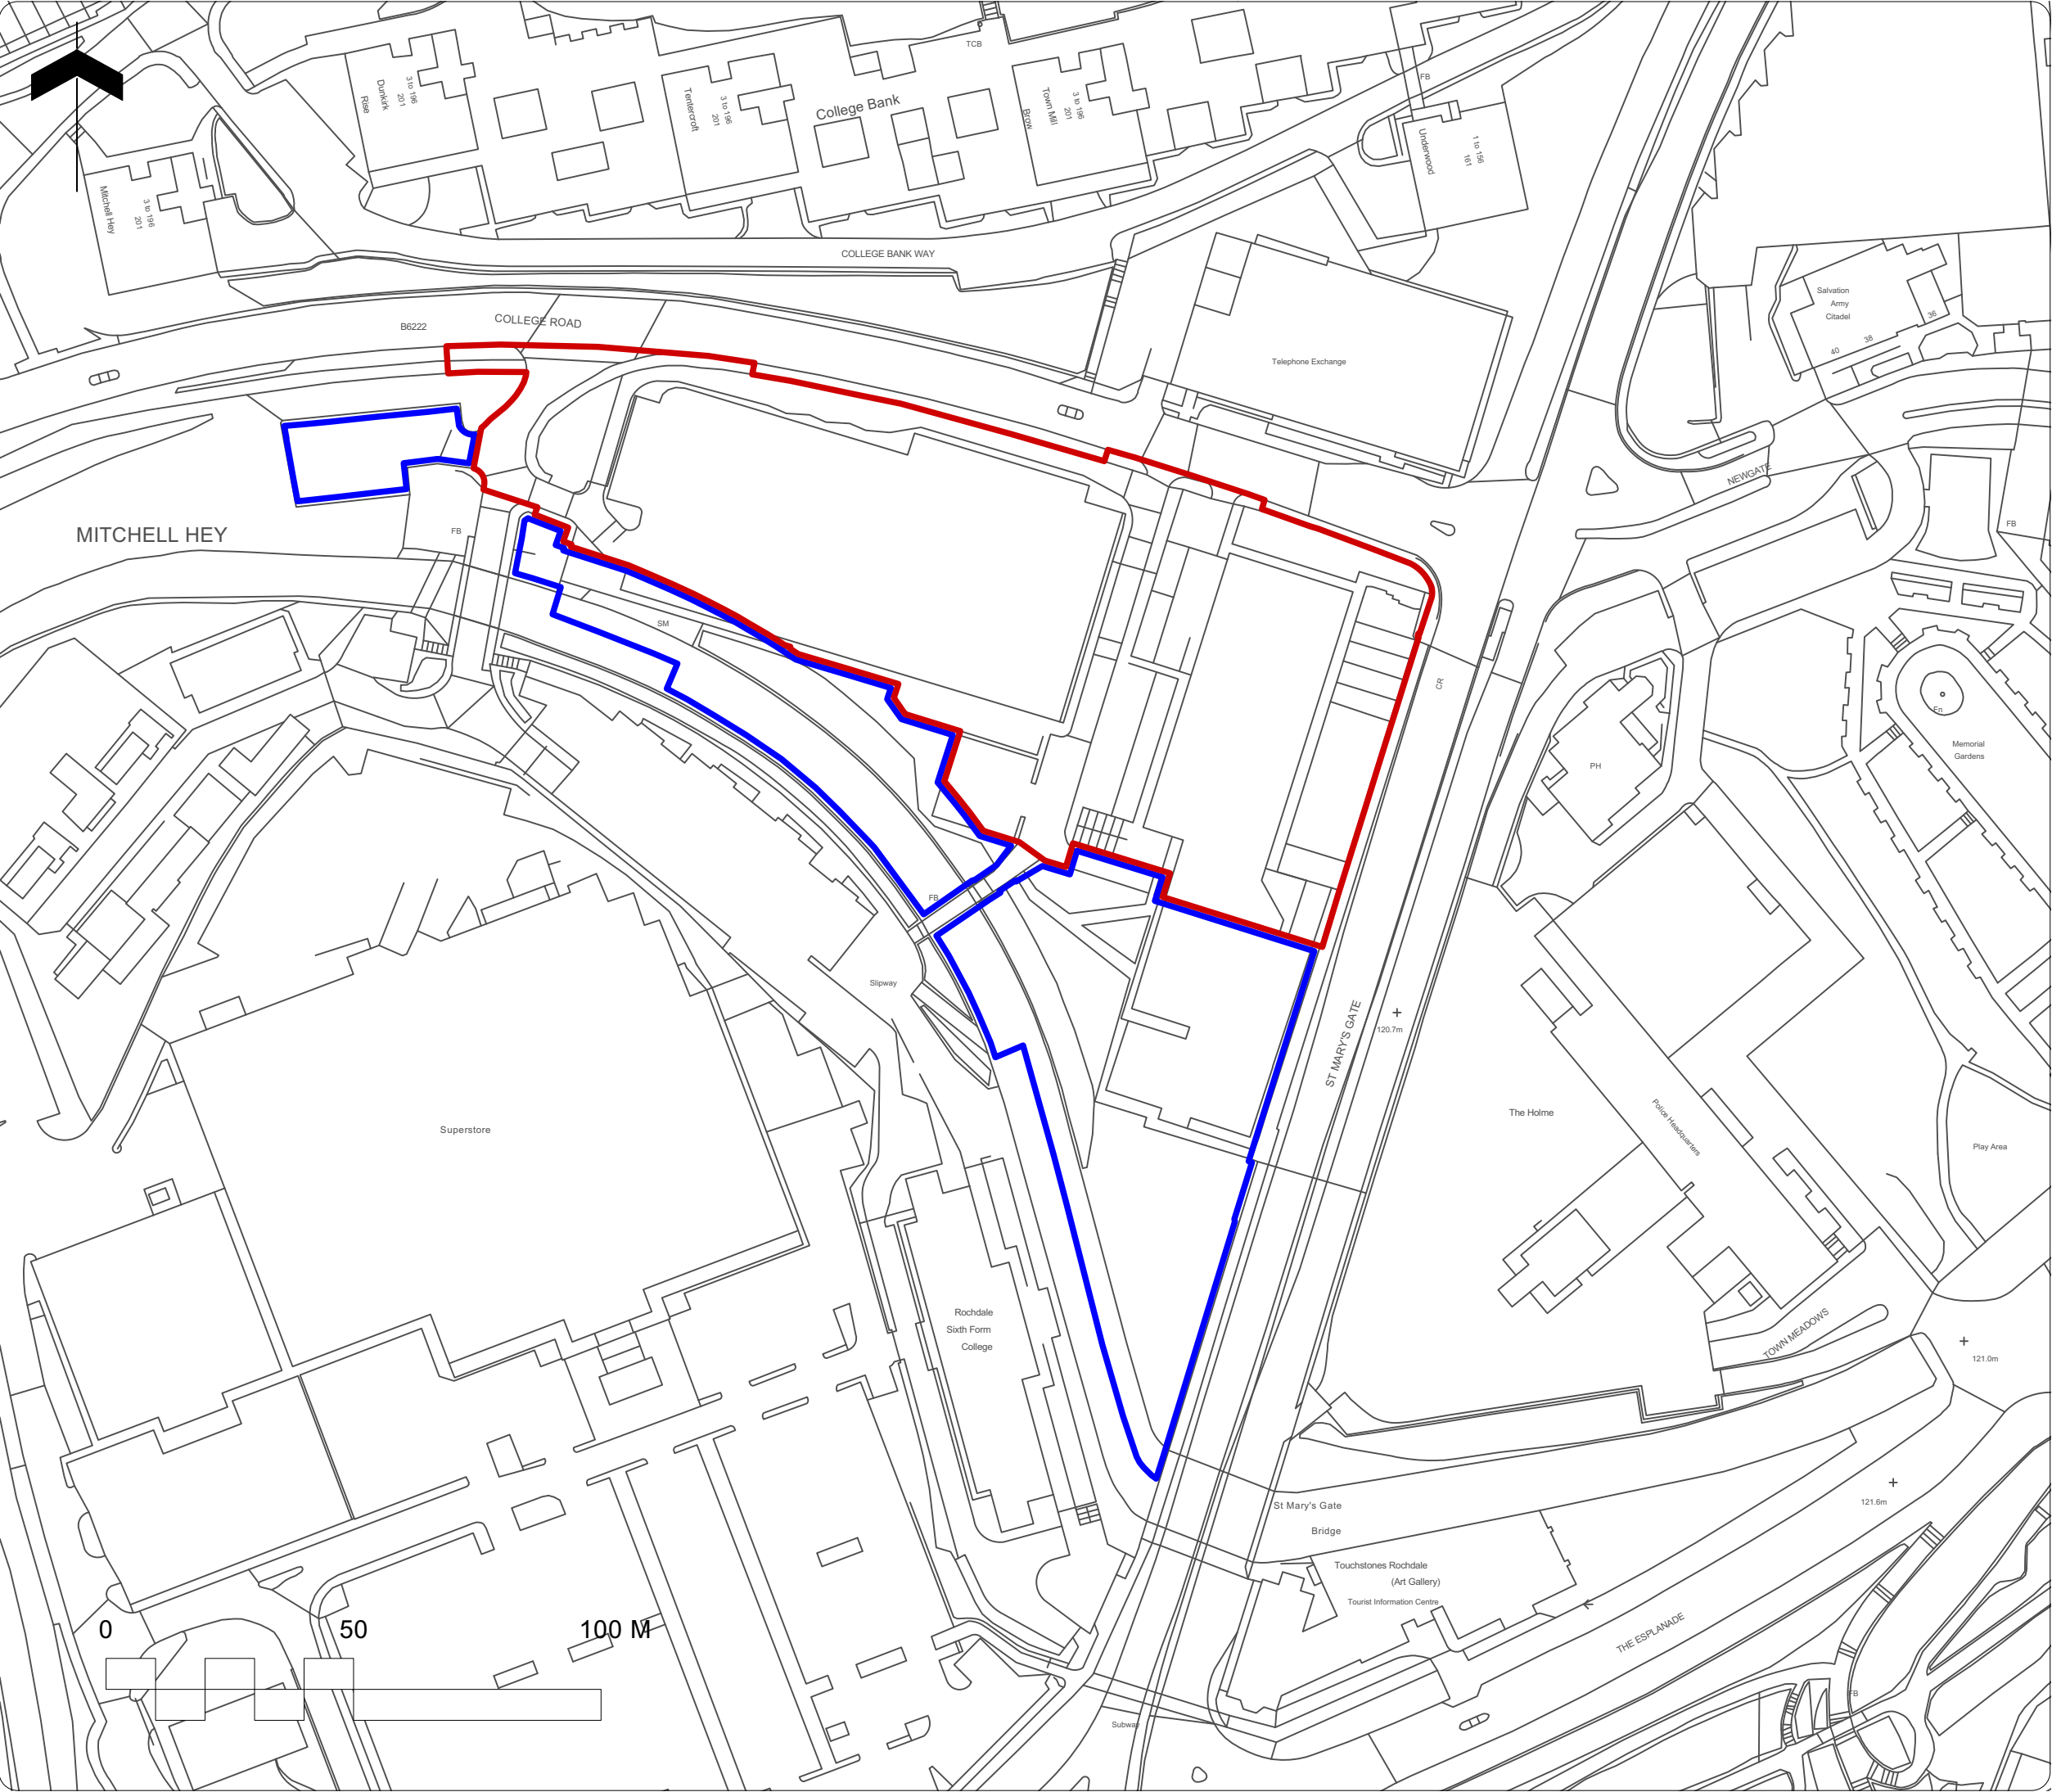

Notes

- 1. Do not scale from this drawing
- 2. To be read in conjunction with Project Risk Register REF: FS0939-ALA-XX-XX-RR-L-0001
- 3. To be read in conjunction with Landscape Outline Specifications REF: FE012-ALA-ZZ-XX-SP-L-0001
- 4. To be read in conjunction with all submitted Landscape Architect's drawings.
- 5. To be read in conjunction with all other consultants' drawings.

KEY

— Planning Application Boundary

ID	RISK	MITIGATION	DATE MITIGATED
RESIDUAL PROJECT RISKS			

07/05/2025	P02	Re-issued for planning	LS	MM
06/03/2025	P01	Issued for Planning.	MM	
DATE	REV	DESCRIPTION OF REVISION	DRAWN BY	APPROVED BY
REVISIONS				

STATUS

S2 - For Planning



Ares Landscape Architects LTD
Gatecrasher,
51 Eyre Lane
Sheffield
S1 4RB
t: 0114 276 2000
e: hello@aresdesign.co.uk
w: aresdesign.co.uk

CLIENT :

Hopwood Hall College

PROJECT TITLE :

Hopwood Hall College

DRAWING TITLE :

Site Location Plan

DRAWING SCALE : 1:1250 PAPER SIZE : A3	DRAWN BY : LS APPROVED BY : MM	DRAWN DATE : 02/12/2024 ALA PROJECT CODE: ALA866
---	---	---

DRAWING NUMBER :

FE0012-ALA-XX-XX-D-L-0047 S2

STATUS : REVISION :

P02