




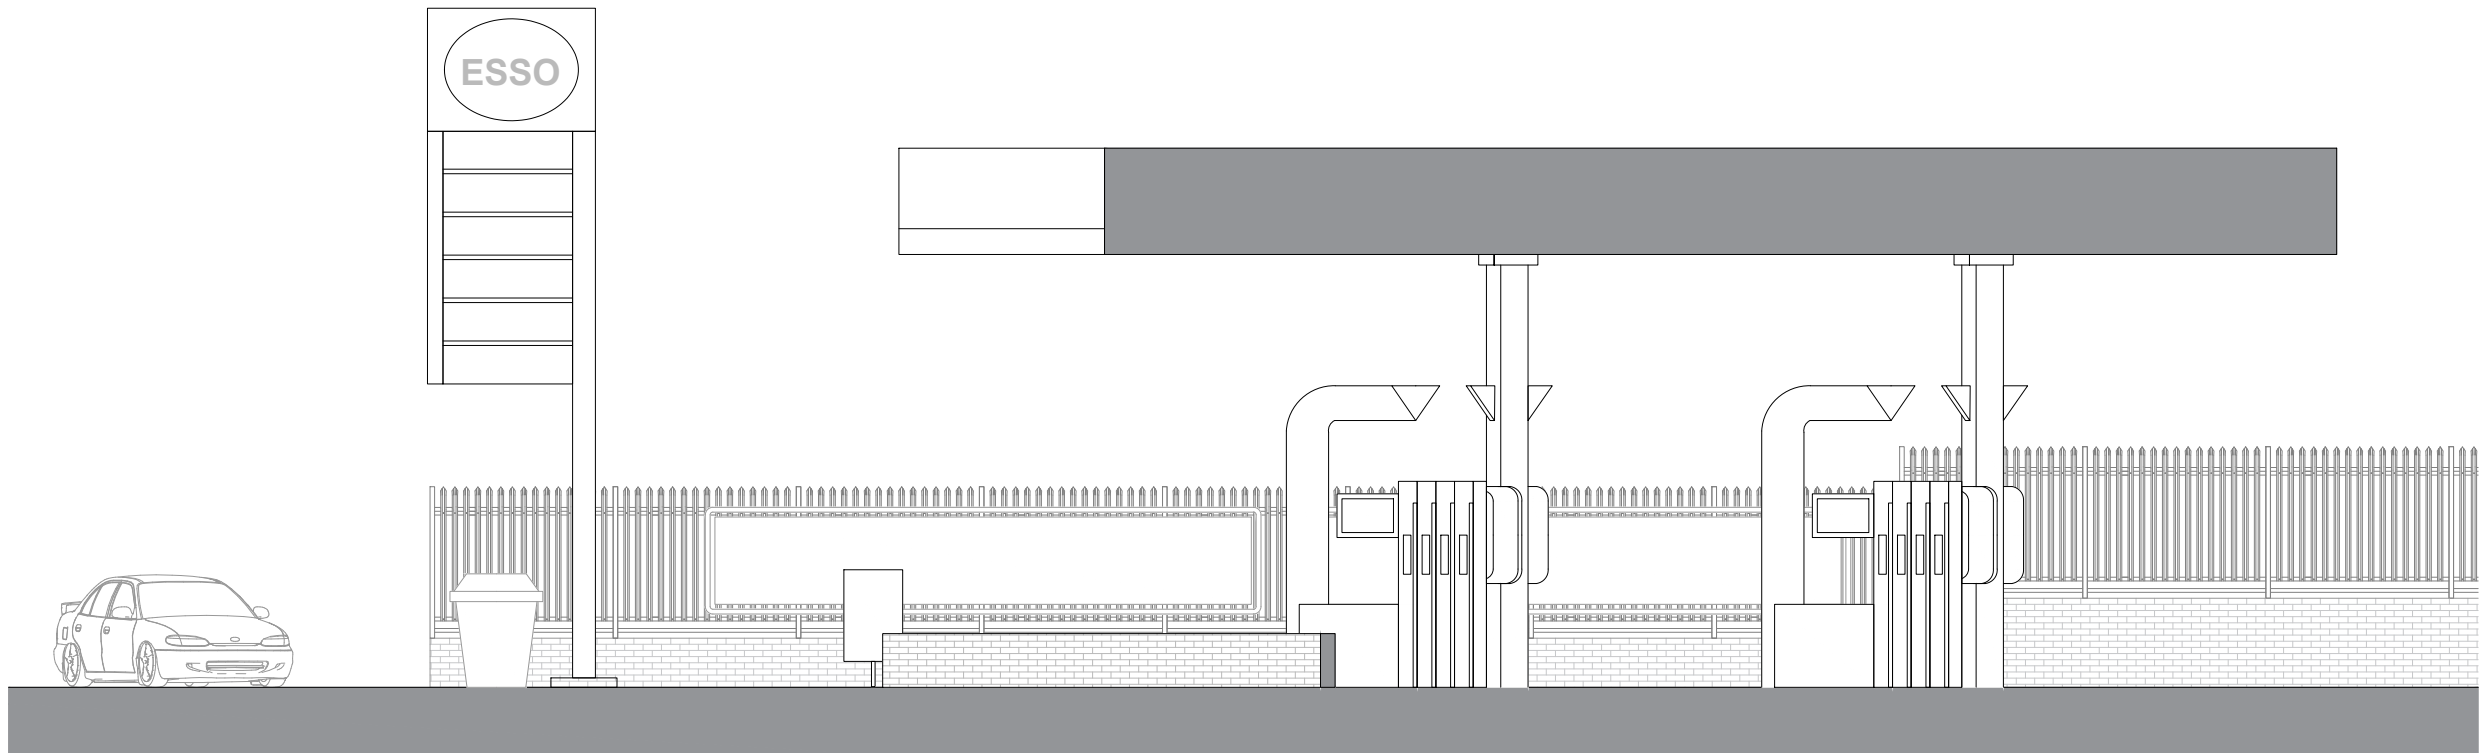

Existing

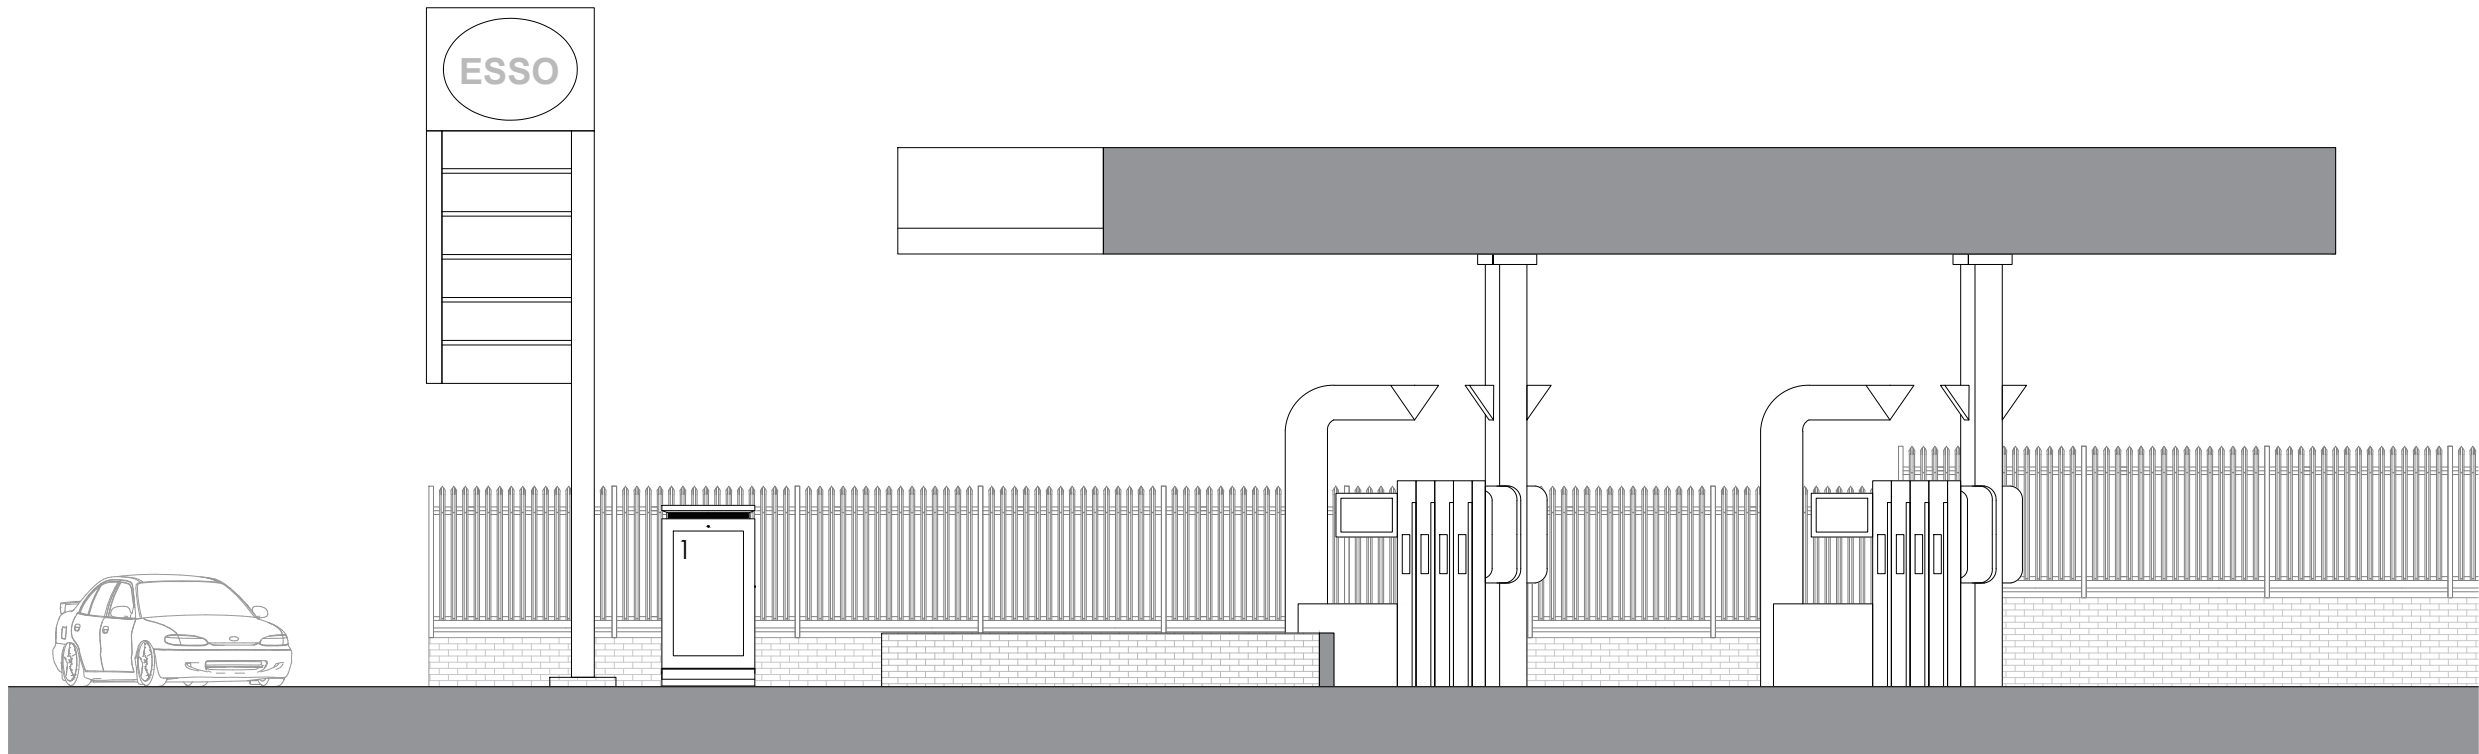

Proposed

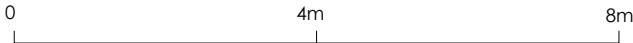

Title
Existing and Proposed Elevations

Address
Oldham Road, Middleton, Greater
Manchester, M24 2LD

Client

Job No.
FS666
25881

Issued
06/06/25

Scale
1:100 @ A3

Key
1. Proposed Digital Display

All information is to be checked on site for accuracy and fit. Only drawings with WD status with the most recent revision are to be used for construction.