


notes:

- DO NOT SCALE FROM THIS DRAWING - USE FIGURED DIMENSIONS ONLY.
- TO BE READ IN CONJUNCTION WITH ALL OTHER CONSULTANTS / SPECIALISTS DRAWINGS. REPORT ANY DISCREPANCIES BEFORE AFFECTED WORK COMMENCES.
- ALL SETTING OUT DIMENSIONS TO BE CHECKED ON SITE BY CONTRACTOR BEFORE WORK COMMENCES.



Elevation AA

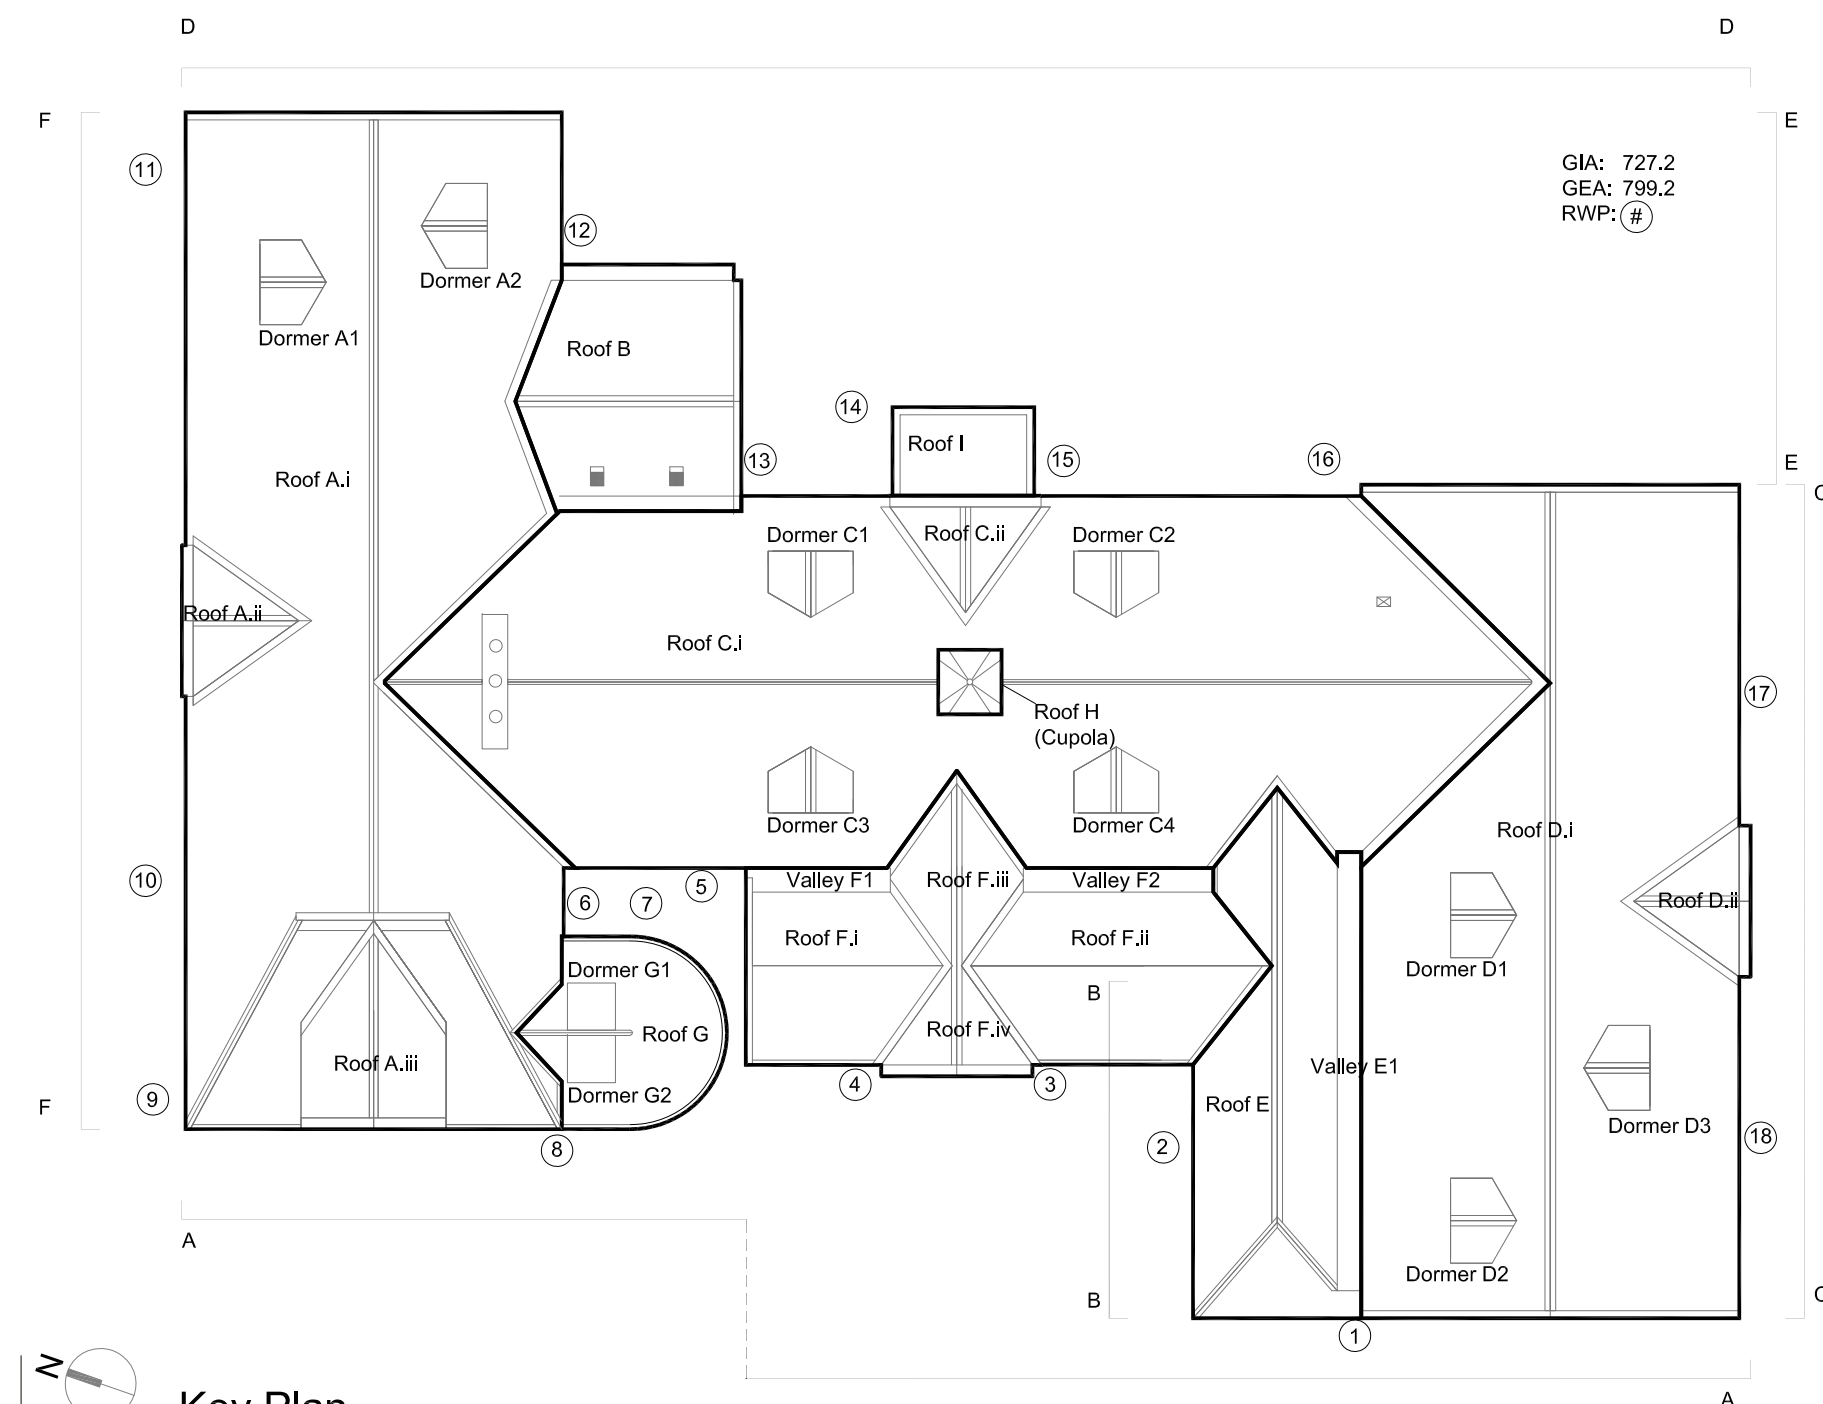

CLIENT
PROJECT
TITLE
NUMBER

Rochdale Borough Council
SMP - St Mary's CE Primary School
Elevation AA - Existing
SMP-SEV-XX-XX-DR-A-03000

REVISION
STATUS
SCALE
DATE
DRAWN BY
CHECKED BY

C01
Construction
1:50 @A1
19/08/24
SM
SGI

DATE: DRAWN: CHECK

REVISIONS | C01 FIRST_ISSUE

seven.

SEVENARCHITECTURE.CO.UK
Studios at:
Unit 1.3, Wauk Mill, 51 Bengal Street,
MANCHESTER, M4 6LN
t: 0161 236 5655
Clarendon House, Victoria Avenue,
HARROGATE, HG1 1DY
t: 01423 709 807
LONDON, EC1N 8SS
t: 0203 036 0691