



JOINT BETWEEN EXISTING AND PROPOSED CARRIAGEWAY
(FULL CONSTRUCTION)
SCALE - 1:10


JOINT BETWEEN EXISTING AND PROPOSED FOOTWAY
(FULL CONSTRUCTION)
SCALE - 1:10

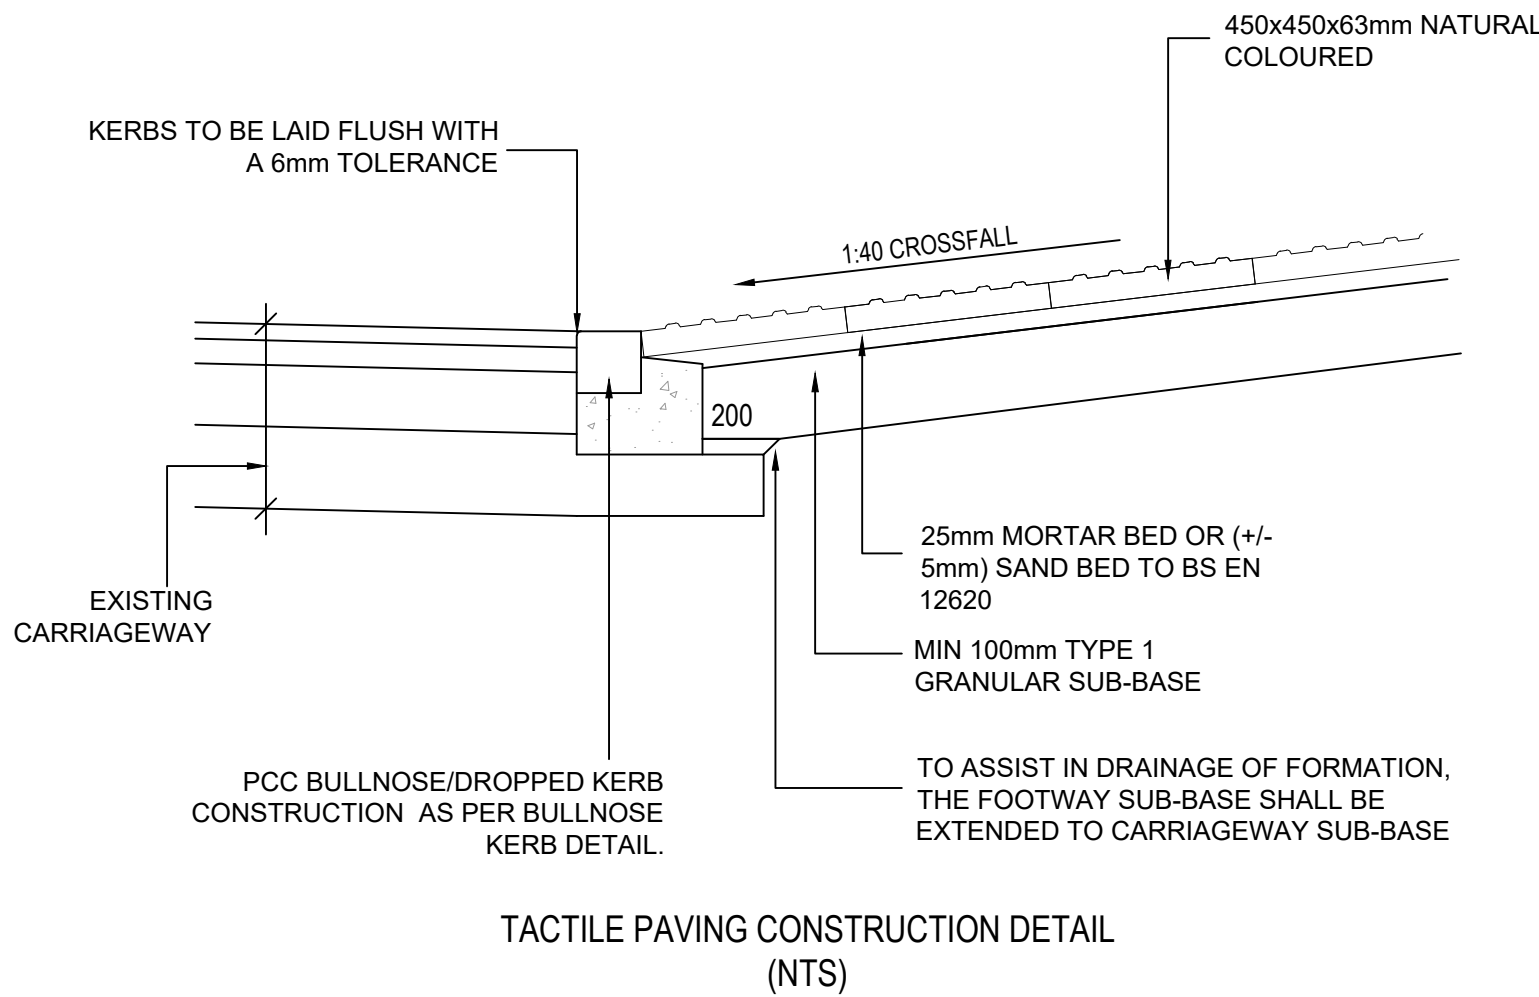


TACTILE PAVING CONSTRUCTION DETAIL
(NTS)

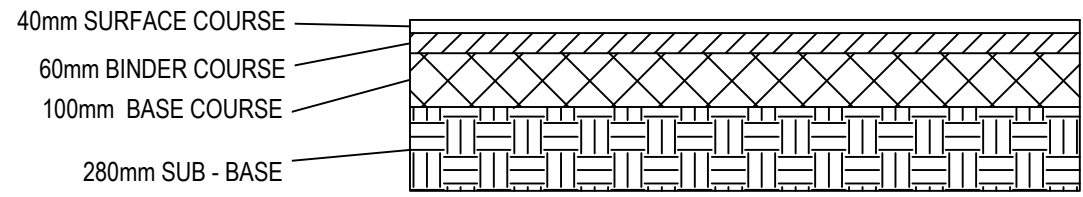

FULL DEPTH CARRIAGEWAY CONSTRUCTION				
LAYER	SHW CLAUSE	MATERIAL	THICKNESS	SPECIAL REQUIREMENTS
SURFACE COURSE	-	HRA SURFACE COURSE	40mm	-
BINDER COURSE	-	HDM BINDER COURSE	60mm	-
BASE-COURSE	-	HDM BASE COURSE	100mm	-
SUB-BASE	-	TYPE 1 STONE SUB-BASE	280mm	-

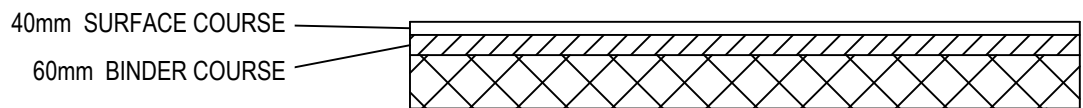

CARRIAGEWAY RESURFACING CONSTRUCTION				
LAYER	SHW CLAUSE	MATERIAL	THICKNESS	SPECIAL REQUIREMENTS
SURFACE COURSE	-	HRA SURFACE COURSE	40mm	-
BINDER COURSE	-	HDM BINDER COURSE	60mm	-

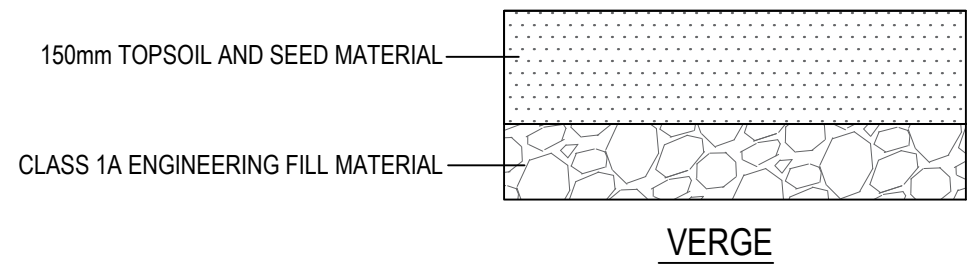

VERGE

PROPOSED VERGE				
LAYER	SHW CLAUSE	MATERIAL	THICKNESS	SPECIAL REQUIREMENTS
SURFACE	618	TOPSOIL AND SEED	150mm	-
BASE	601	CLASS 1A ENGINEERING FILL MATERIAL	VARIES TO SUIT PROPOSED LEVELS	-

NOTES

- ALL DIMENSIONS ARE IN METRES UNLESS NOTED OTHERWISE.
- ALL LEVELS ARE IN METRES RELATED TO ORDNANCE DATUM NEWLYN (OD) UNLESS NOTED OTHERWISE.
- ALL COORDINATES ARE IN METRES RELATED TO ORDNANCE SURVEY NATIONAL GRID.
- ALL MATERIALS AND WORKMANSHIP WILL BE AS DEFINED IN THE SPECIFICATION UNLESS NOTED OTHERWISE.
- THIS DRAWING IS TO BE READ IN CONJUNCTION WITH ALL DRAWINGS AND DOCUMENTATION ASSOCIATED WITH THE PROJECT.
- THIS DRAWING HAS BEEN BASED UPON SURVEYIOS INFORMATION SUPPLIED BY A THIRD PARTY AND SCP SHALL NOT BE LIABLE FOR ANY INACCURACY OR DEFICIENCIES ARISING FROM IT.
- ALL LEVELS, DIMENSIONS AND LOCATIONS ARE TO BE CHECKED BY THE MAIN CONTRACTOR PRIOR TO COMMENCEMENT OF ANY WORK ON SITE.
- ALL WORKS TO BE CARRIED OUT IN ACCORDANCE WITH LOCAL AUTHORITY ADOPTABLE RESIDENTIAL ROAD SPECIFICATION AND STANDARD DETAILS.
- PLEASE REFER TO ROCHEDALE MBC STANDARD DETAIL DRAWING RMBG 12/005/A FOR SIGN POST SETTING OUT DETAILS
- PLEASE REFER TO ROCHEDALE MBC STANDARD DETAIL DRAWING RMBG 5/042C FOR CONCRETE GULLY POT AND FRAME DETAIL
- PLEASE REFER TO ROCHEDALE MBC STANDARD DETAIL DRAWING RMBG 5/47 FOR DRAINAGE TRENCH AND BEDDING DETAIL
- PLEASE REFER TO ROCHEDALE MBC STANDARD DETAIL DRAWING RMBG 5/039 AND 5/040B FOR CONNECTION INTO EXISTING MANHOLE AND CATCHPIT MANHOLE (BRICKWORK)
- PLEASE REFER TO ROCHEDALE MBC STANDARD DETAIL DRAWING RMBG 11/001/1/A, 2B, 3A, 4B AND 11/006A FOR KERBING CONSTRUCTION DETAILS
- PLEASE REFER TO ROCHEDALE MBC STANDARD DETAIL DRAWING RMBG 11/006A FOR BITUMINOUS FOOTWAY CONSTRUCTION DETAIL
- PLEASE REFER TO ROCHEDALE MBC STANDARD DETAIL DRAWING RMBG 11/080/A FOR FLEXIBLE CONSTRUCTION VEHICLE ACCESS CROSSING DETAIL
- PLEASE REFER TO ROCHEDALE MBC STANDARD DETAIL DRAWING "HRA SPECIFICATION RESIDENTIAL ROADS" FOR CARRIAGEWAY CONSTRUCTION

B	UPDATED TO FOLLOW SUIT WITH ROCHEDALE STANDARD DETAILS	04.06.25	CO
A	FIRST ISSUE	25.04.25	JC
REV	DESCRIPTION	DATE	BY

REVISIONS

SCP
an **RSK** company

Office of Origin: Manchester Tel: 0161 832 4400
www.scptransport.co.uk - www.rskgroup.com

Client Name: 

Project Title:
COWM TOP LANE, ROCHEDALE

Drawing Title:
STANDARD DETAILS

Date:	25.04.2025	Drawn By:	JC
Scale:	AS STATED @ A1	Checked:	JL
Status:	PRELIM	Approved:	TM

Drawing No.	Rev.
SCP-241098-4000-001	B