



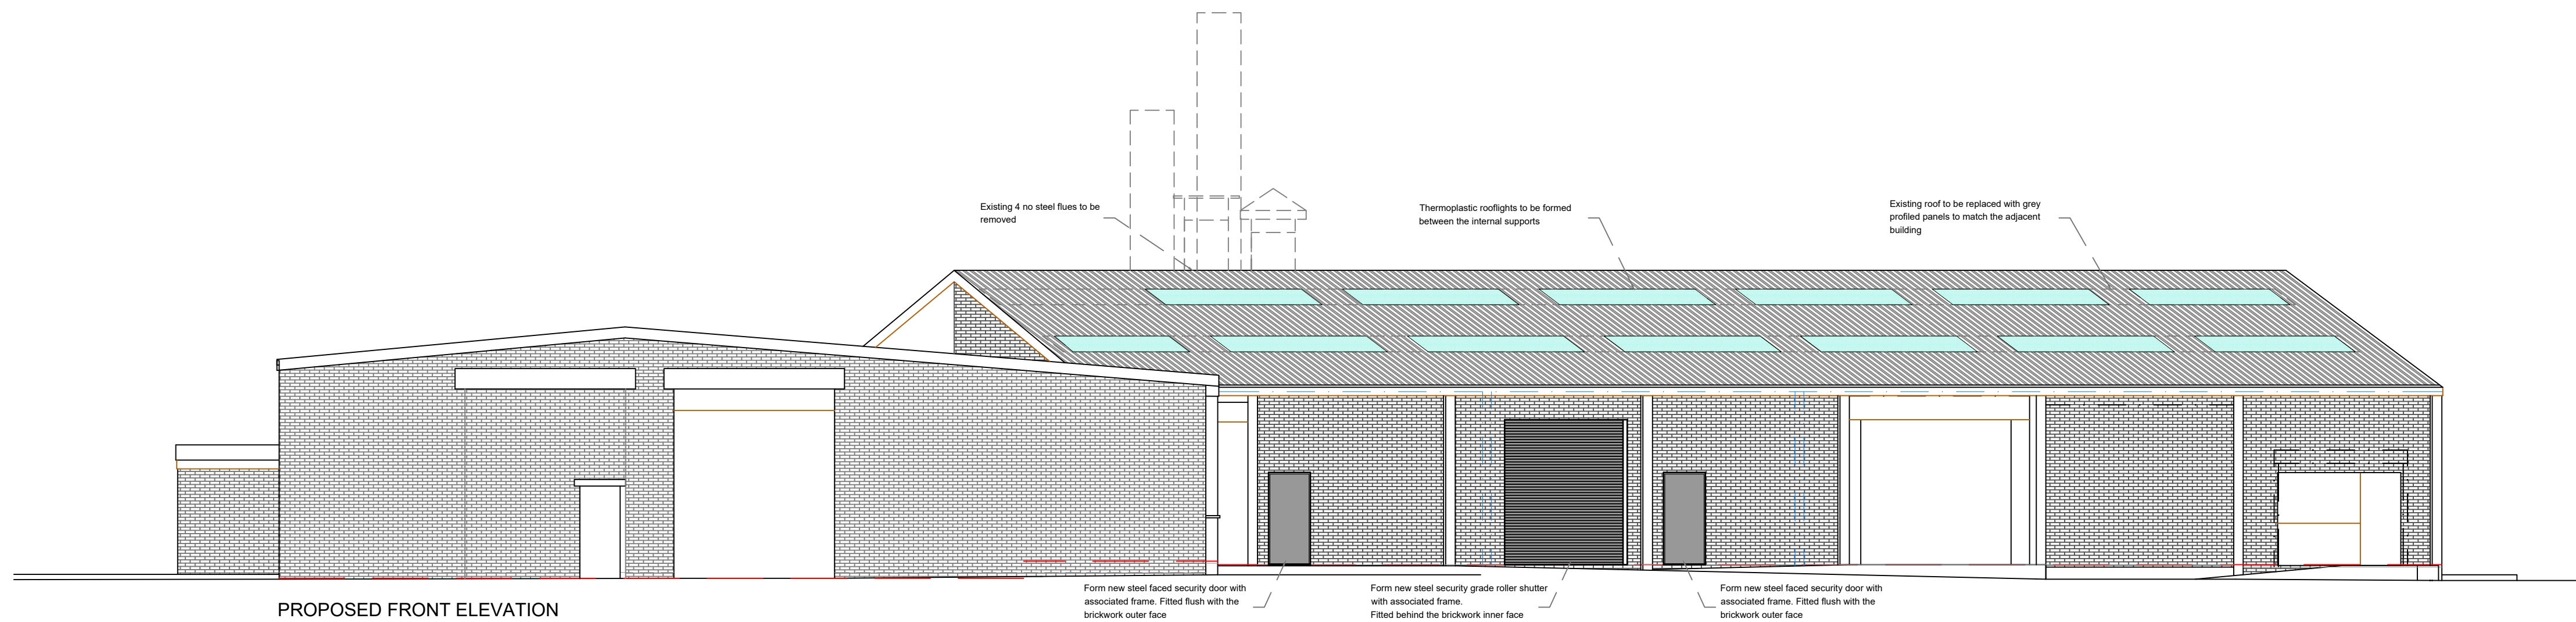

Elevation Materials Legend	
	New Brickwork Colour - Red Type - Smooth Match the existing
	Existing Brickwork Colour - Red Type - Smooth
	Existing Wall Cladding Colour - Grey Type - Profiled Sheet Panels
	New Roof Covering Colour - Grey Type - Profiled Sheet Panels to match the existing
	Existing Roof Covering Colour - Grey Type - Profiled Sheet Panels
Rooflights to be Thermoplastic - Obscure profile sheet panels	
Roller Shutters - Steel security roller shutter Colour Grey	
Doors - Steel faced security doors Colour Grey	

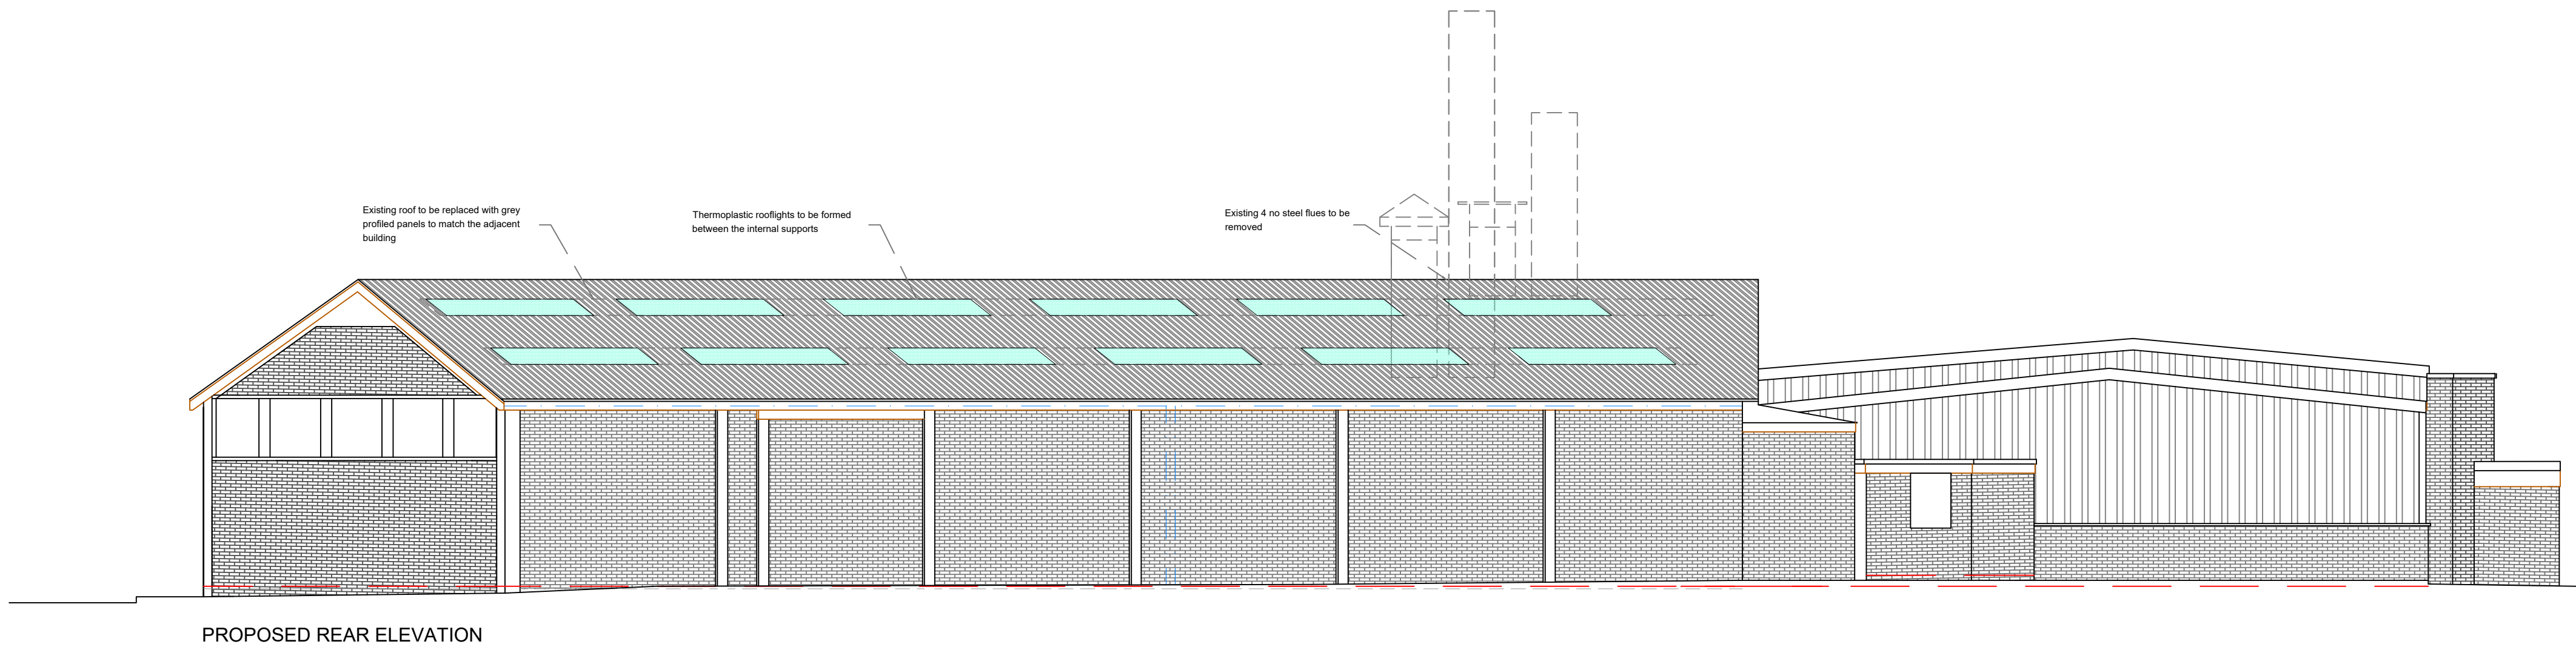

PROPOSED MATERIALS SCHEDULE

**Roof Covering**
Profiled Sheet
Colour - Mid Grey
to match the existing adjacent building

**Roof Lights**
Profiled Sheet Thermoplastic
Type - Obscure Plastic
to match the existing adjacent building

**Roller Shutter**
Security Roller Shutter with concealed internal housing
Colour - Mid Grey
to match the existing building colours

**Pedestrian Door**
Security steel faced door
Colour - Mid Grey
to match the existing building colours

Colours and styles to be confirmed with LPA