
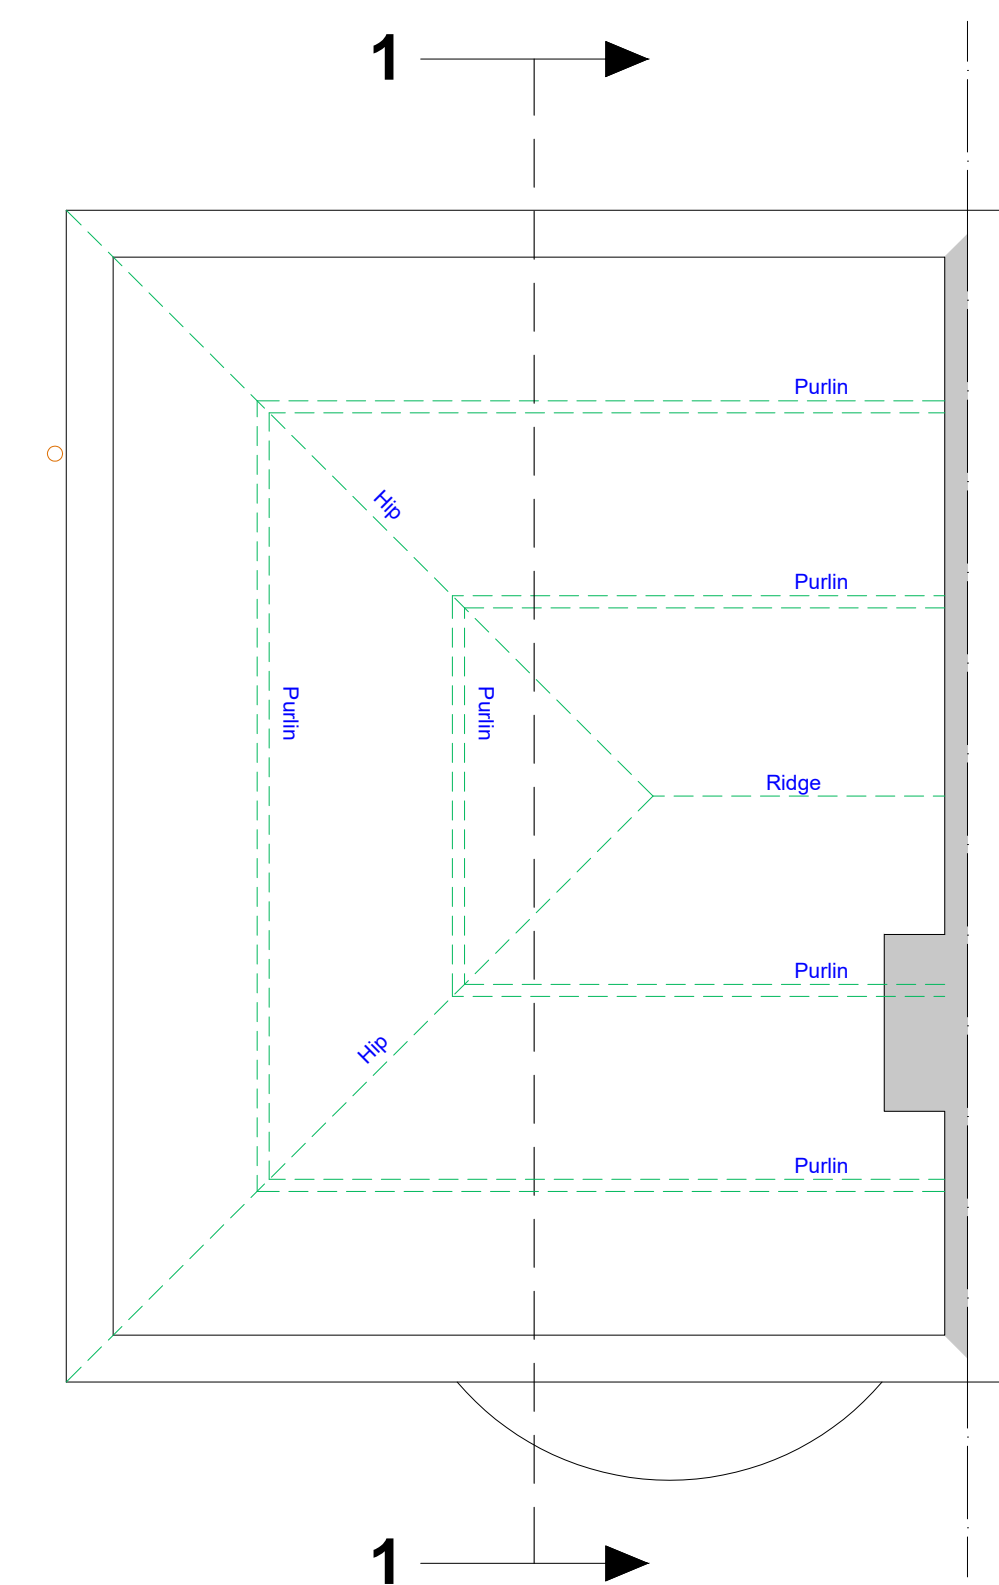
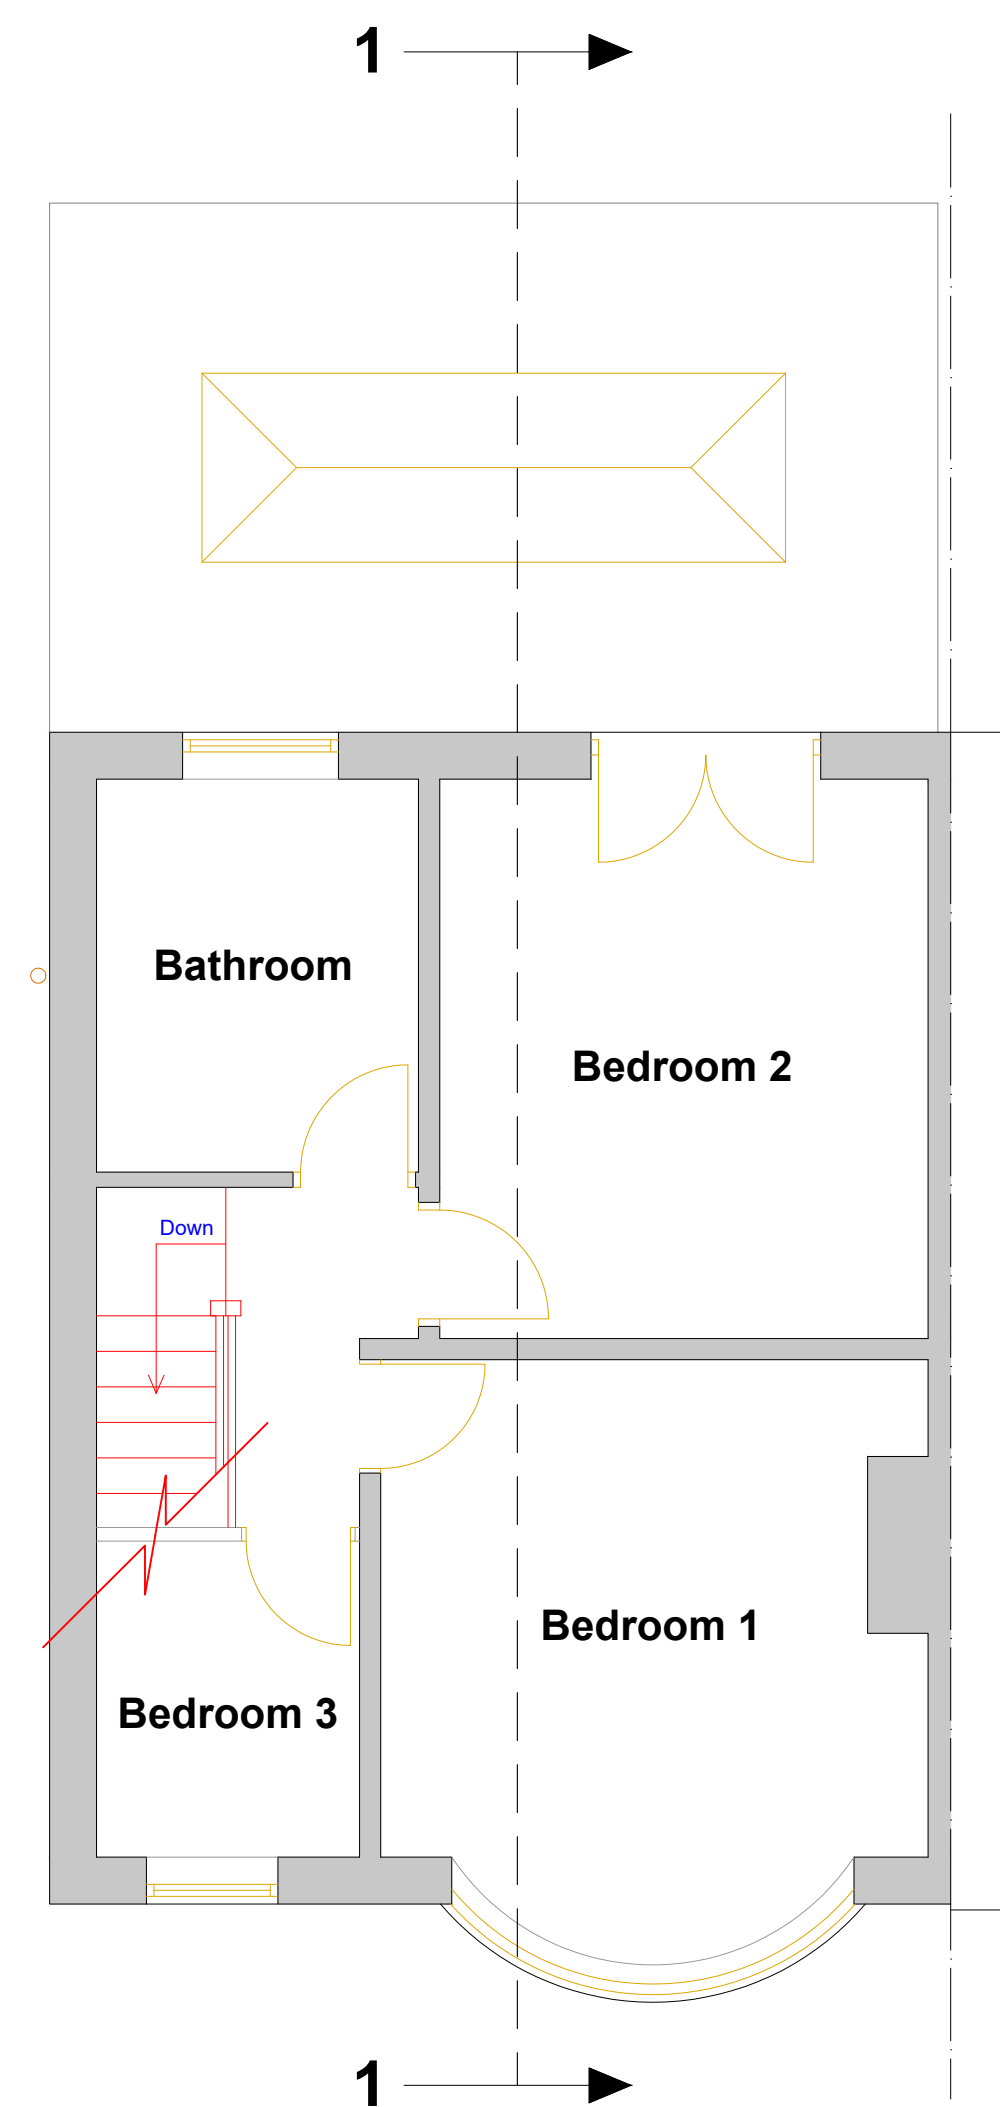


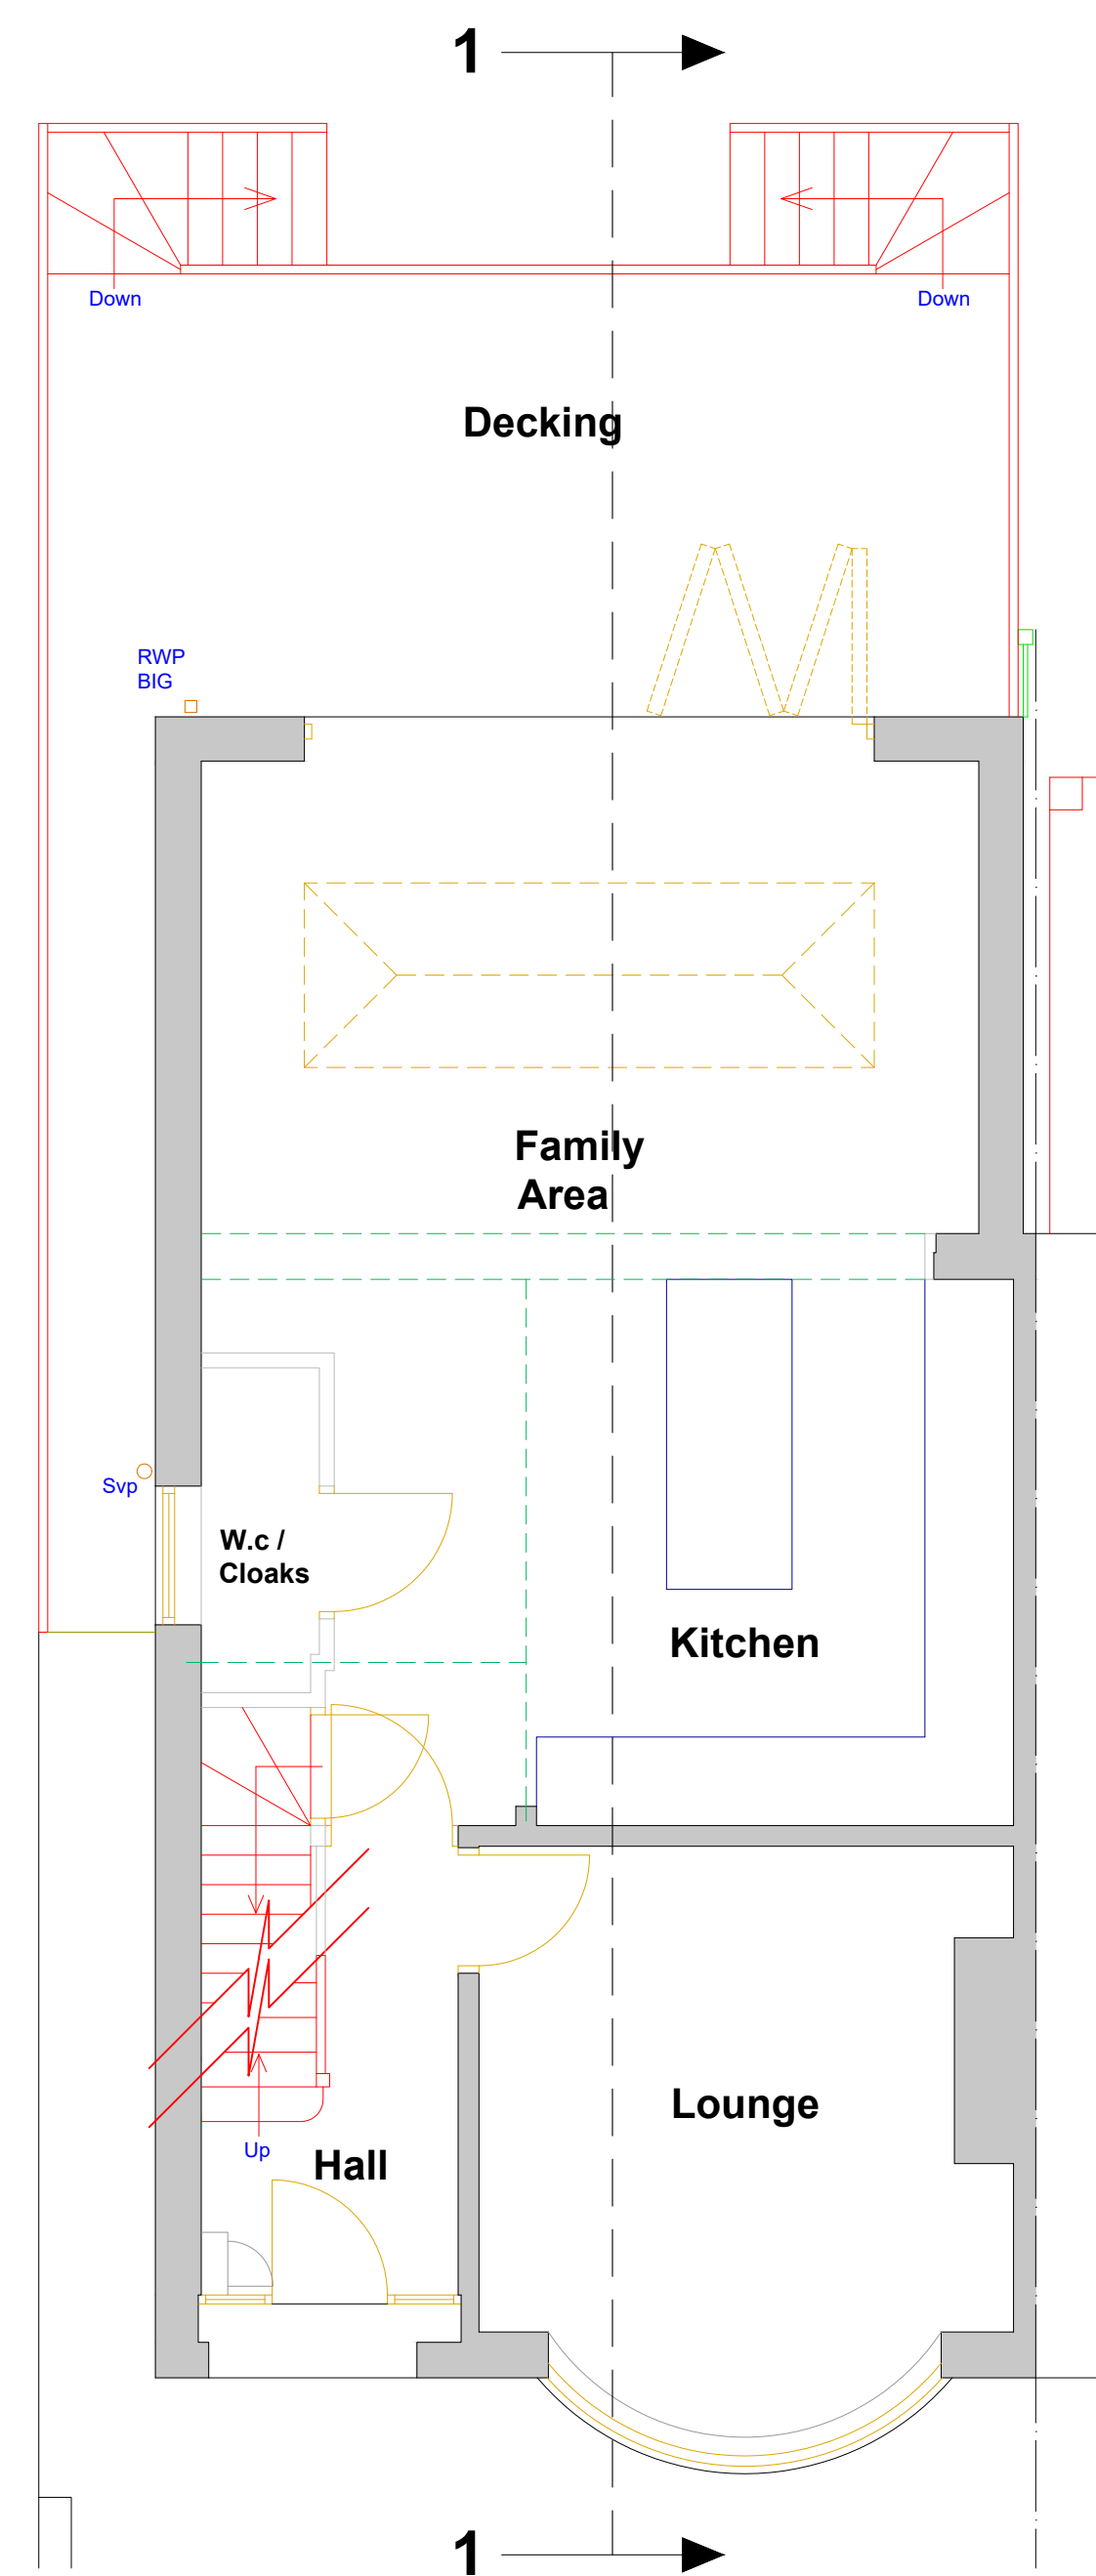

This drawing is provided as a document to gain either Planning Permission or Building Regulation approval purposes only. It is not a guarantee that Planning Permission will be granted.

This drawing and all contents are the copyright of James Campbell Associates Ltd. No copies to be made from the drawing & details within unless authorised by James Campbell Associates Ltd.

The contractor for the works is between the client and his / her contractor. Contractor to visit site, study the details provided within the drawing and be familiar with both the work to be carried out in accordance with the details provided. Any stated dimensions must be checked on site and any materials to be used and materials to comply with all relevant British Standards and carry a genuine BBA certificate. The materials specified within this drawing are a guide for the contractor as they are recognised materials with genuine BBA certificates etc. Any contractor who decides to use any different materials than those stated on the drawing must inform James Campbell Associates Ltd.

Any discrepancies discovered or items found that where not visible at the time of the initial survey should be reported to James Campbell Associates Ltd for consultation with their client.

DRAWING TITLE			
EXISTING DETAILS			
		JAMES CAMPBELL ASSOCIATES LTD CHARTERED ARCHITECTURAL SERVICES  	
Campbell House 173 Rochdale Road Firgrove Rochdale OL16 3BN		Tel: 01706 354888 Mob: 07817 623183 Email: admin@jamescampbellassociates.co.uk Web: www.jamescampbellassociates.co.uk	
PROJECT			
PROPOSED HIP TO GABLE AND LOFT CONVERSION			
LOCATION			
857 Rochdale Road Middleton			
DRAWN:-	Frank James Smith	DRAWING NUMBER:-	
DATE:-	August 2020	20.2309.10	
SCALE:-	1:50 1:100 at A1		
ISSUE:-			