


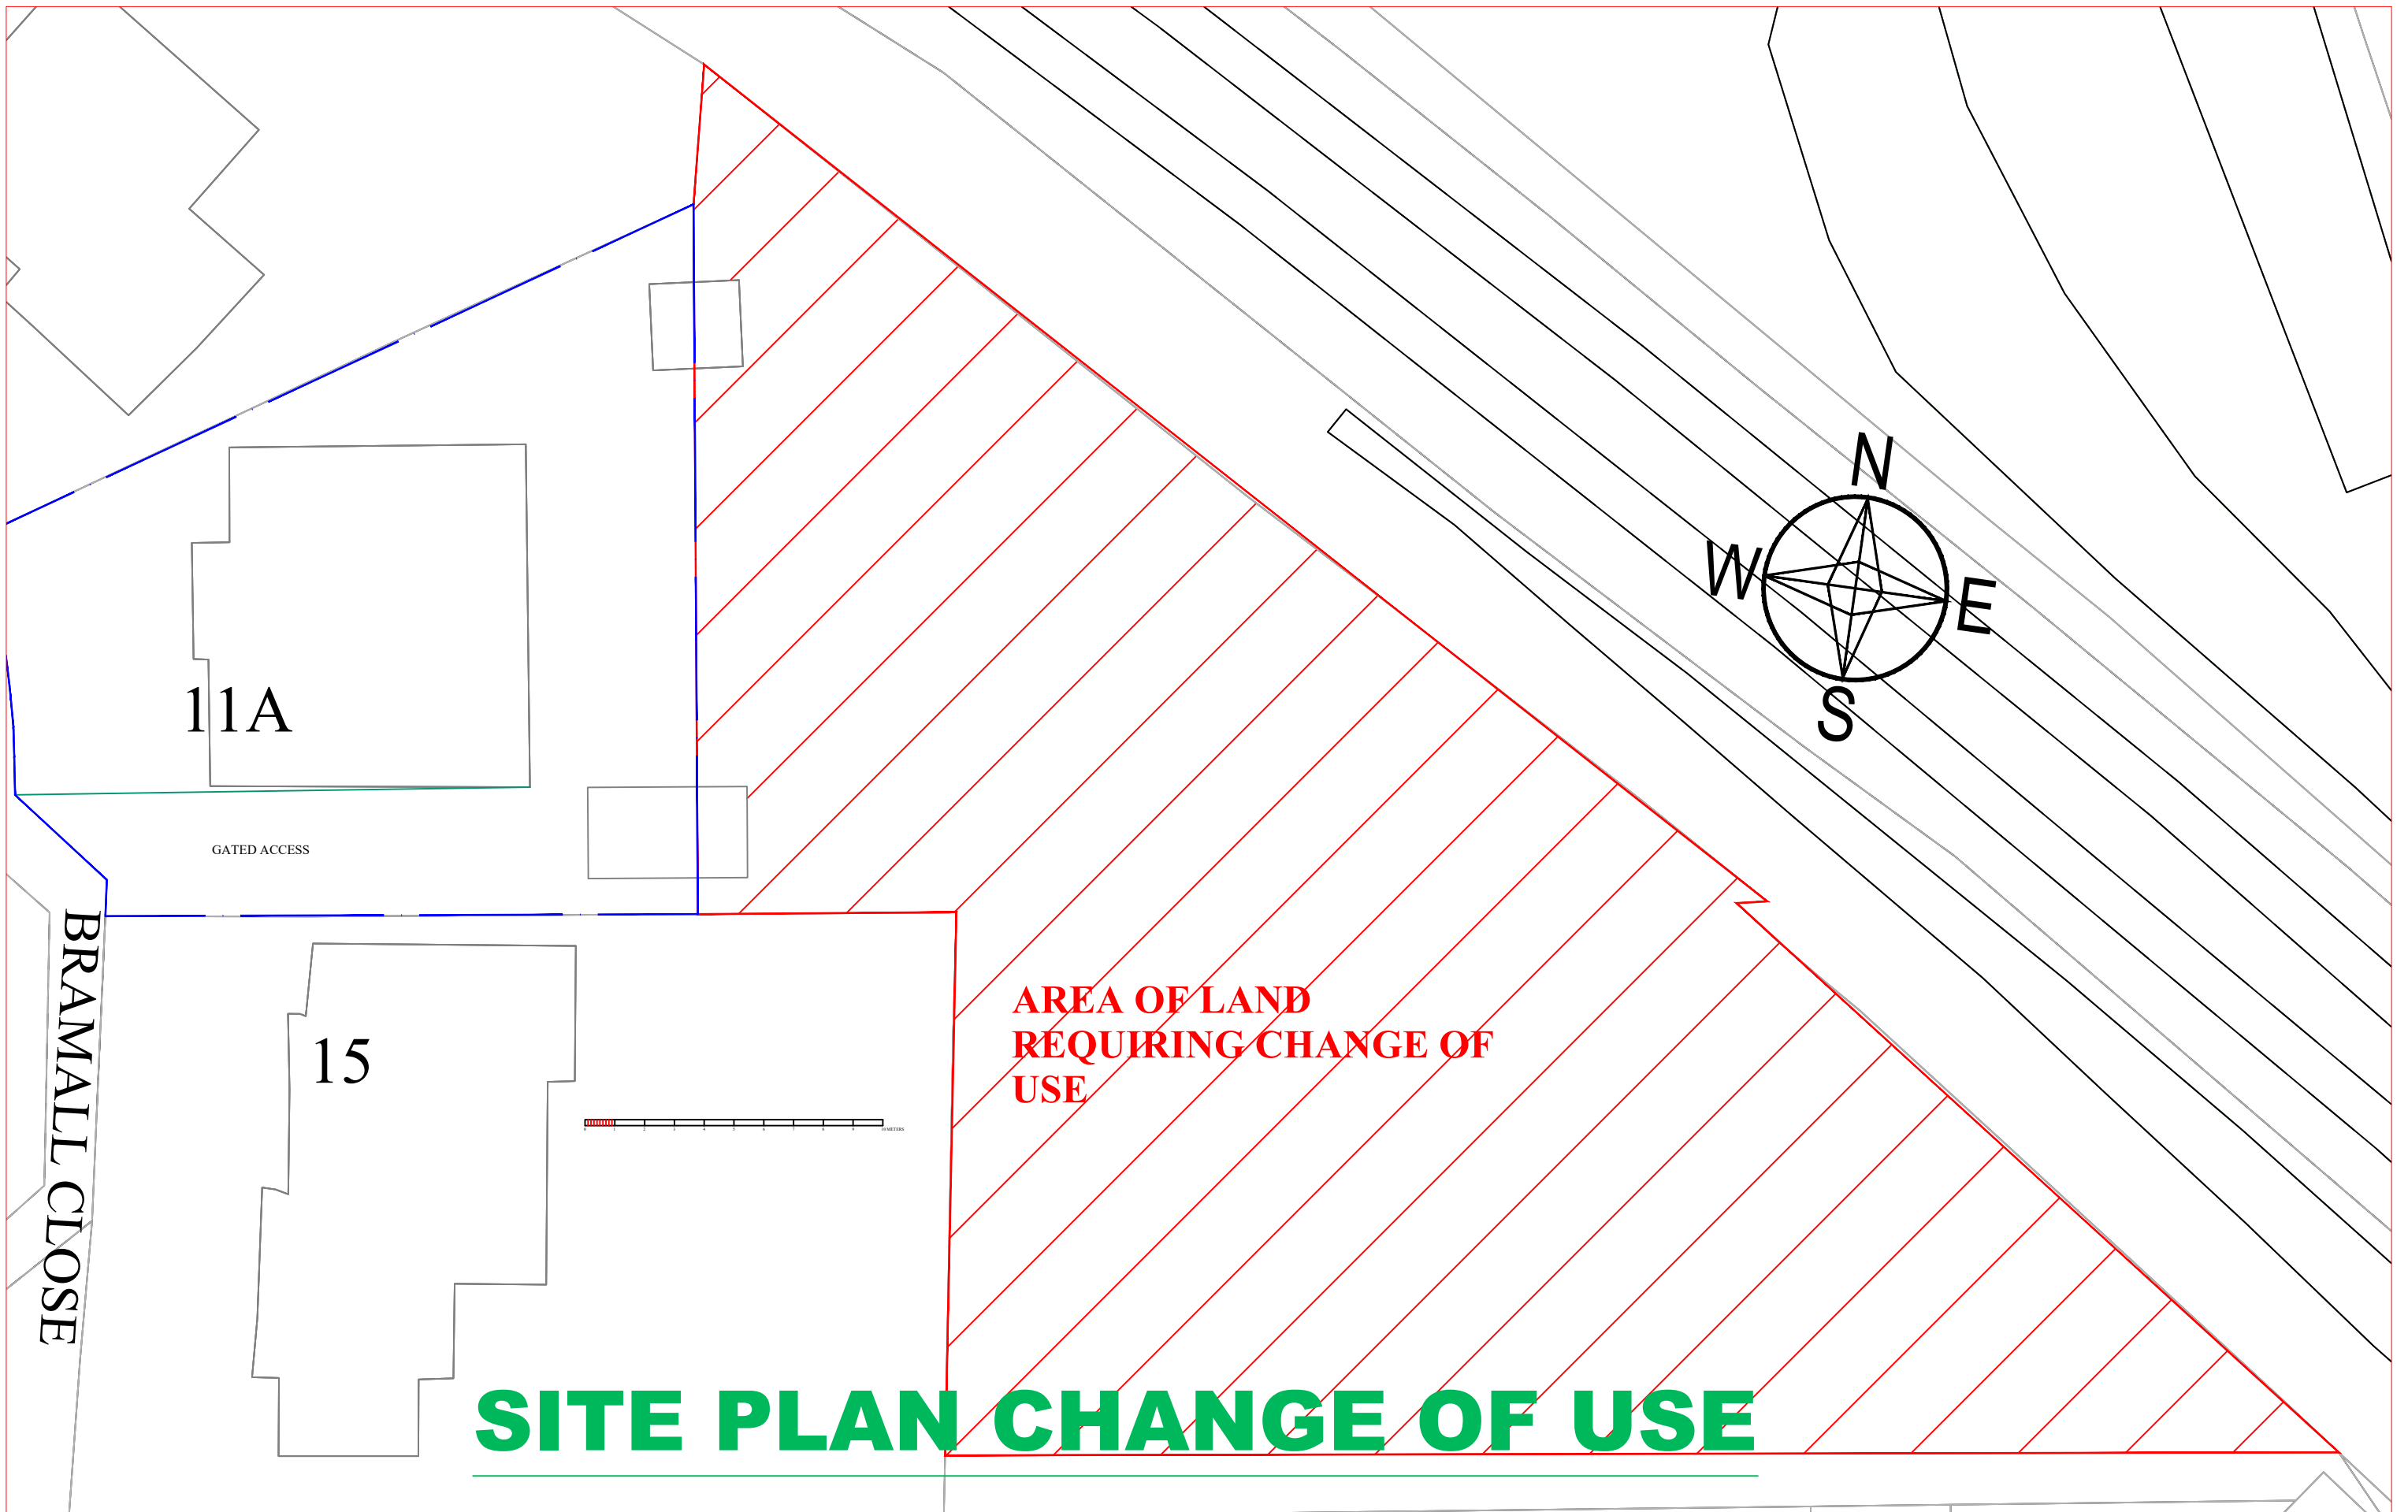

SEAL DESIGN
INTERIOR AND ARCHITECTURAL DESIGNERS

CLIENT

11A BRAMALL CLOSE
MILNROW
OL16 4BX

PROJECT

PROPOSED REAR GARAGE

scale

1:200@A3

date

MARCH 2025

DRAWING REF

1416/25/220

REVISION