



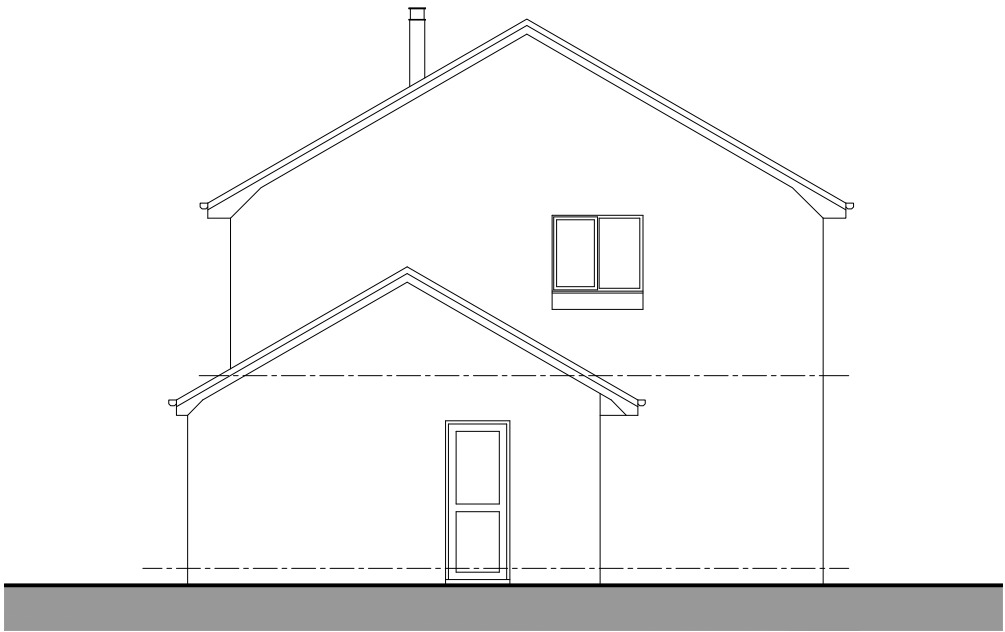

existing elevation
Scale: 1:100

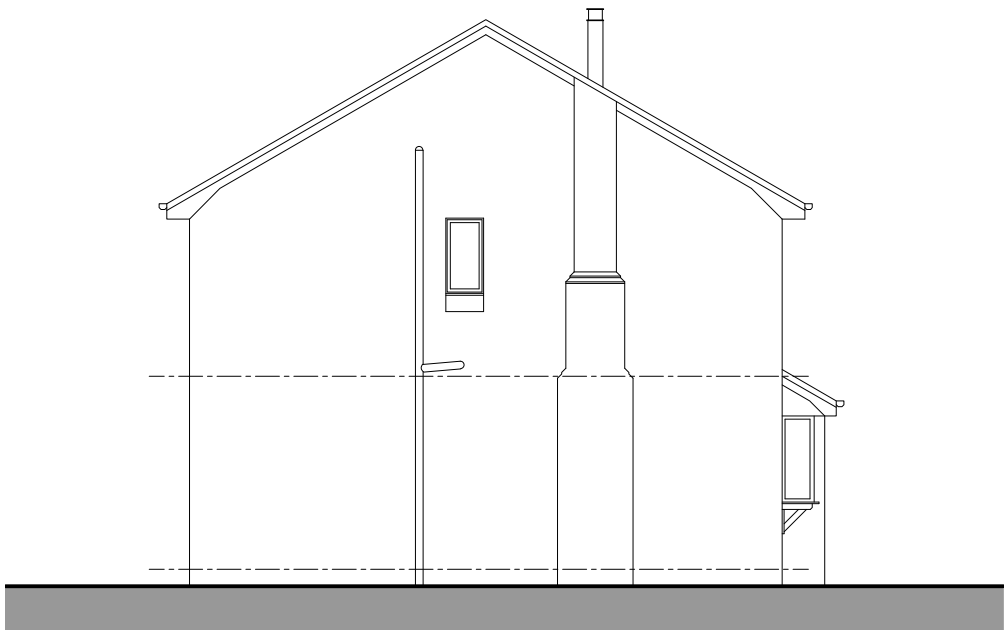

existing elevation
Scale: 1:100



existing elevation
Scale: 1:100



existing elevation
Scale: 1:100

status

job no

drawing number

04

title

existing elevations

scale

1:100 @ A3

project

4 white hill close
middle healey

proposed extension

client

mr s szlatoszlavek

date

september 2025

do not scale this drawing
all dimensions to be verified on site
this drawing is the property of the author and
copyright is reserved by them the drawing is not
to be copied or disclosed to any unauthorized
person without express and prior written consent