



All Intellectual Property Rights (including but not limited to copyright) subsisting in or arising out of this drawing and the building work designed herein are retained by Pegasus Planning Group Limited [2025]. Use of this drawing is subject to the terms & conditions available at pegasusgroup.co.uk

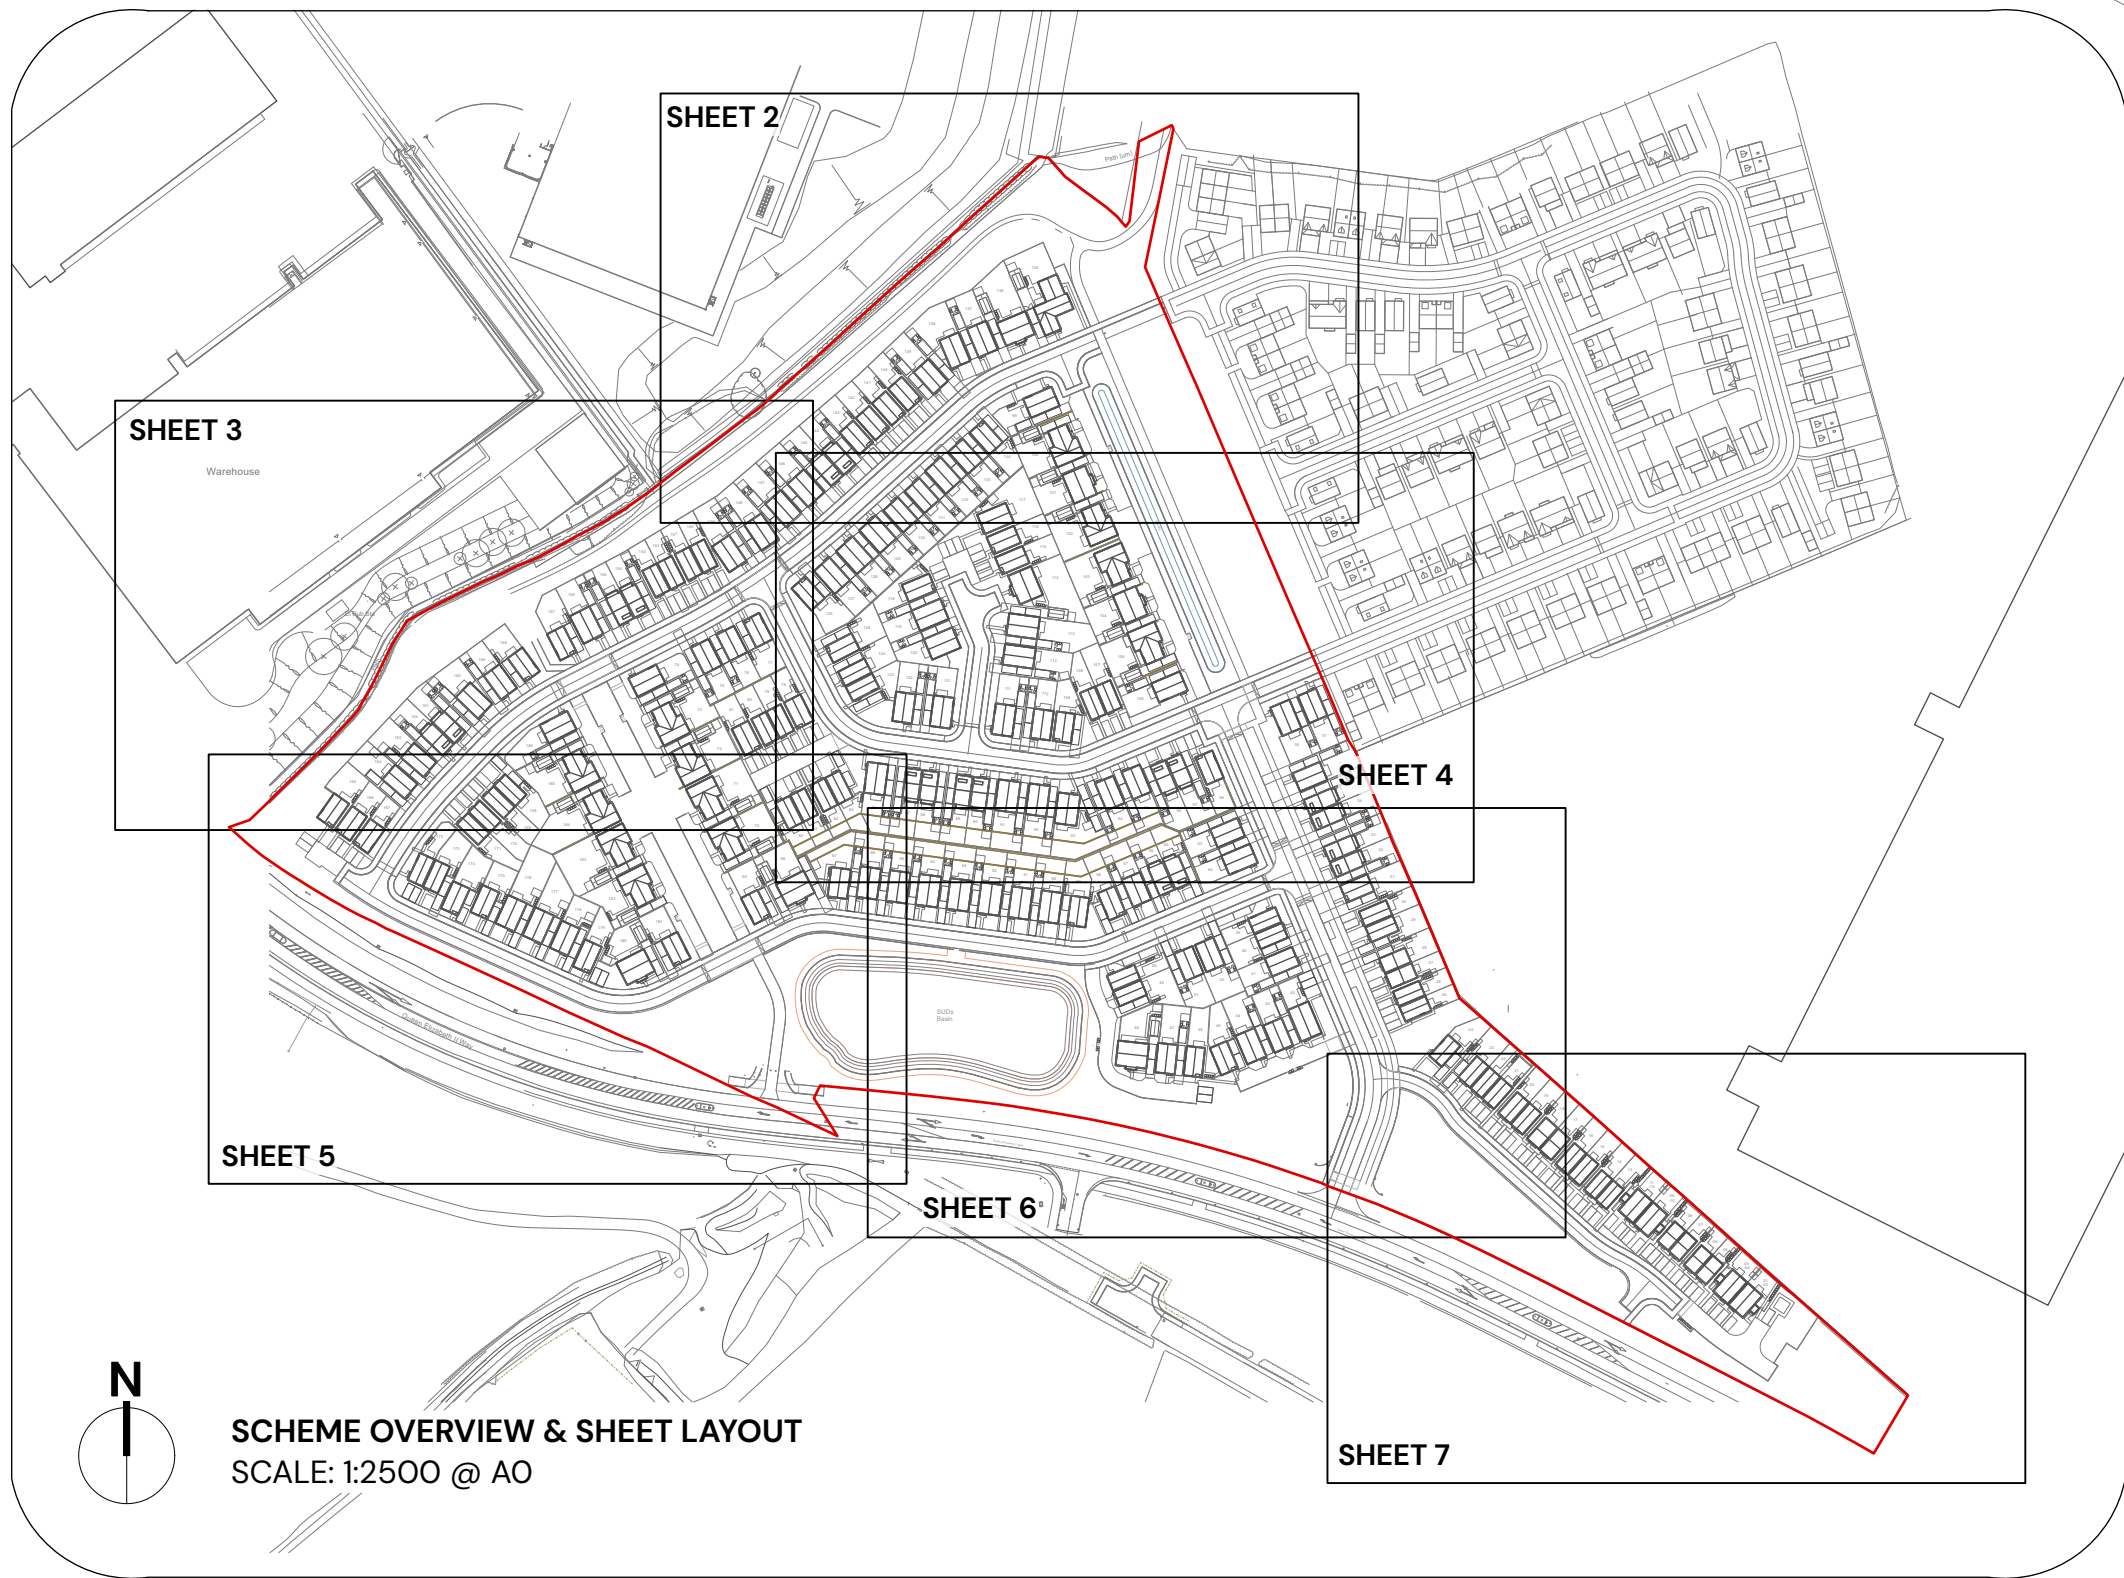

- KEY**
- Site boundary
- EXISTING LANDSCAPE FEATURES**
- Trees, woodland and hedgerow to be retained
 - Existing vegetation RPA
 - Existing PROW
- PROPOSED LANDSCAPE FEATURES**
- Trees & large shrubs
 - Native mixed hedgerow
 - Single species native hedgerow
 - Ornamental hedgerow
 - Shrubs, herbaceous and ground cover
 - POS mown amenity grass/verges. Seeded/overseeded with species rich flowering lawn mix (Emorsgate EL)
 - POS species rich meadow grass. Seeded/overseeded with general purpose meadow grass mix (Emorsgate EM2)
 - Mown path through meadow grass
 - SuDS species rich grass for seasonally wet soils. Seeded/overseeded with meadow mixture for wetlands (Emorsgate EM8)
 - Plot front garden grass- Rolawn medallion premium turf
 - Grasscrete
 - Grass mounds - approx. 1 in 2 to 1 in 3 slope
 - Acoustic bund (shown to rear of Plots 161-165)
 - Bulb planting
 - Ornamental gravel
 - Bench seating - DDA compliant
 - Log seat for rest / informal play
Reused from existing vegetation on site
 - Indicative retaining wall
 - Boundary treatment
 - Timber knee rail
 - Metal railings
 - For all boundary treatments refer to dwg: SHOI-P-BP-001 Boundary Treatment Plan
 - Entrance feature: Corten Panels
 - Advertisement feature: Signage
 - Advertisement feature: Flagpoles
- Refer to: SHOI-P-M-001 Northstone Marketing Plan
- Existing easements (gas main)
 - Land retained by third party (Local Authority)
 - Proposed easements (Drainage)



0 25 50 m

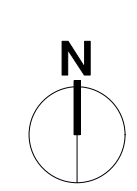

Detailed Landscape Proposals

South Heywood, Rochdale

Client: Northstone

DRWG No: P25-1945_EN_0002

SHEET: S7 of 7

Drawn by : LB

Date: 30/11/2025

Scale: 1:200 @ A0

REV: -

Approved by: KC

Rev	Date	By	Note
-	2025/12/02	LB	First Issue