




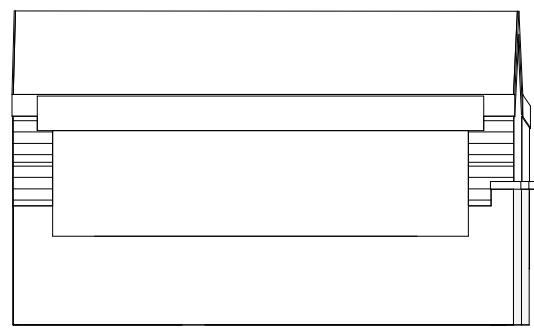


Existing Front
1 : 100

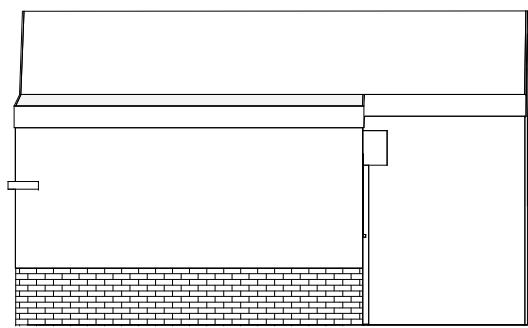


Existing Rear
1 : 100

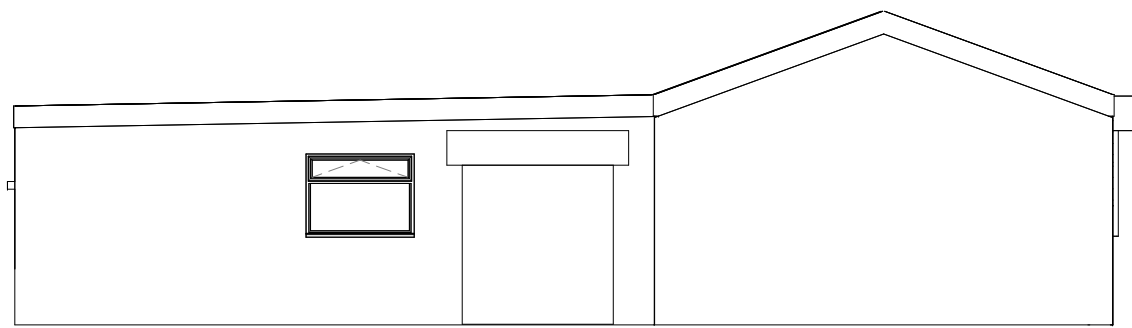


Existing Side I
1 : 100

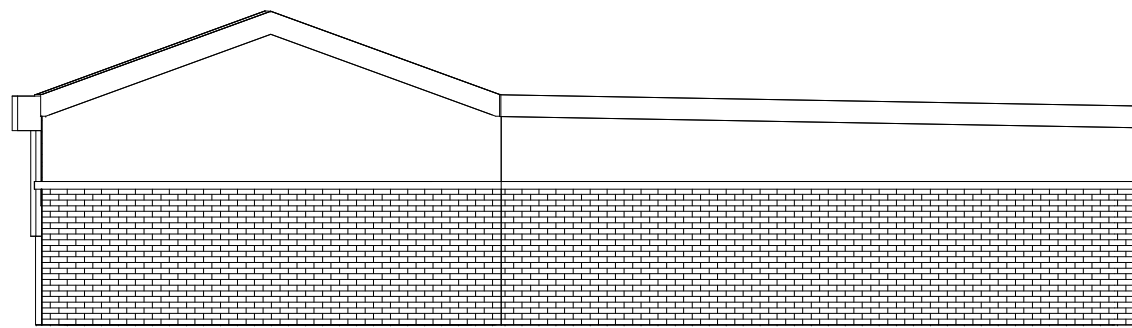

Existing Side II
1 : 100

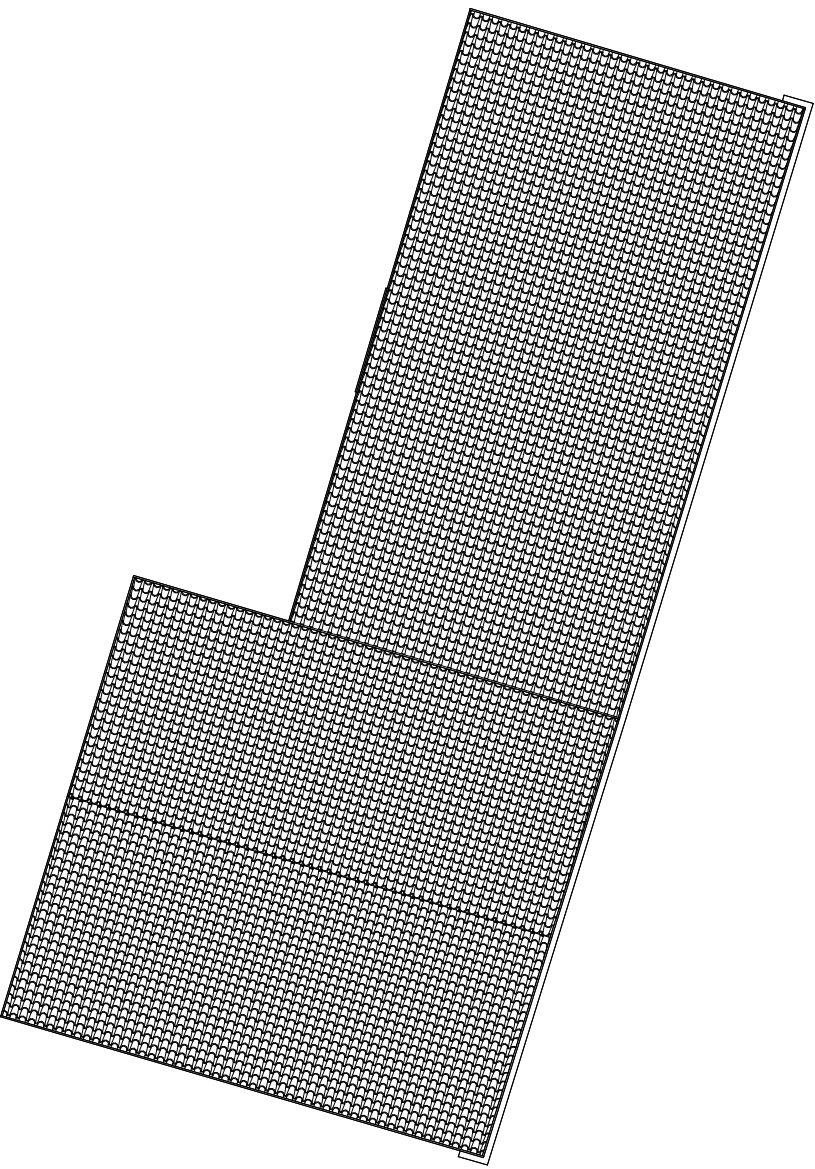

Existing Roof
1 : 100

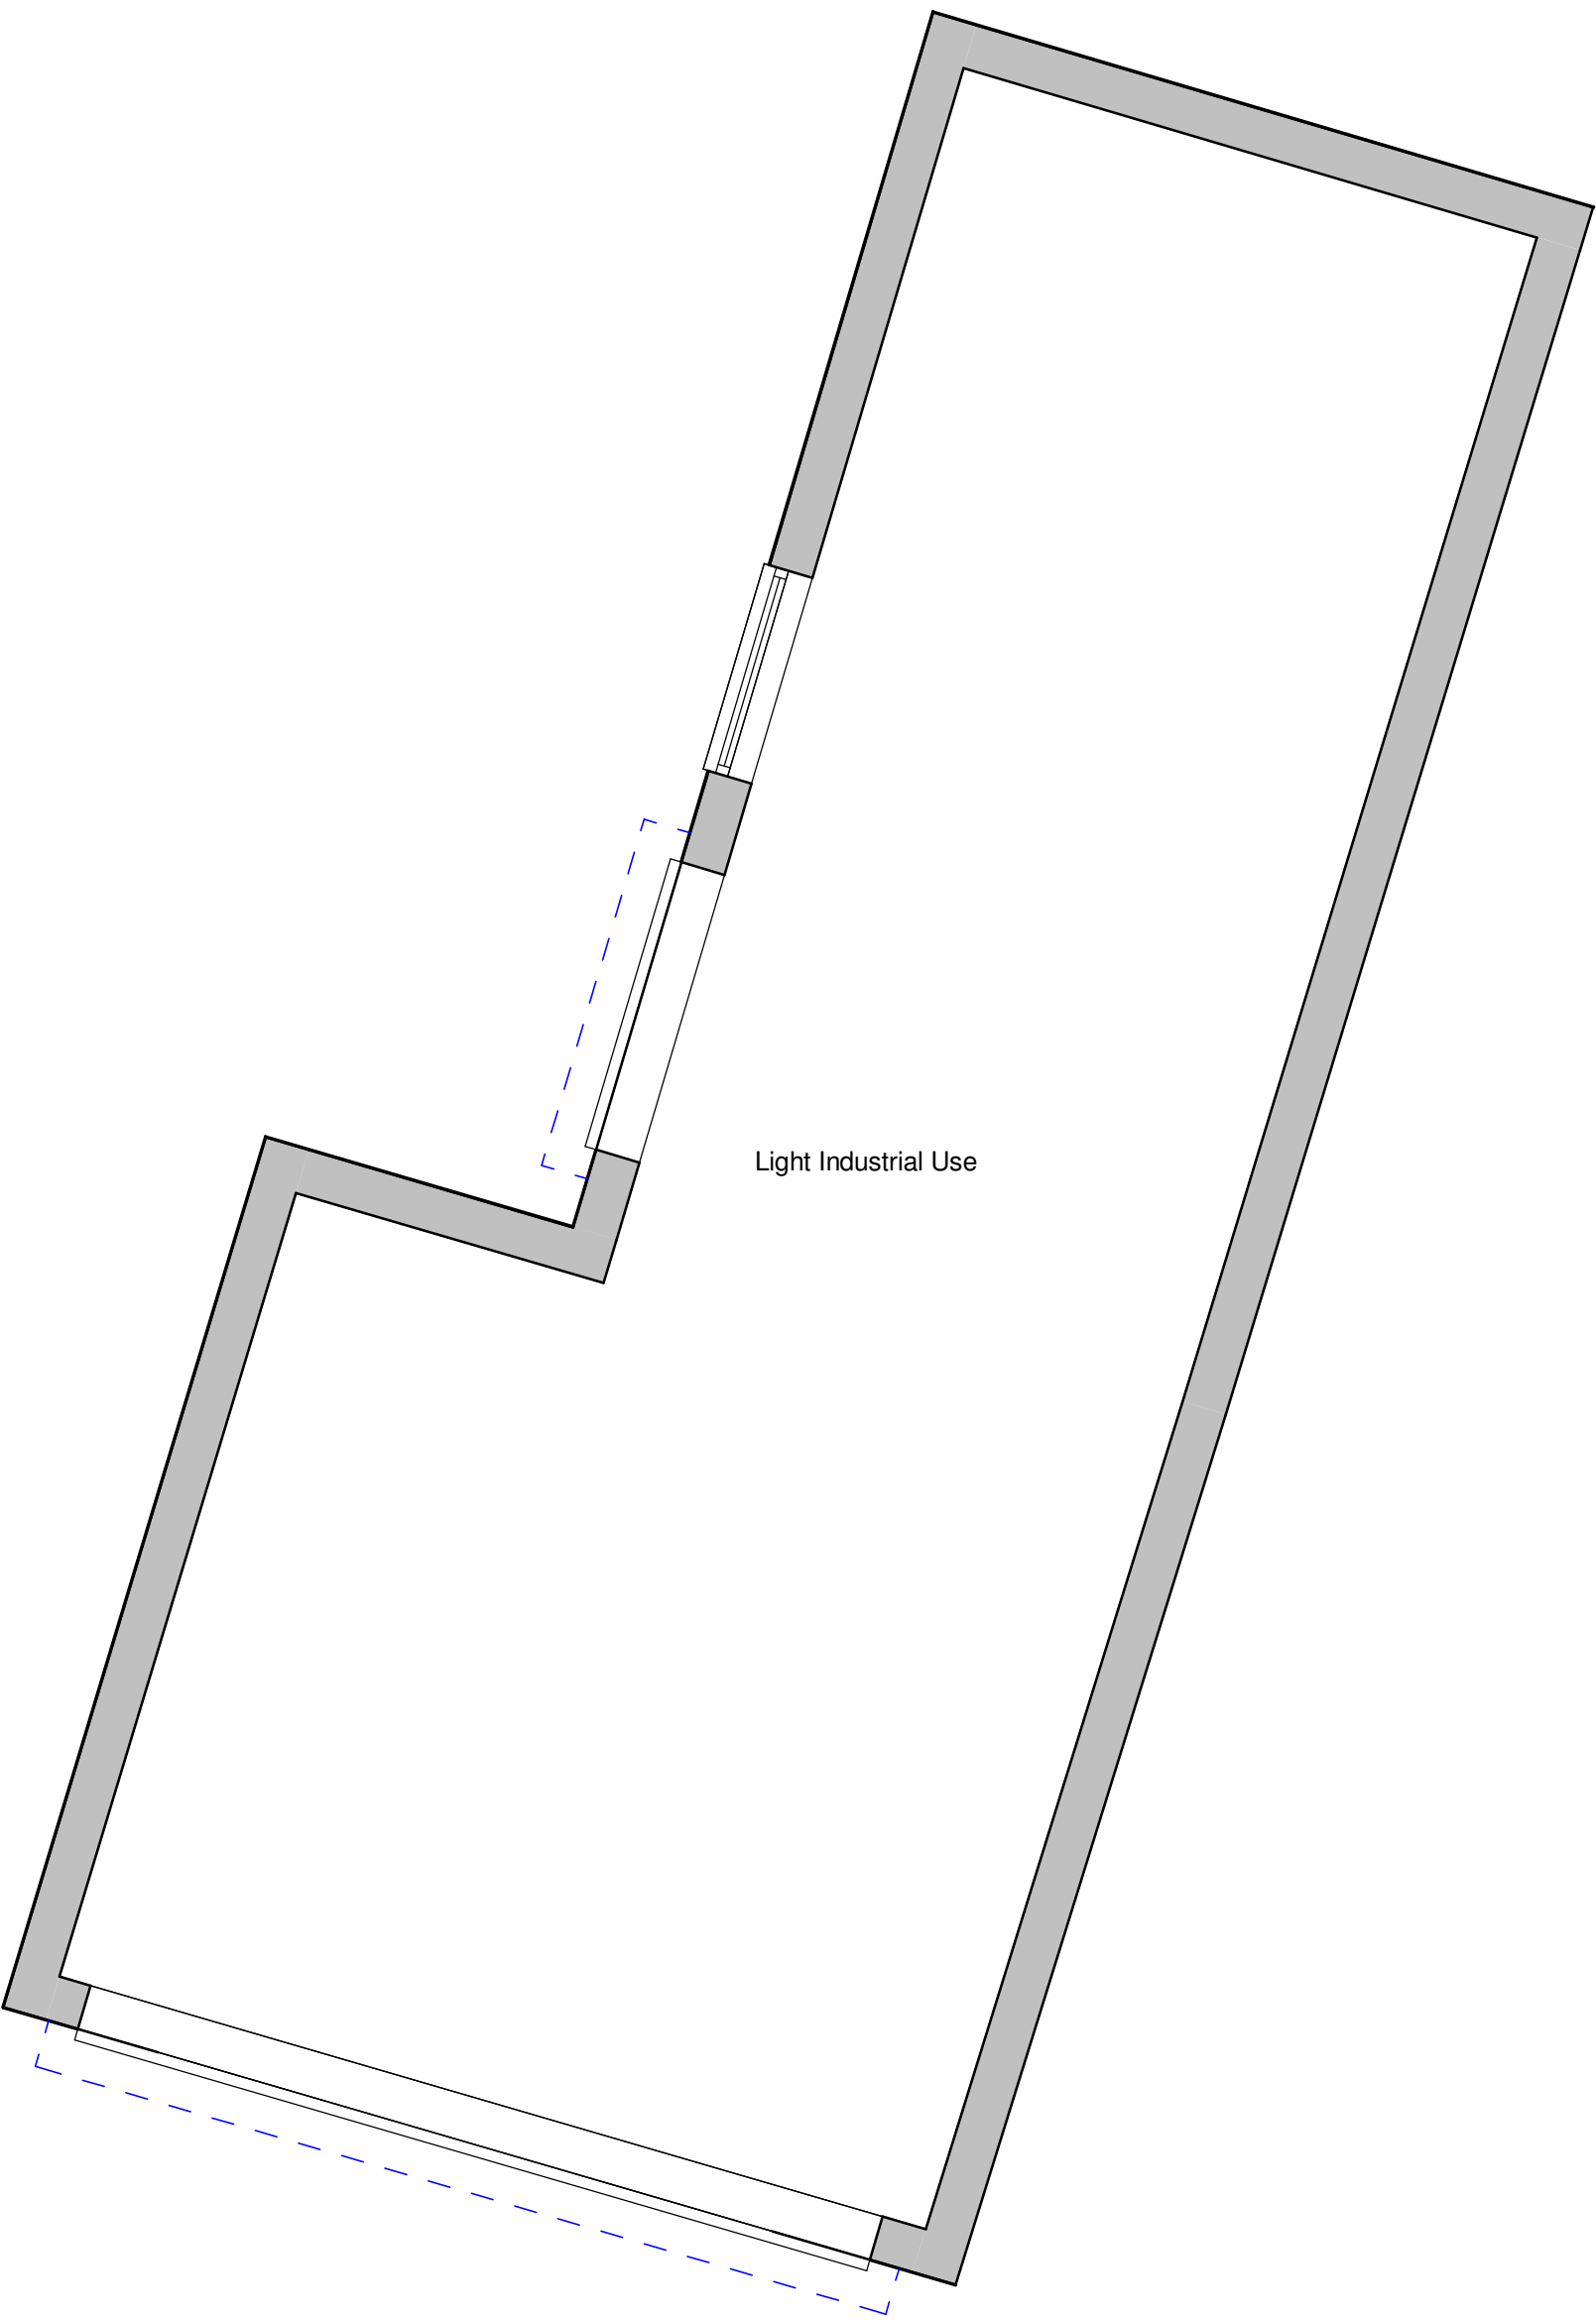

Existing Ground Floor
1 : 50



Site
1 : 200

Scale: @ A1.
Do NOT scale from this drawing.
If in doubt, ask.
Dimensions must be checked by
contractor before work is commenced.

This drawing remains the property of
Belal Rashid Technical Architecture
and should not be reproduced in full or
in part without prior consent from
Belal Rashid Technical Architecture.

Client:
Imran Manzoor

Project:
Launderette
Project Address:
87 Exeter St
Rochdale OL11 1JY
United Kingdom

Drawing Name: Existing
Drawing Number: A101
Drawing Date: 24/07/25
Author: M.Tamzid. B.Rashid

Belal Rashid Technical Architecture
11 Queen Street
Oldham
Greater Manchester
OL1 1RD

Email: belal.rashid@brta.co.uk
Tel: 0161 241 9650

