


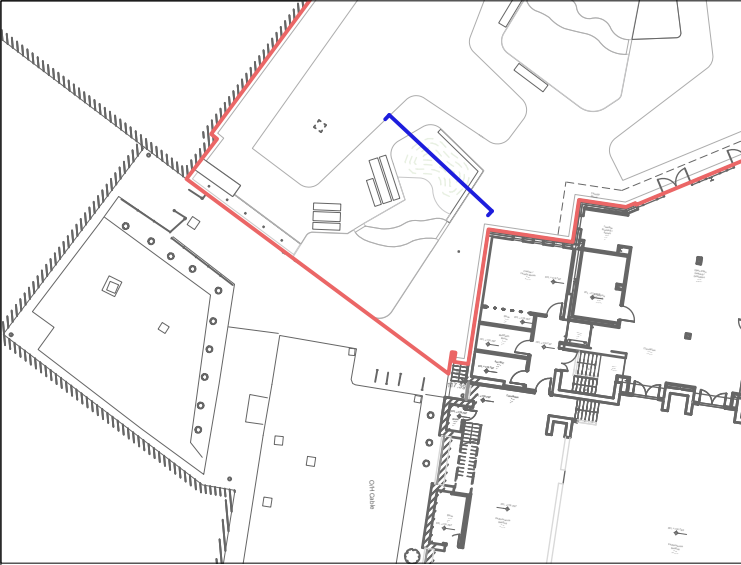

LOCATION PLAN Scale: 1:500

NOTES:

- 1. Drawing to be read in conjunction with following NBS Specification Clauses:
 - Q28: Topsoiling,
 - Q31: External planting,
 - Q35: Landscape maintenance
- 2. Landscape Archtiect to be invited to inspect works
- 3. Subject to percolation test (refer to spec clause Q31/404

Refer to drawing 3546-PLA-XX-XX-DR-L-2000 Softworks for species details. Refer to drawing 3546-PLA-XX-XX-DR-L-6000 for tree pit details

LEGEND

- 1. E2 Upstand (hit & miss) Metal Edging
 - Refer to specification clause Q10/ 254 for details.
 - Liad in 100mm upstand above adjacent paving level and with 25mm fold top.
- 2. Imported topsoil to BS3882:2015. min. 300mm layer within tree pit
- 3. Imported subsoil to BS8601:2013. min. 200mm layer within tree pit
- 4. Geotextile membrane
- 5. Grit layer: 50mm. No fines.
- 6. Drainage layer: 150mm clean crushed stone. No fines.
- 7. Impermeable liner: To be confirmed by engineers based on the possibility of natural infiltration.
- 8. Drainage connection to engineers details.
- 9. Stainless Steel Dome Top Drainage Grille. To engineers details and specification.
- 10. S5 Inter-locking Angular Loose Gravel
 - Refer to specification clause Q23/ 160 for details.
- 11. E5 Edging Strip
 - Refer to specification clause Q10/ 255 for details.

This drawing is copyright protected and may not be reproduced in whole or part without written authority from the owner.


NOTES:

- 1. Do not scale from this drawing.
- 2. Always work to noted dimensions.
- 3. All dimensions are in millimetres unless otherwise stated.
- 4. All setting out, levels and dimensions to be agreed on site.
- 5. The dimensions of all materials must be checked on site before being laid out.
- 6. This drawing must be read with the relevant specification clauses and detail drawings.
- 7. Order of construction and setting out to be agreed on site.

EXAMPLE



9. Stainless Steel Dome Top Drainage Grille

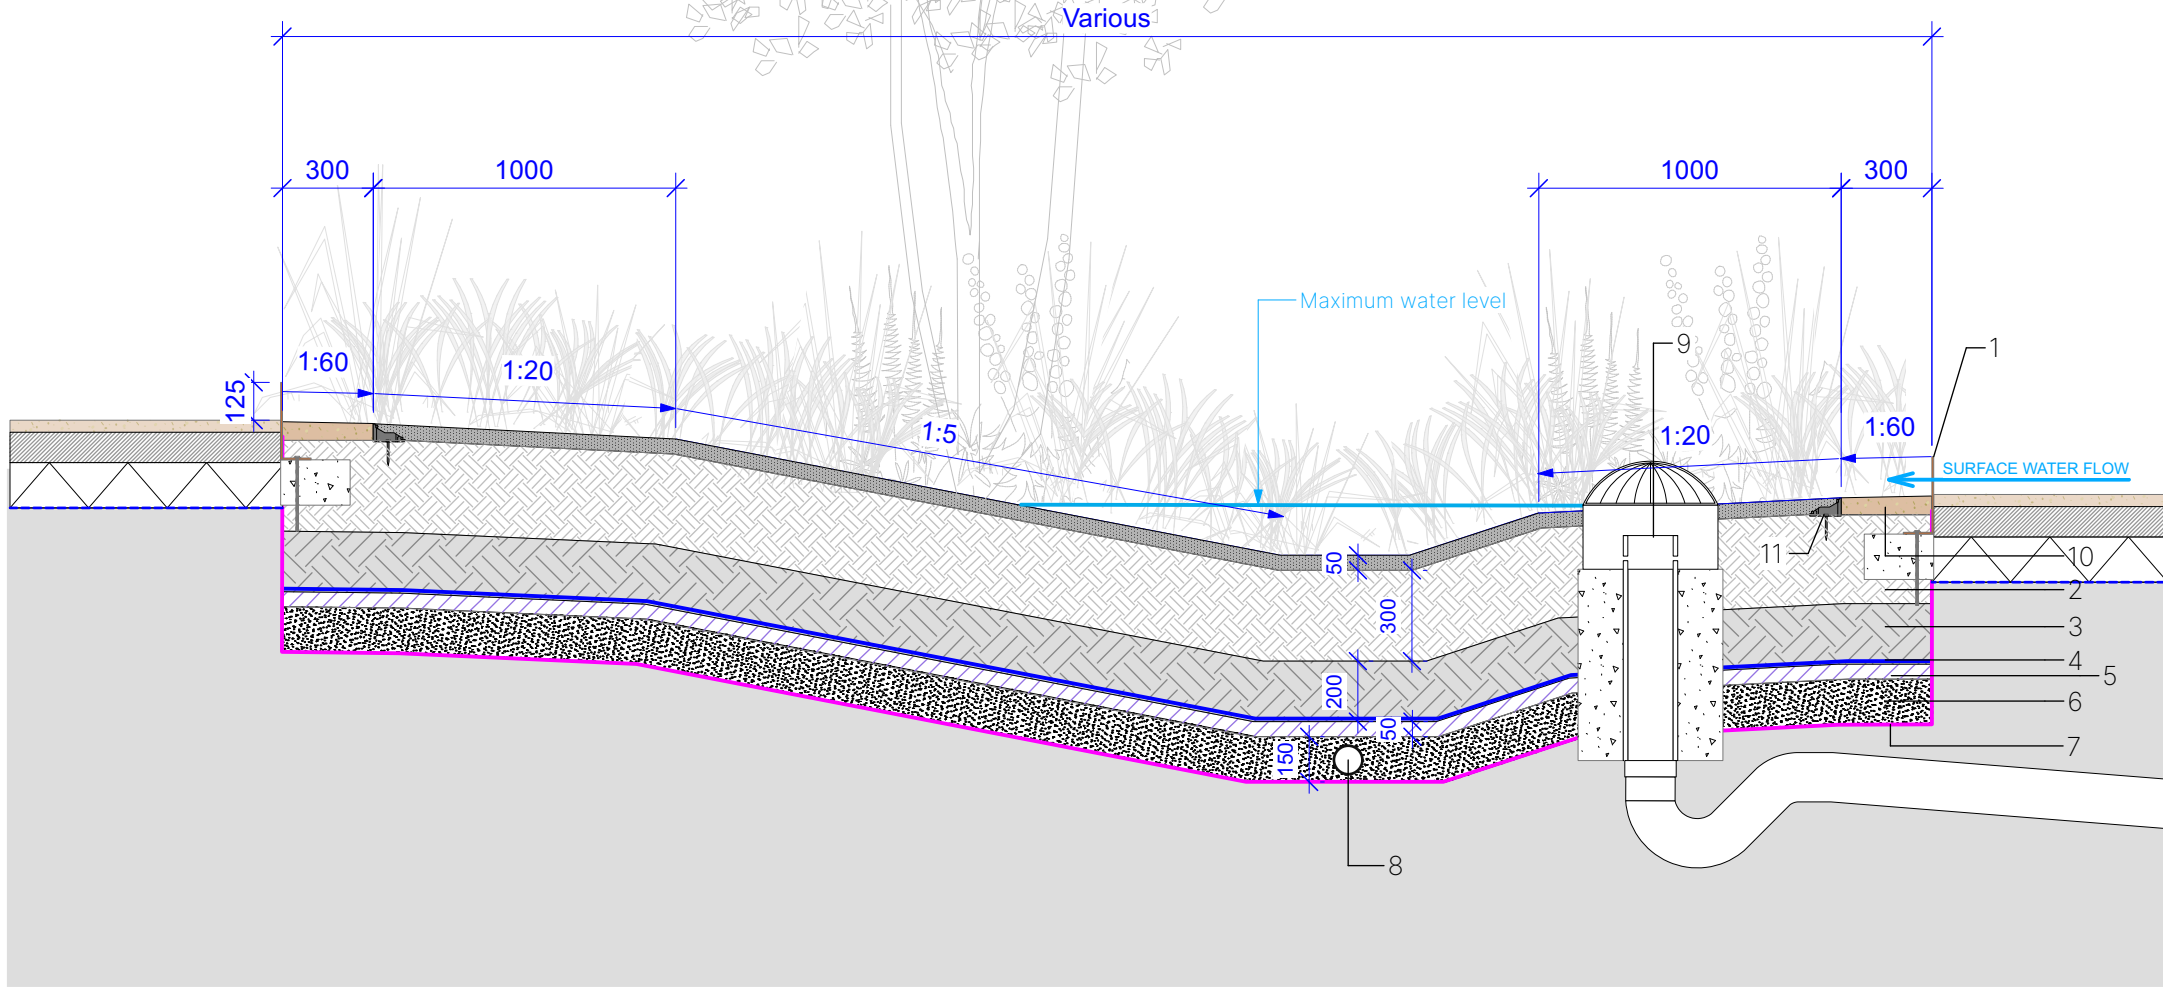

C01	05/06/25	Stage 5 Issue	MB	YH
Revision	Date	Description	Drawn	Apprvd.

PLANIT

Manchester | London | Liverpool | Leeds | Standish
Manchester
2 Back Grafton Street,
Altrincham,
Cheshire,
WA14 1DY
W: plantit-ie.com
E: info@plantit-ie.com
T: 0161 928 9281

Client Rochdale Borough Council

Project Heywood Peine Square

Drg Title Rain Garden Details

Created on 03/01/25 Created by MB Approved by

Scale 1:25 Size A3 Workstage RIBA 5

Drg No. 3546-PLA-XX-XX-DR-L-6003 Suitability S4 Revision C01