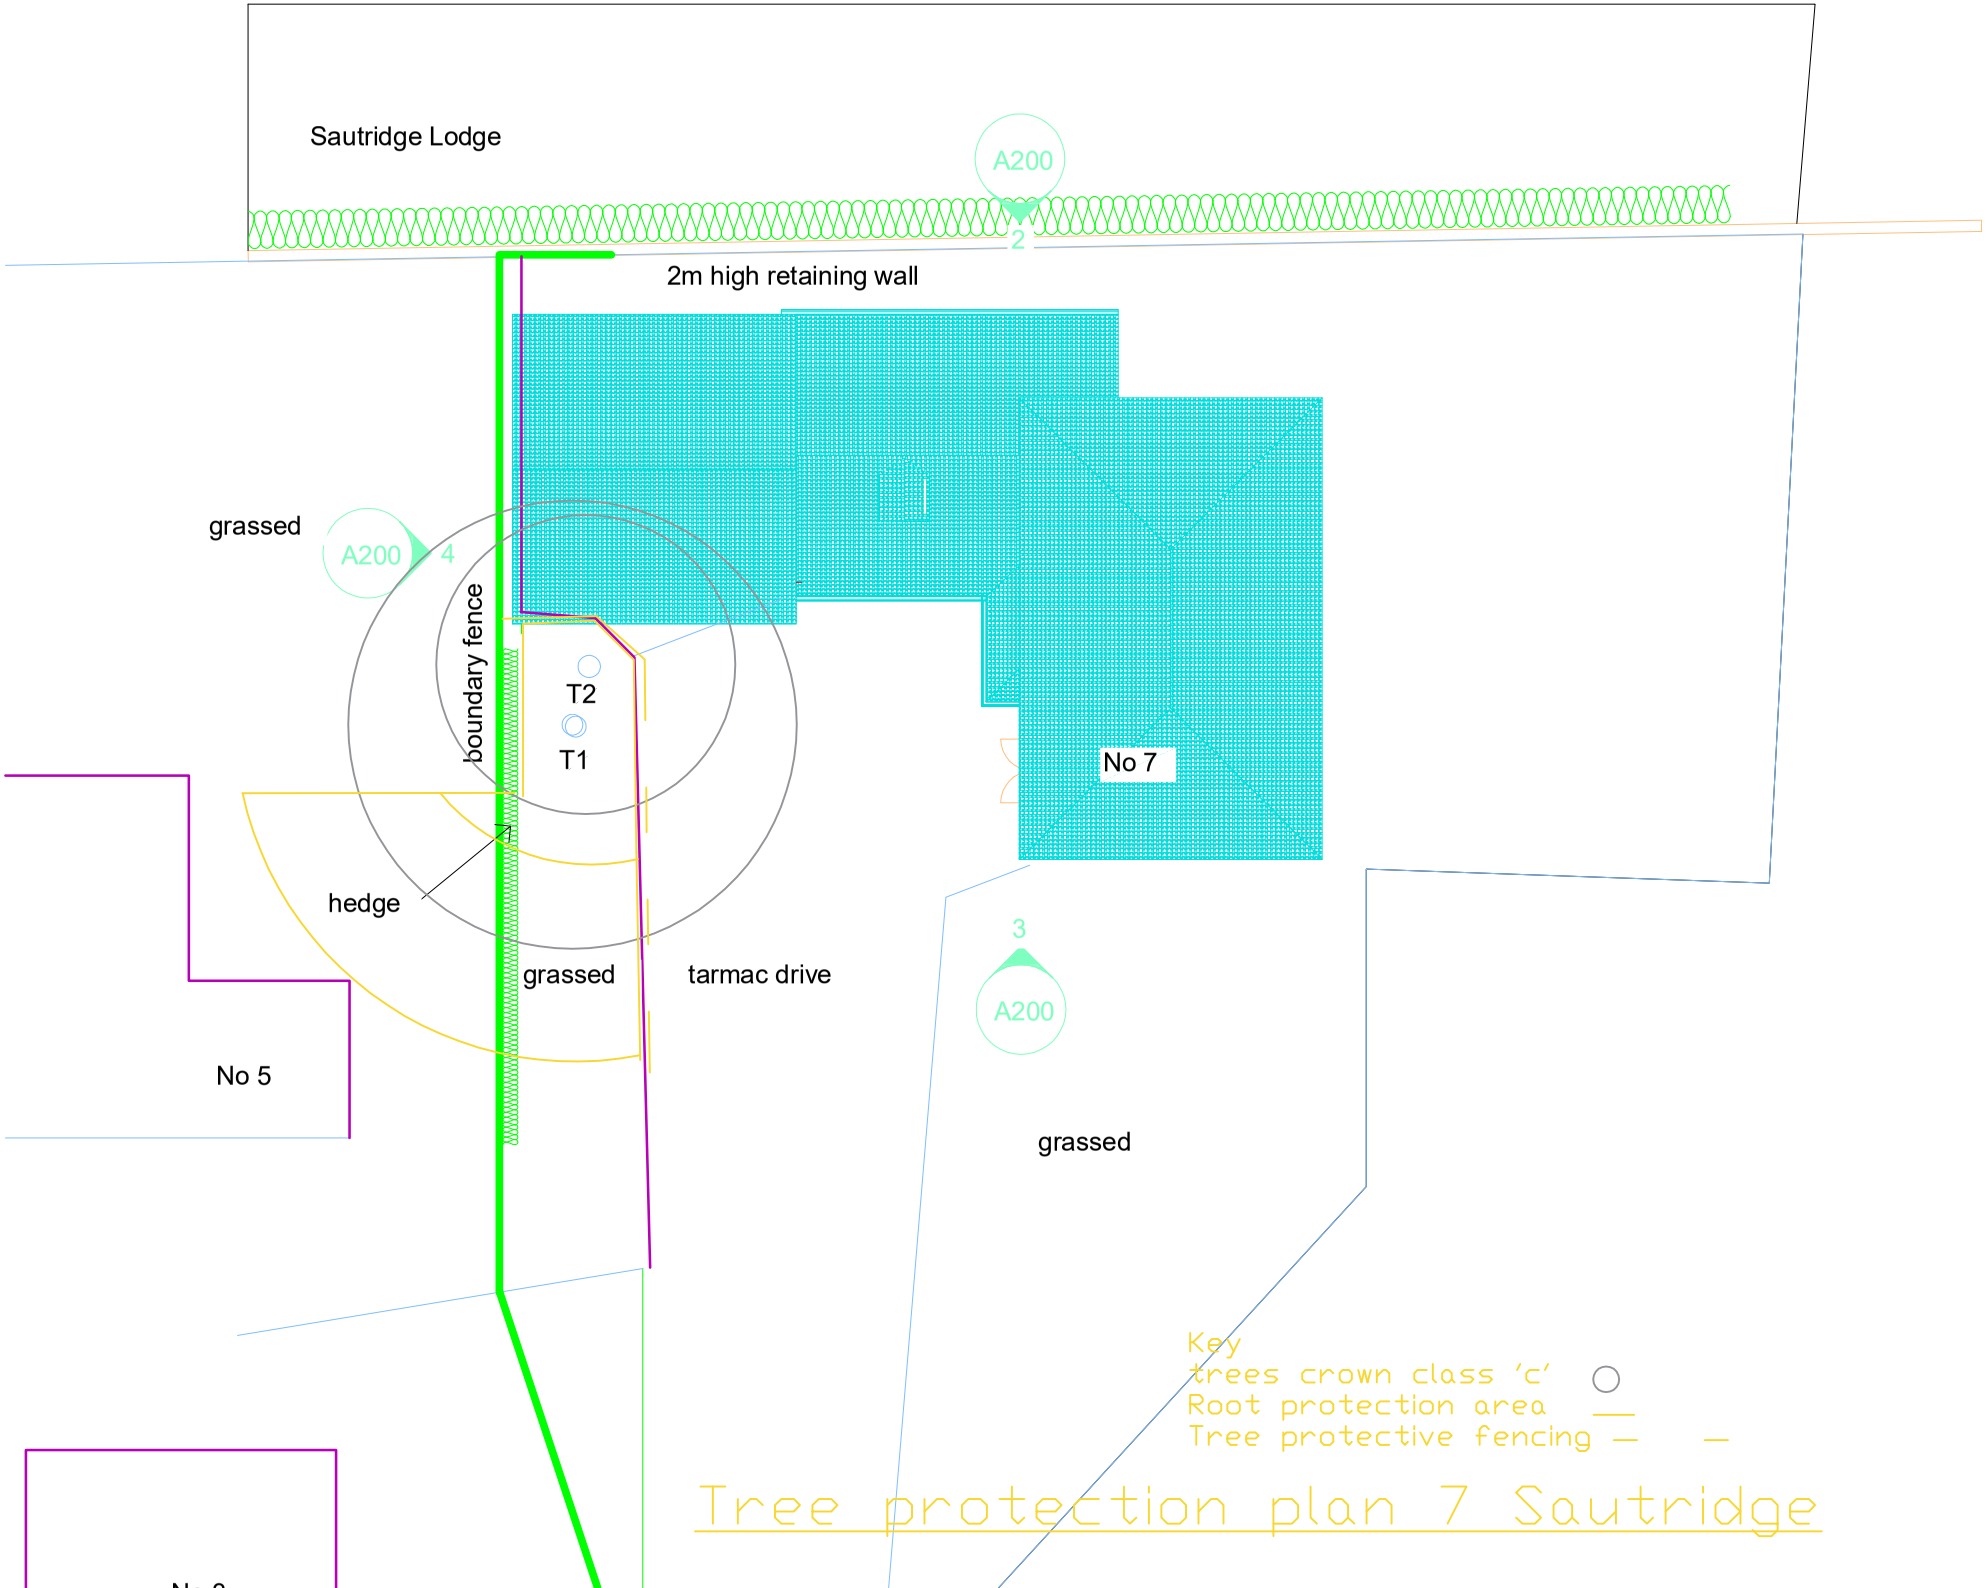

Sautridge Lodge
A200
2
2m high retaining wall
grassed
A200
4
boundary fence
T2
T1
No 7
hedge
grassed
tarmac drive
3
A200
No 5
grassed
Key
trees crown class 'c'
Root protection area
Tree protective fencing
Tree protection plan 7 Sautridge