

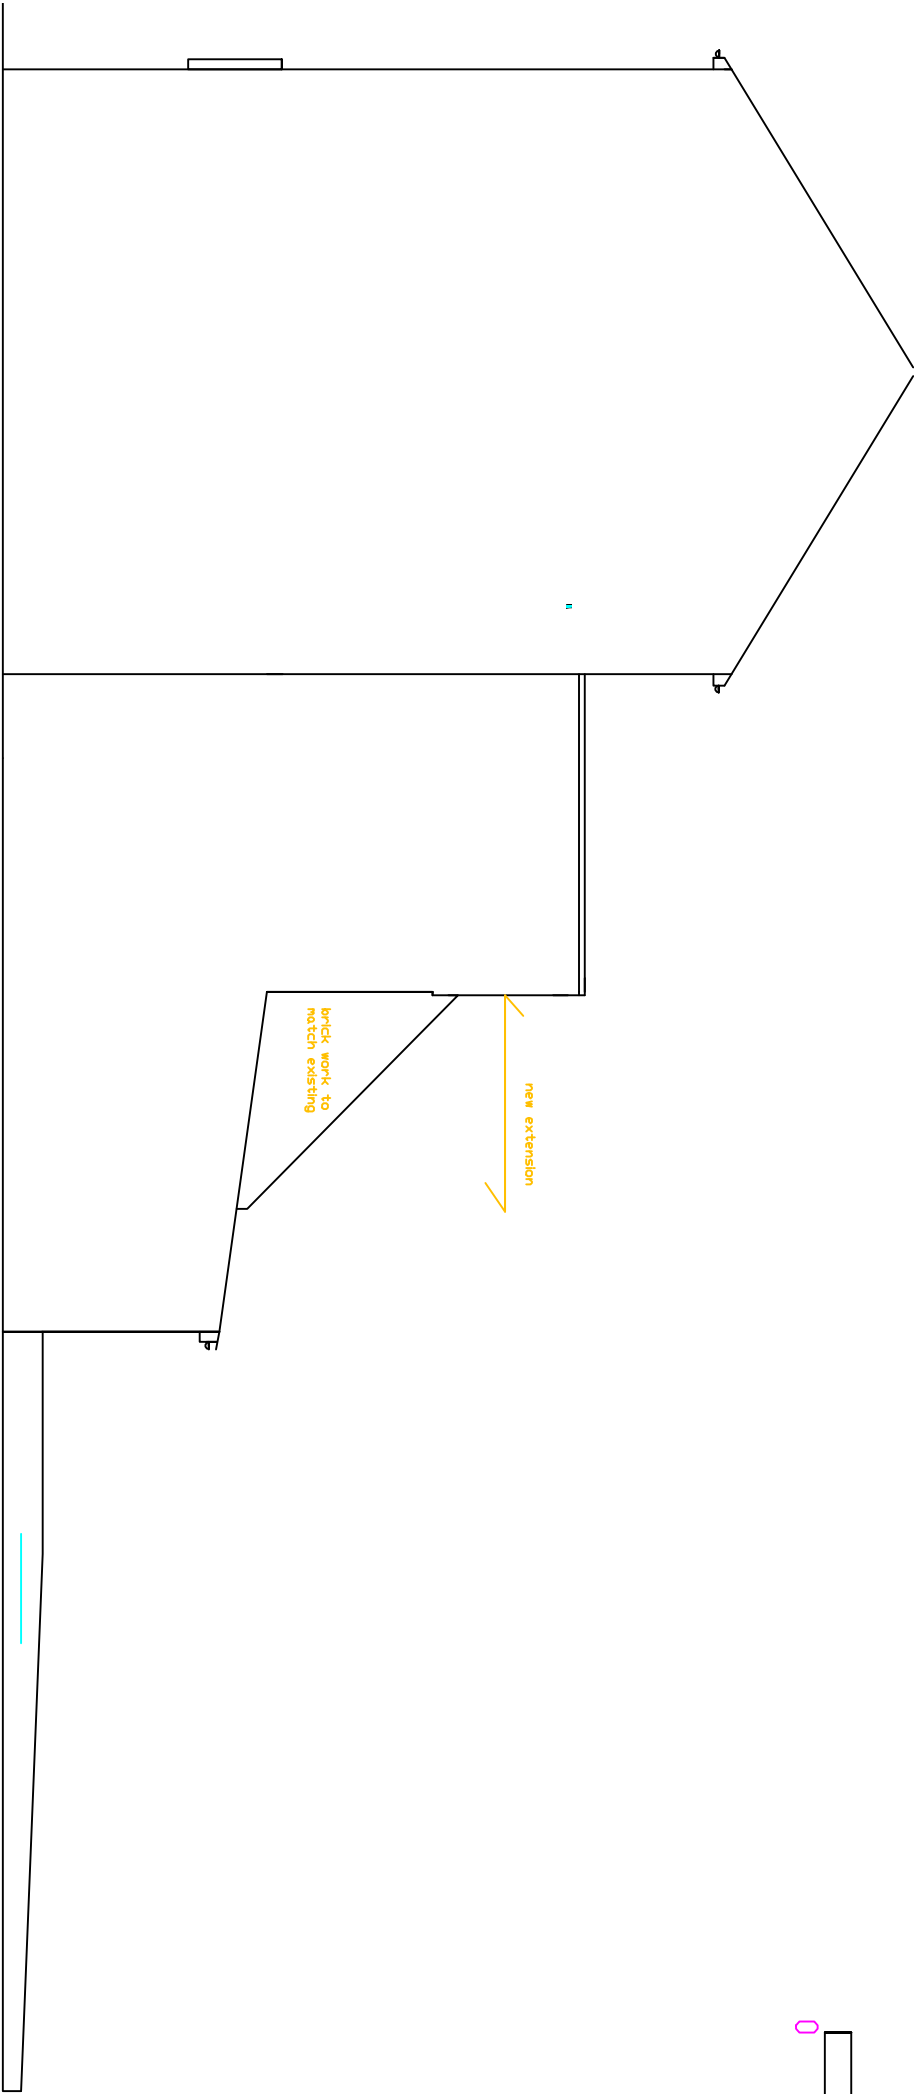


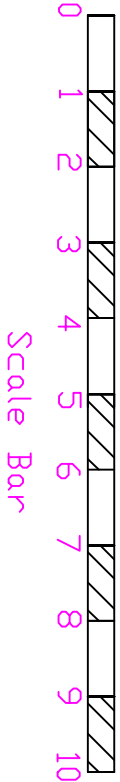

PROPOSED SIDE VIEW A
1:100

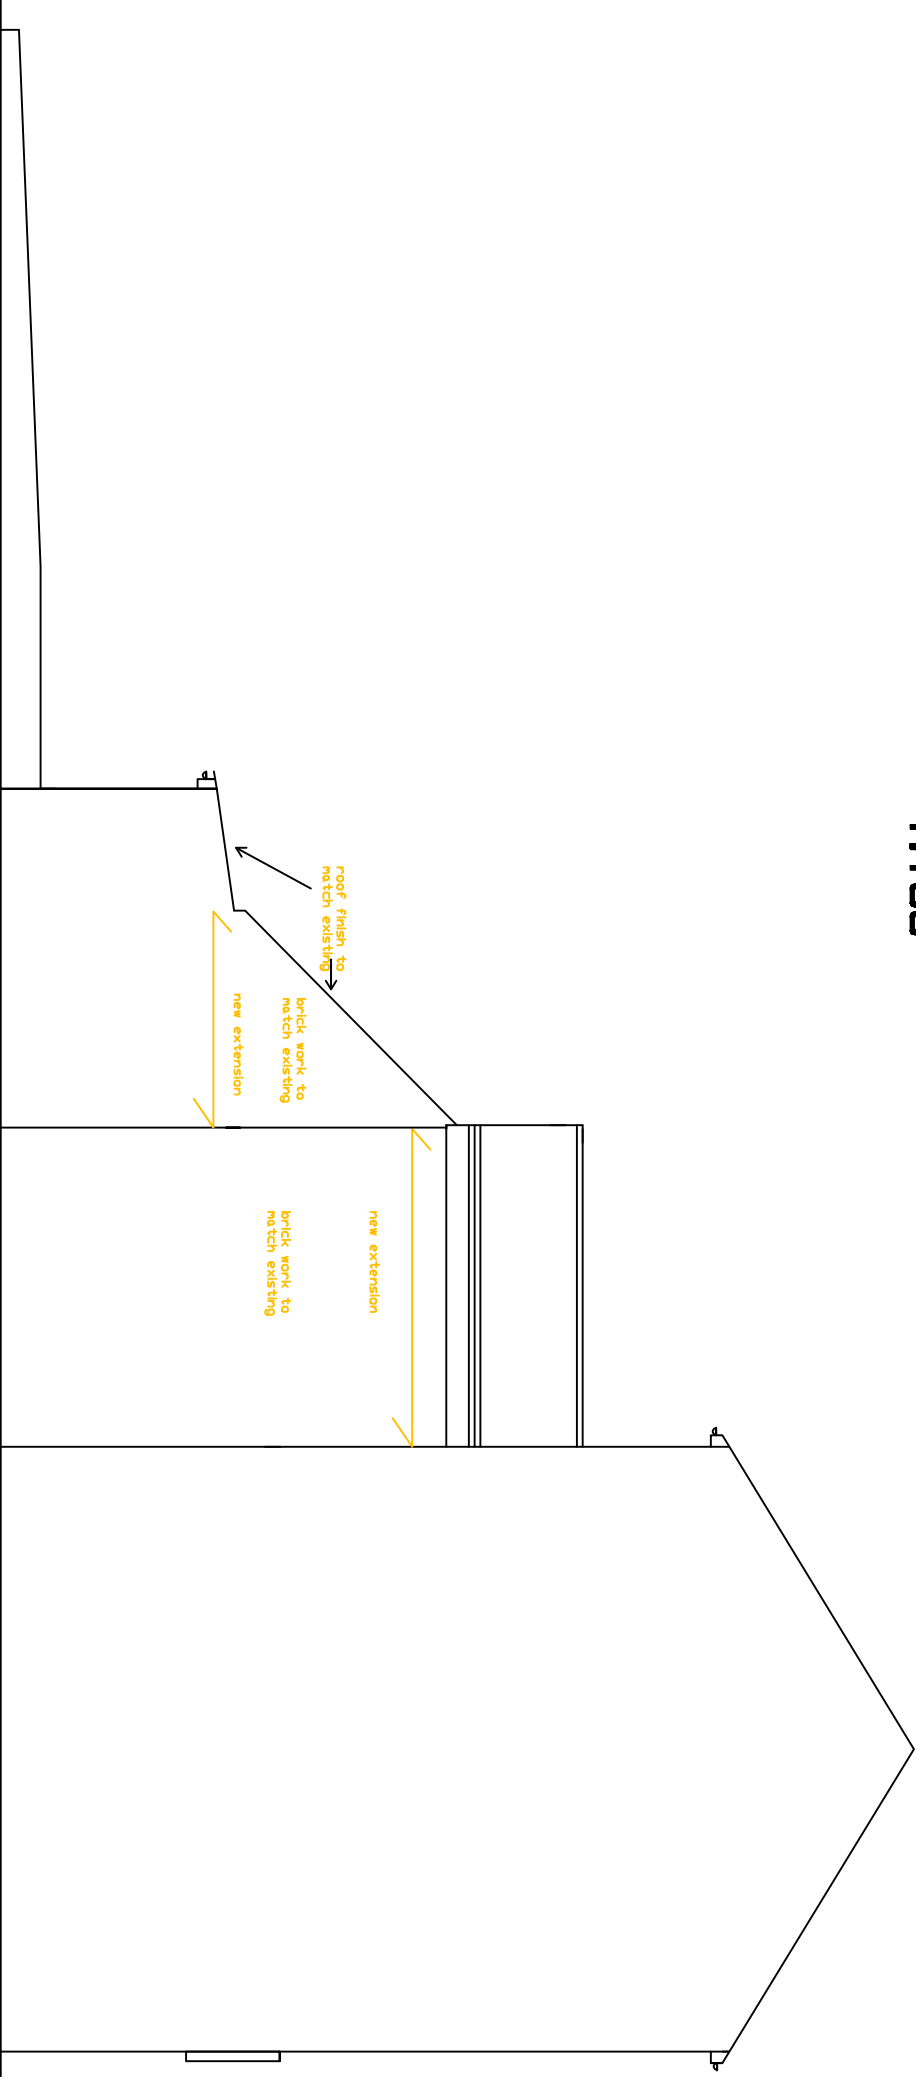

PROPOSED SIDE VIEW B
1:100

HEALTH AND SAFETY LEGISLATION 2023 The main Contractor will be nominated as the Principle Contractor. they will be responsible for all the Health and Safety for the duration of the Contract Period for all the Trades and Suppliers whilst on the site. Please DO NOT SCALE OFF THIS DRAWING TAKE ALL DIMENSIONS ON SITE (Builder's Note) Do not start any works until all the approvals have been obtained. Any discrepancy to be reported to Plans Drawn as soon as possible.			Project: ROCHDALE BOROUGH COUNCIL PLANNING BUILDING CONTROL APPLICATION	
Client: LINH BU, 10, MIDDLETON GARDENS, MIDDLETON, M24 4DF. TEL07467426599			PLANS DRAWN tel.no 07952934281 07856609593 email Bawinterbottom@aol.com www.plansdrawn.org	
drawing title: PROPOSED CHANGE OF USE TO THE FIRST FLOOR TO A THREE BEDROOM APARTMENT. REAR FIRST FLOOR EXTENSION CHANGES TO THE GROUND FLOOR NEW ROOF COVERING NEW WINDOWS AND DOORS			date: MAY, 2025	project no. M010
			drawn: DRW	drw. no. 04
			A3 paper	