


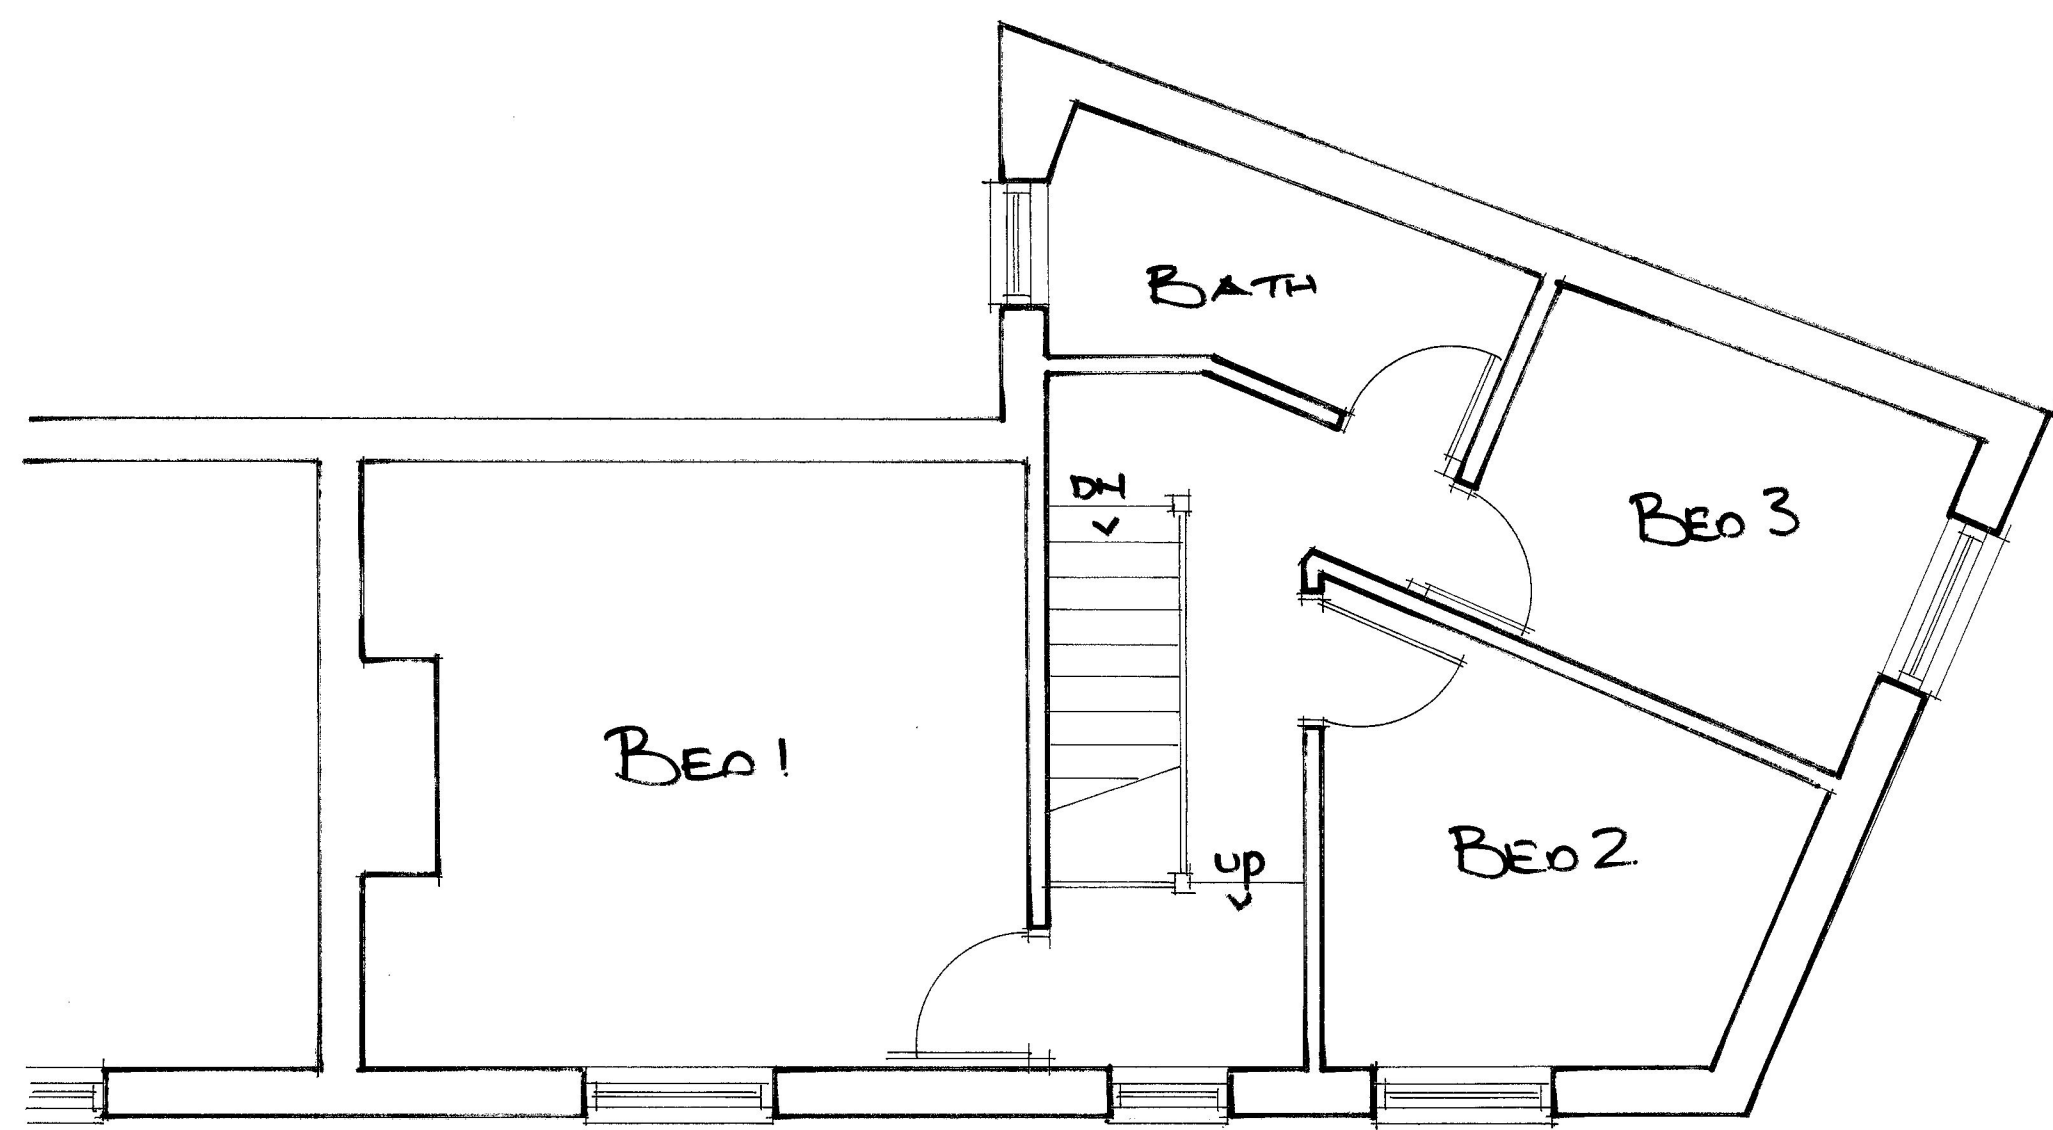
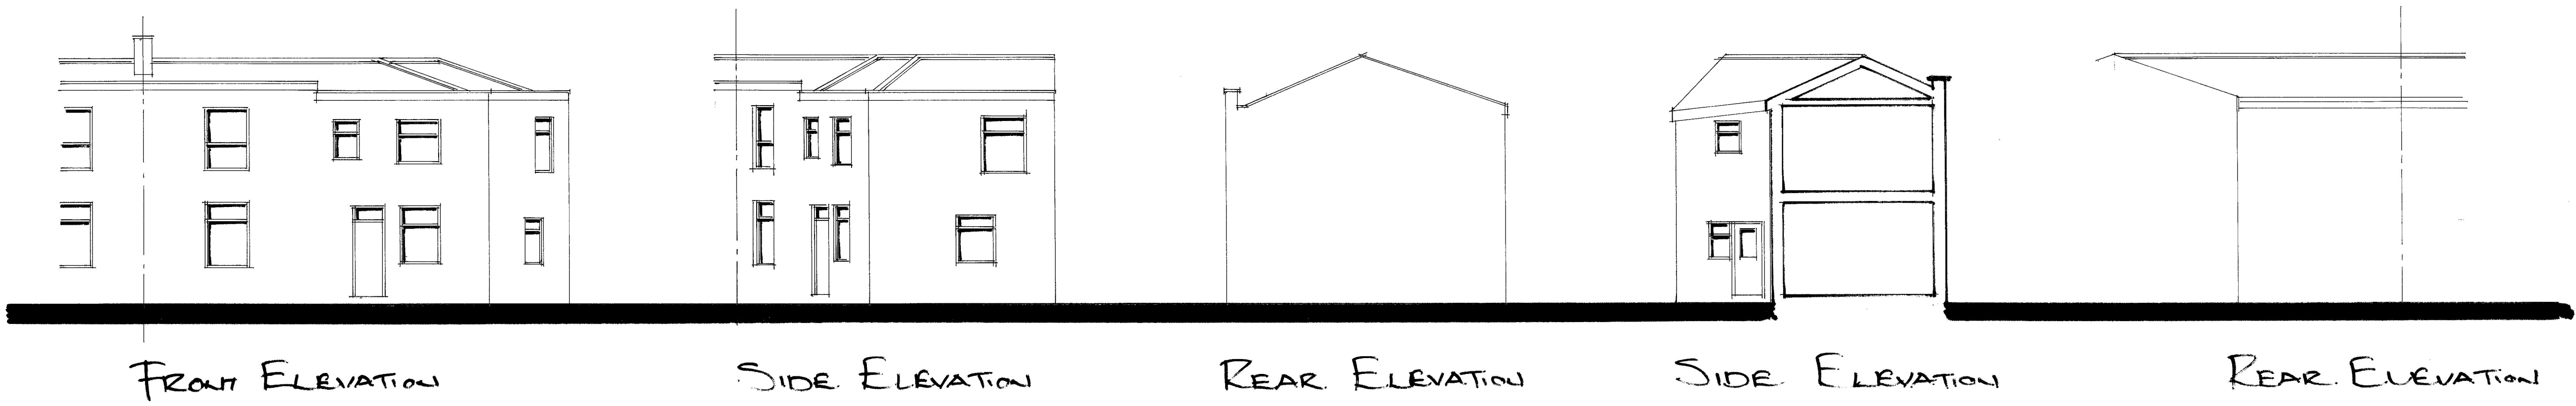


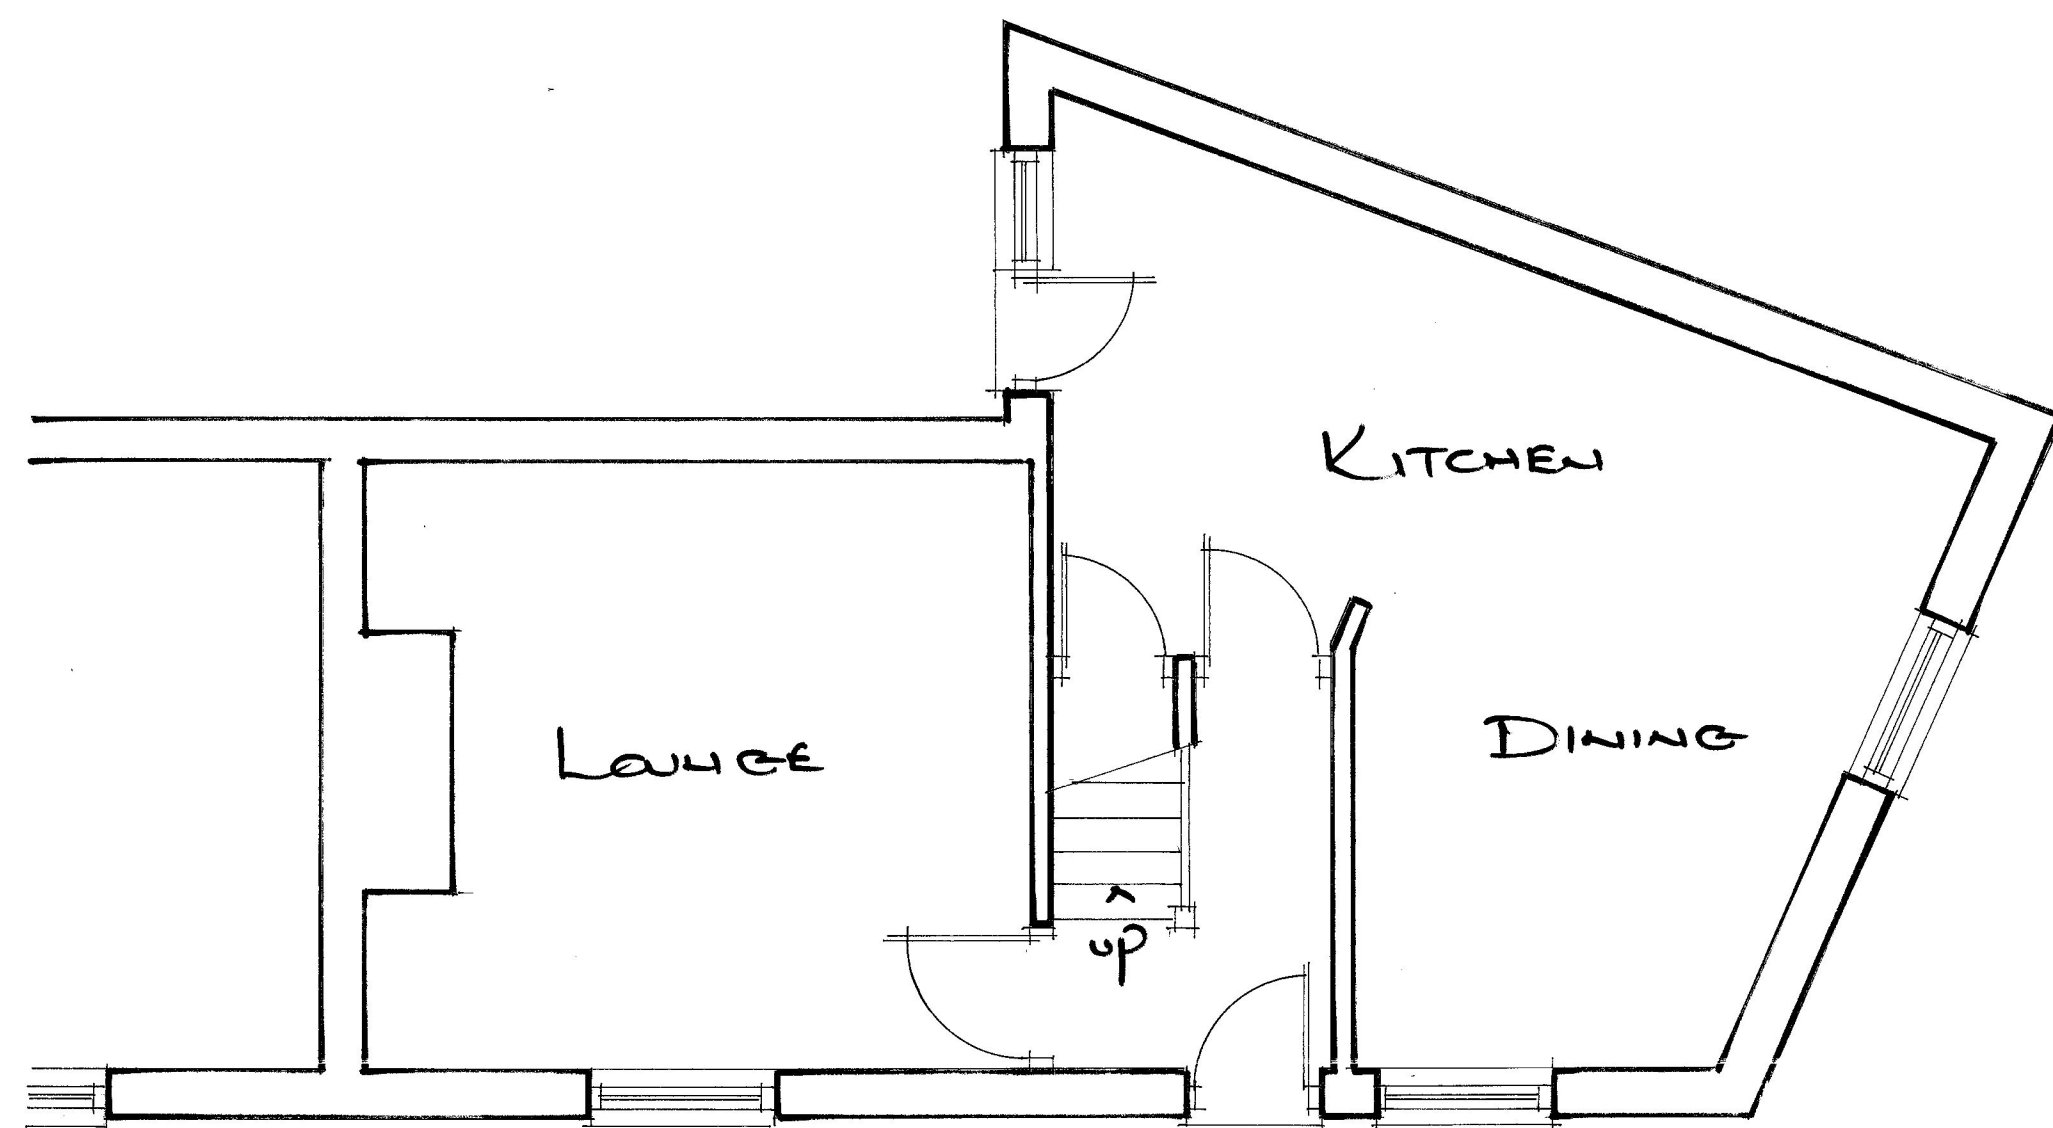

FIRST FLOOR LAYOUT.

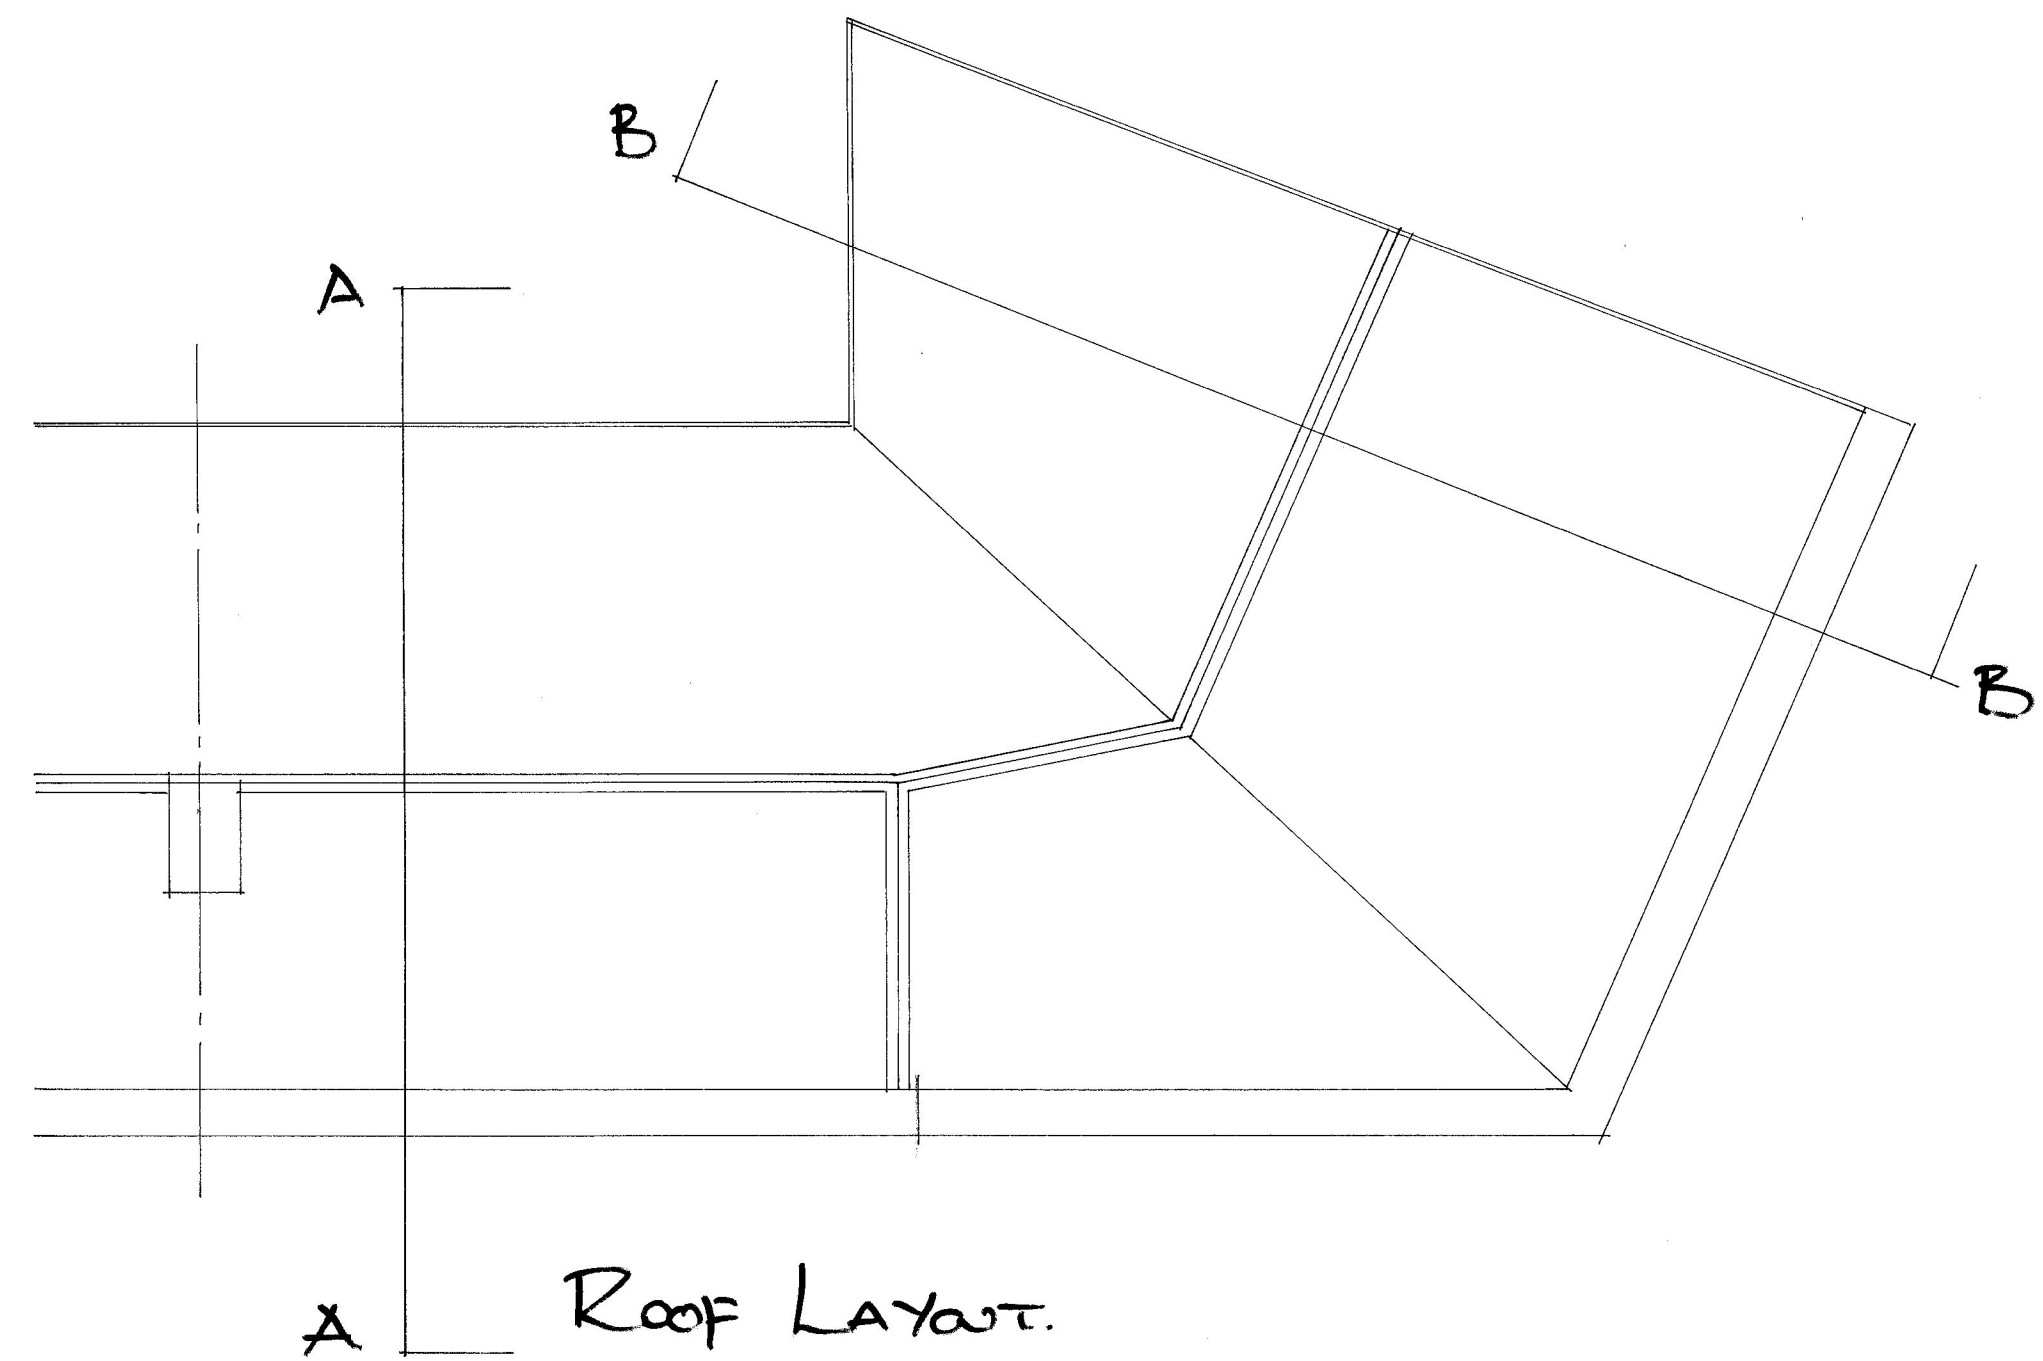


GROUND FLOOR LAYOUT.

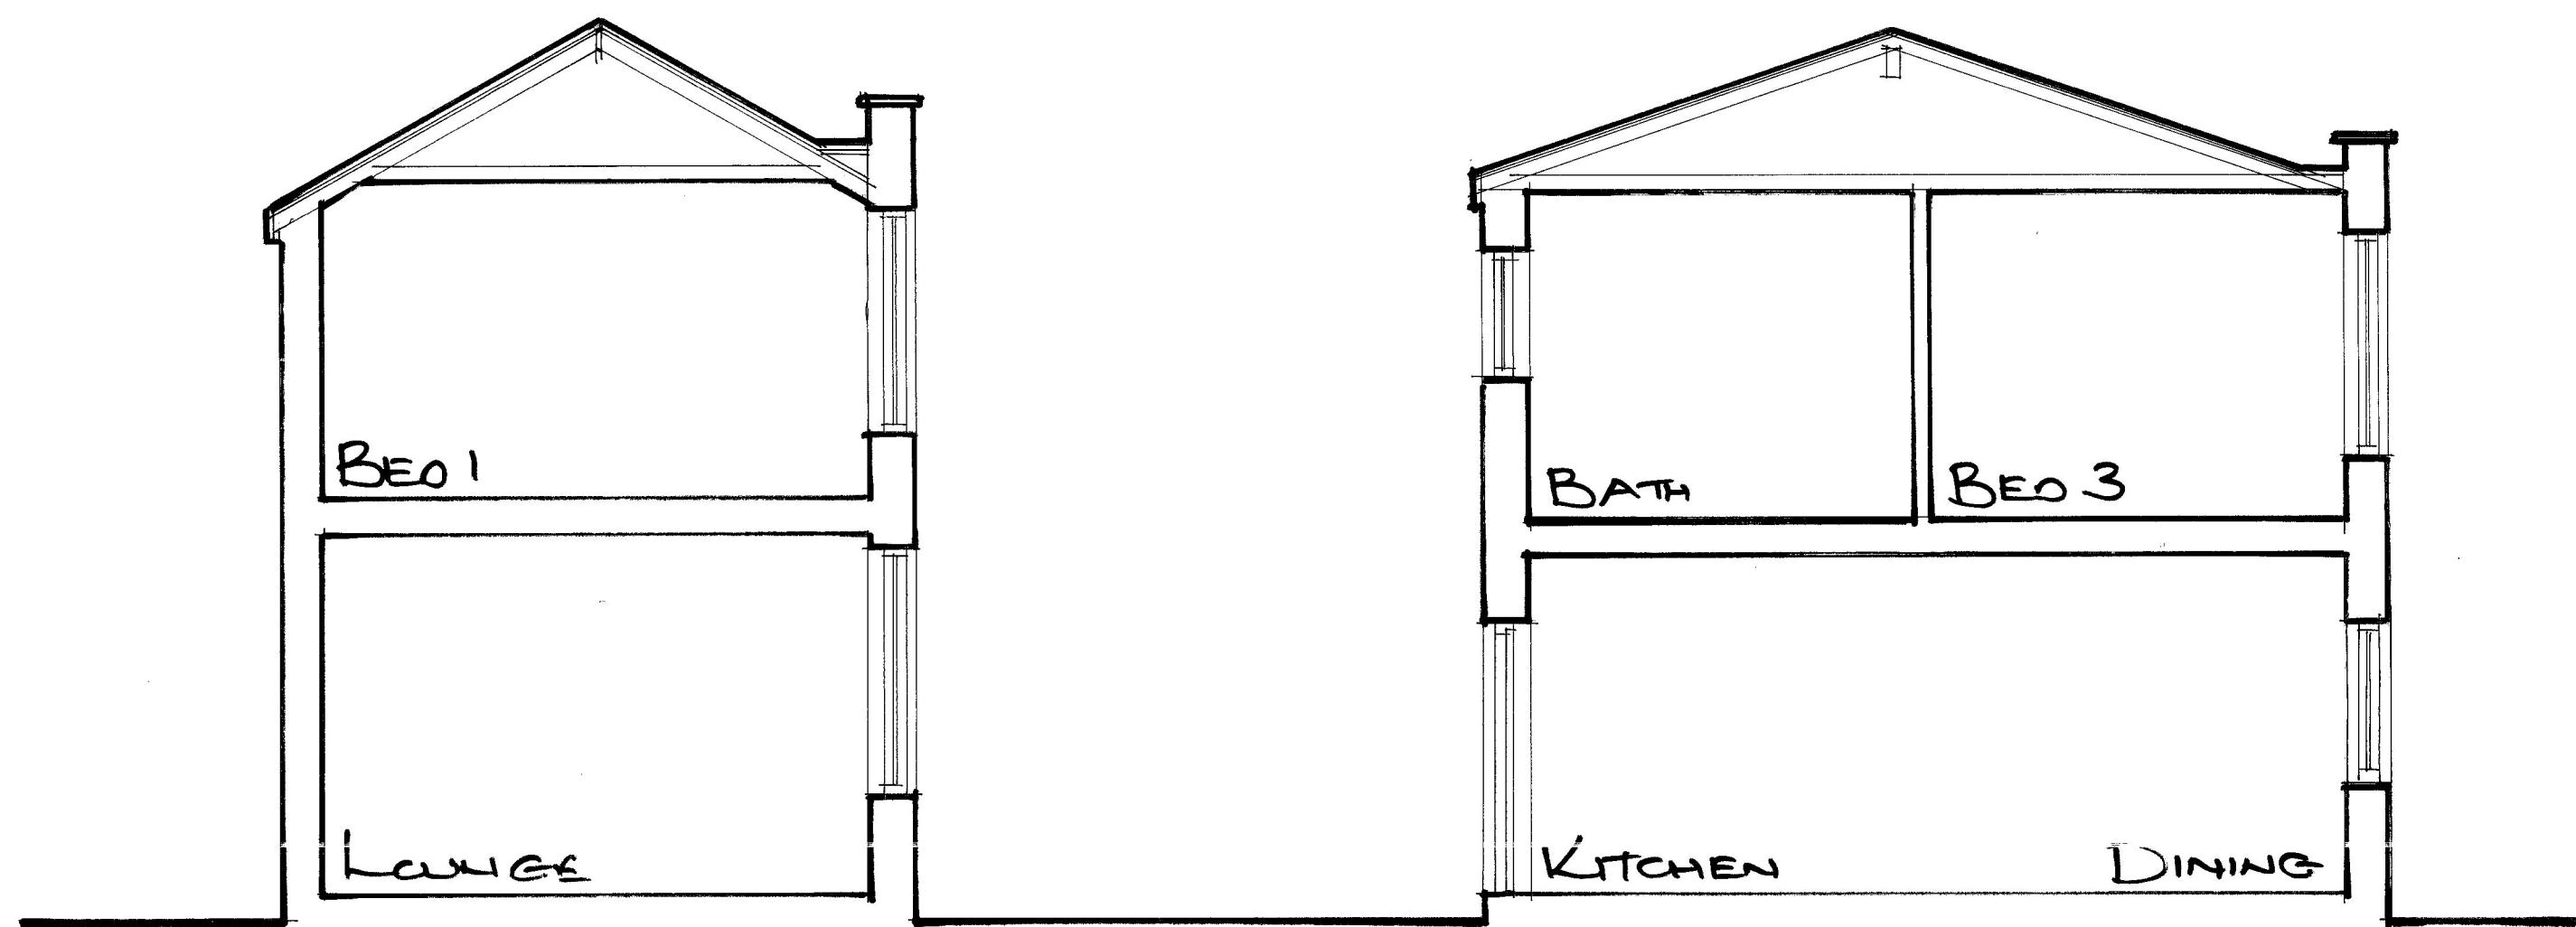

SECTION A-A

SECTION B-B

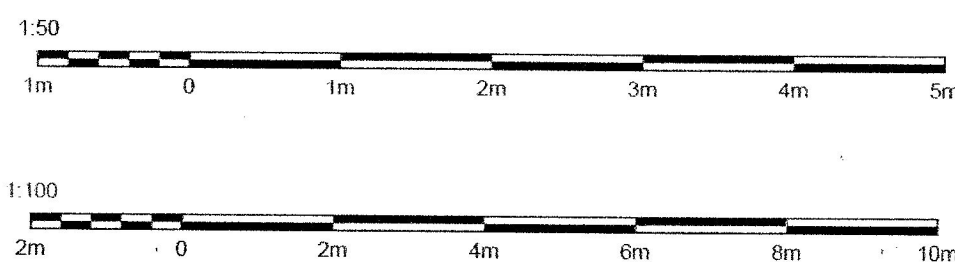

SITE 2 WALTON STREET, MIDDLETON, M24 2GB.			
PROJECT PROPOSED RAISING OF THE RIDGE HEIGHT WITH A NEW ROOF AND INTERNAL ALTERATIONS TO THE EXISTING HMO			
TITLE EXISTING PLANS, ELEVATIONS AND SECTIONS			
SCALE 1:50 1:100 @A1	DATE MAY 2025	DRAWN AJL	DRAWING NO WS/PL/25/001



R.T DESIGN
Architectural and Surveying Services

25 Seymour Drive,
Bradshaw,
Bolton,
BL2 3HB
Tel : 07970 636772