


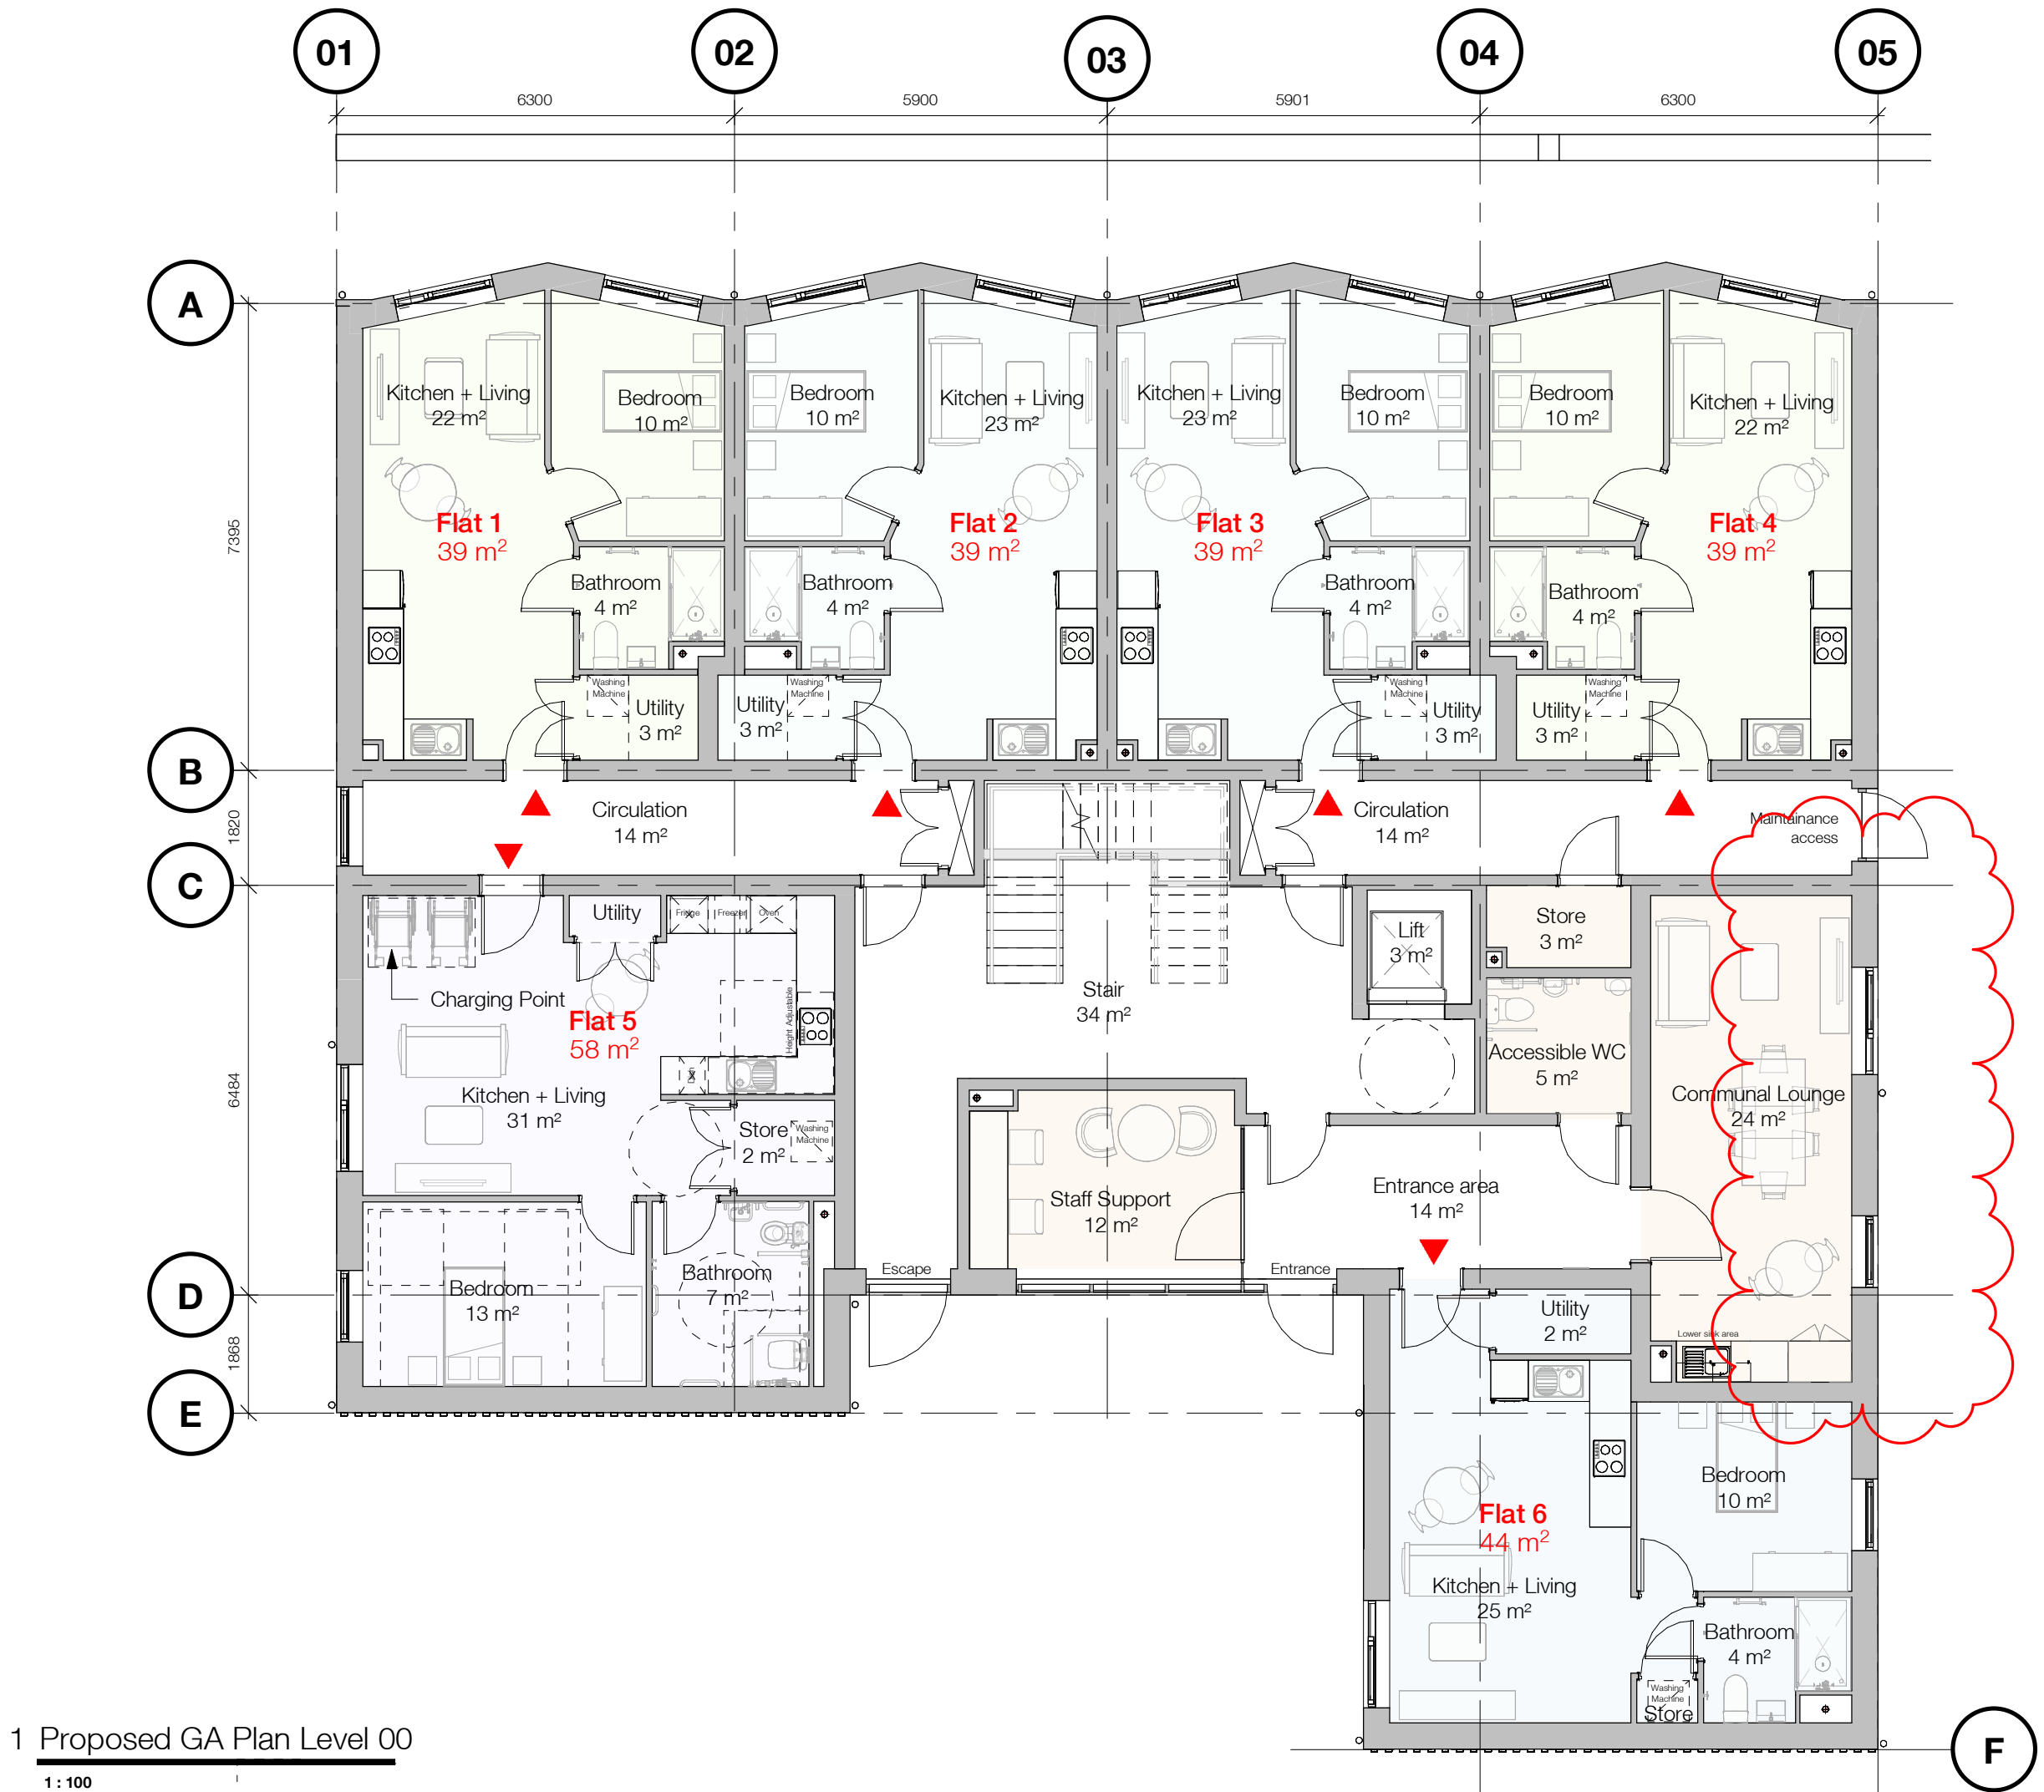



The use of this data by the recipient acts as an agreement of the following statements. Do not use this data if you do not agree with any of the following statements:-

Ryder Architecture has co-ordinated relevant information received from third parties, but are not responsible for the content of the information received from others.

The controlled version of this drawing should be viewed in DWF or PDF format not DWG or other formats. All prints of this drawing must be made in full colour.

Where this drawing has been based upon Ordnance Survey data, it has been reproduced under the terms of Ryder Licence No. 100000144. Reproduction of this drawing in whole or in part is prohibited without the prior permission of Ordnance Survey.

Do not scale the drawing. Use figured dimensions in all cases. Check all dimensions on site. Report any discrepancies in writing to Ryder before proceeding.

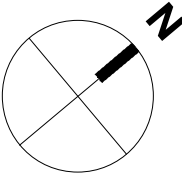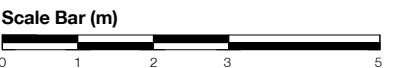

P18	Communal lounge windows repositioned	AAL	SFR	03/07/25
P17	Lift core walls increased to 215mm wide. Staff rest moved to first floor. Communal lounge moved to ground floor	AAL	SFR	05/06/25
P16	Communal kitchenette shown. Kitchen hob locations updated.	AWI	AAL	12/02/25
P15	Core layout reconfigured.	AWI	AAL	28/01/25
P14	Issued for costing	MAQ	AWI	03/01/25
P13	Boxing out for waste pipes shown	MAQ	AWI	13/12/24
P12	Wall thicknesses updated	MAQ	AWI	28/11/24
P11	Amendments made to internal layout	LWA	AWI	19/07/24
P10	Draft Issue for Information	LWA	AWI	05/07/24
P9	Scheme revised for planning	AWI	AAL	12/06/24
P8	Issued to LPA for review and comment	AWI	SWA	24/04/24
P7	Site boundary line updated	DPA	FTA	06/12/23
P6	Drawing Updated based on planning comments	DPA	FTA	26/10/23
P5	Planning	ALO	FTA	15/09/23
P4	Planning	ALO	FTA	14/09/23
P3	Internal draft	LVI	ALO	15/08/23
P2	Revised Layout	ALO	HPU	18/07/23
P1	Revised Layout	ALO	HPU	05/06/23

Rev	Description	Drawn	Checked	Date
Suitability				
Information				
Project				
PossAbilities				
Wuerdle Street				
Halifax Road, Rochdale, OL12 9QD				
Drawing				
Proposed GA Plan Level 00				

Drawing Number	Project ID	Origin	Zone	Level	Type	Role	Number
POSWD - RYD - 00	- 00	- DR	- A	- 3000			
Project Number	Scale at A3	Status	Revision				
10745:01	1 : 100	S3	P18				