

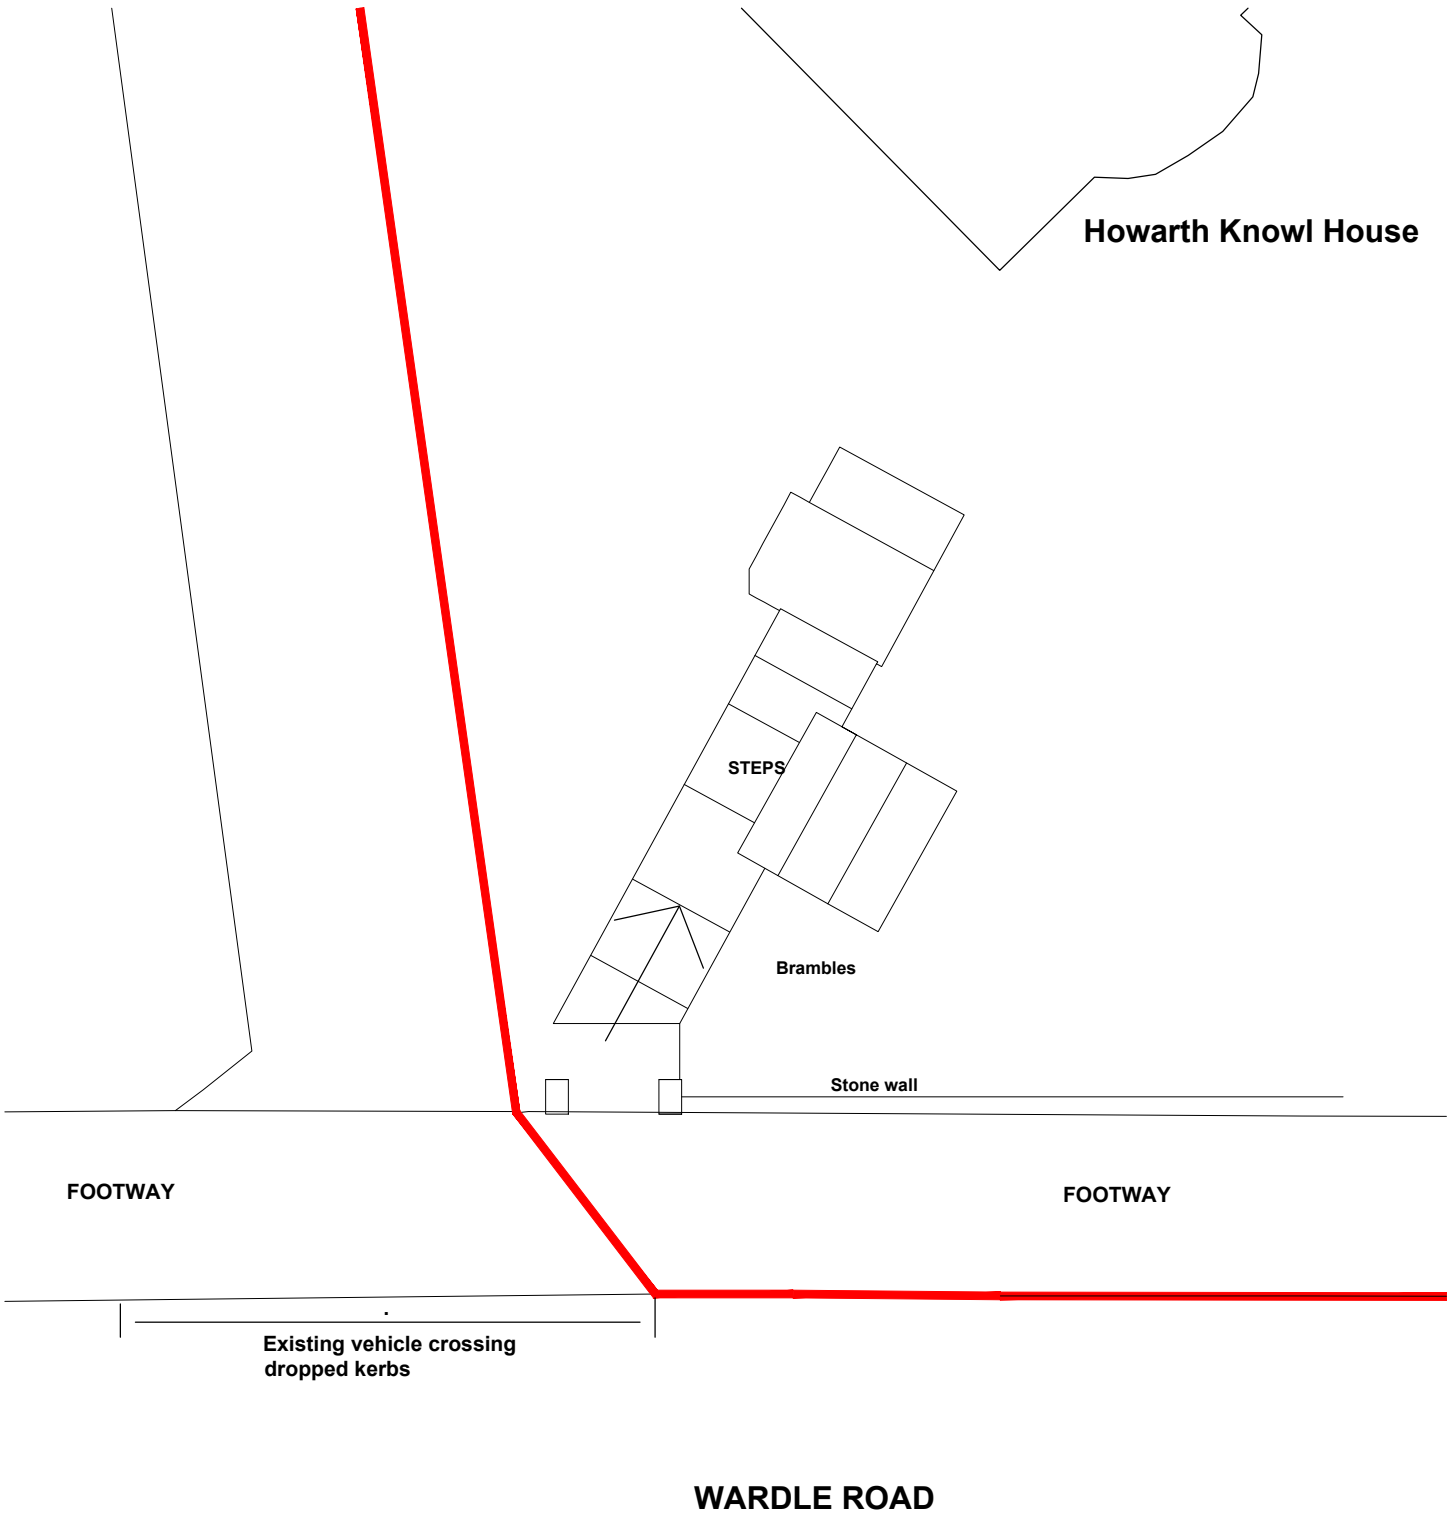
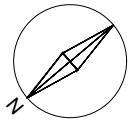


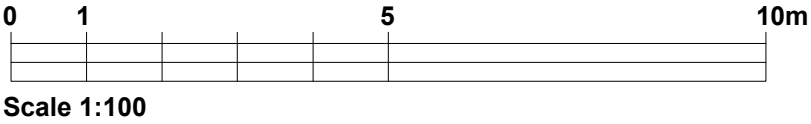

Previous Layout Plan

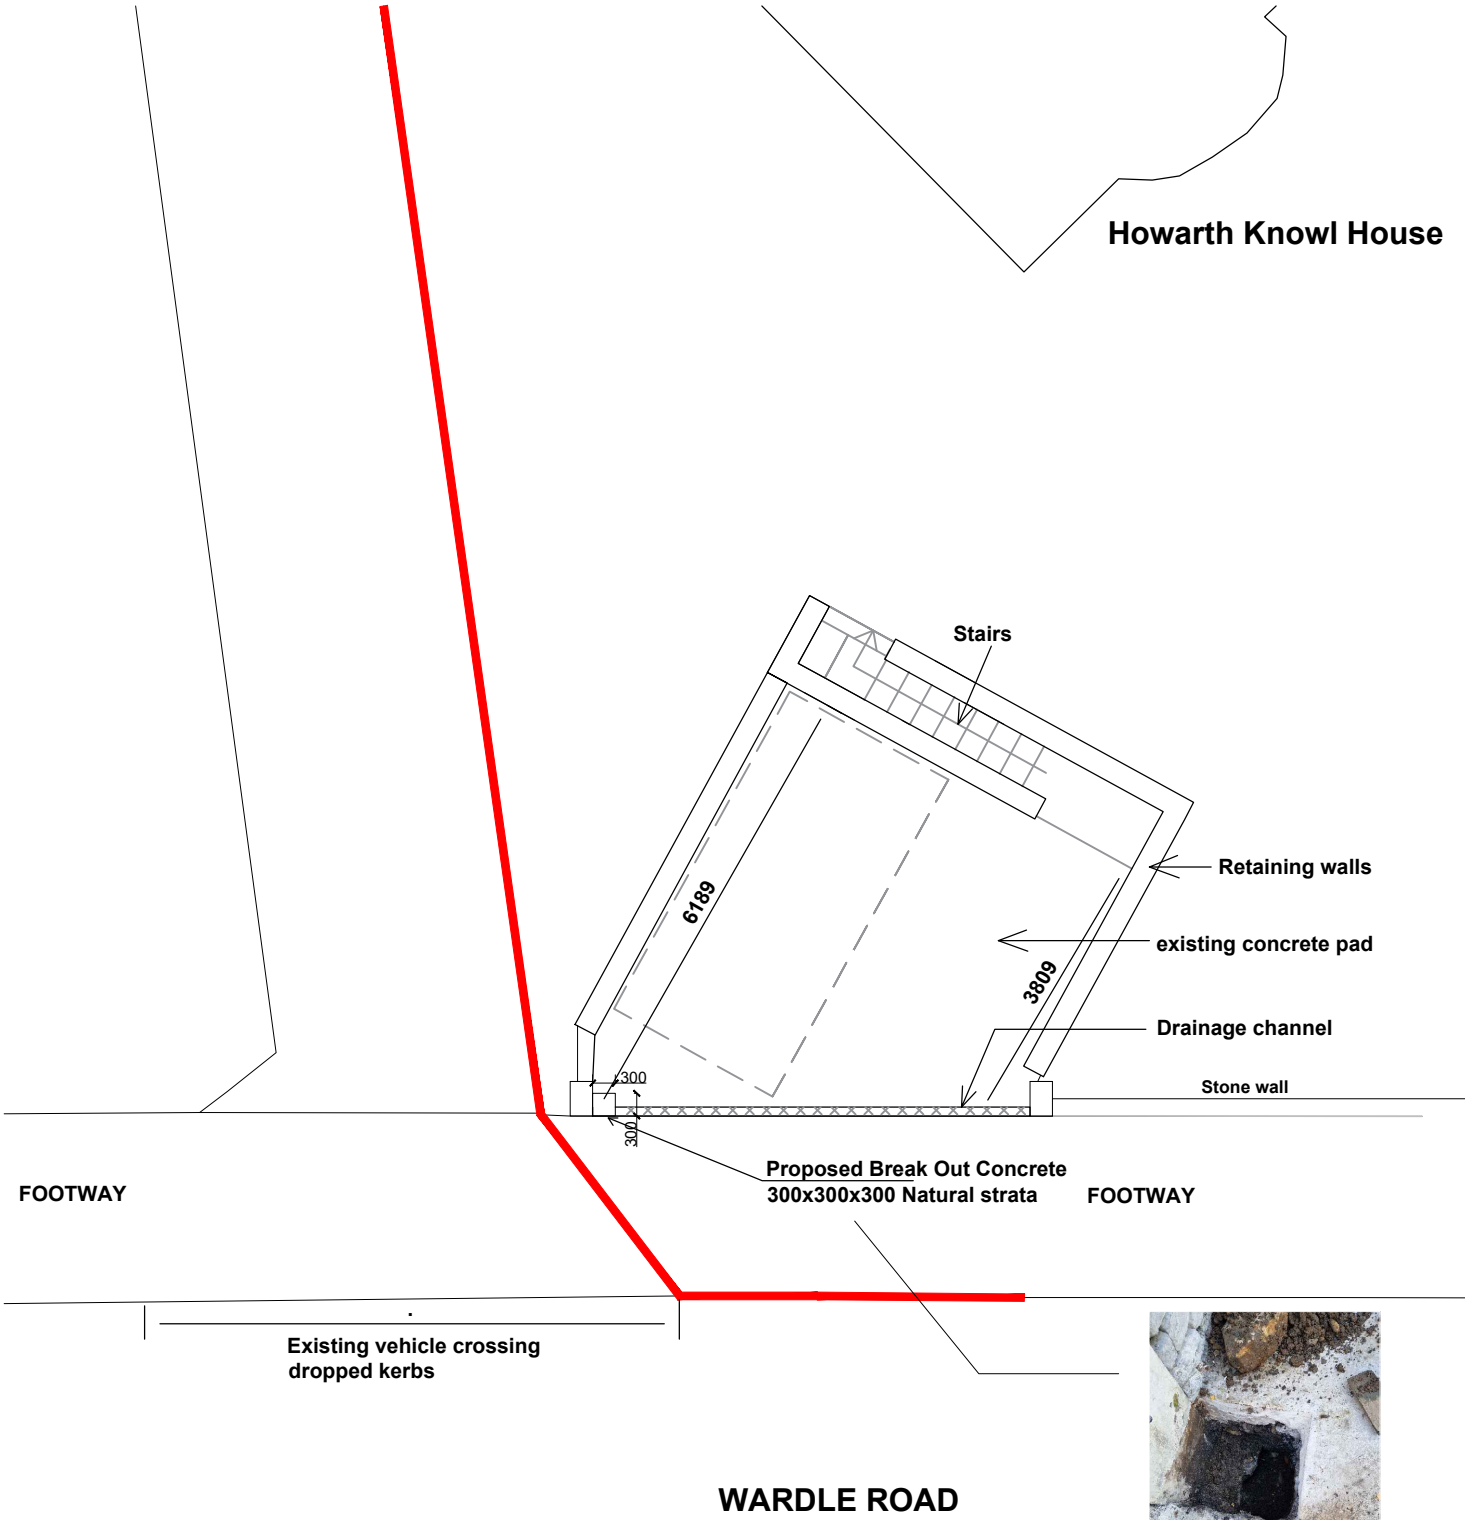

Existing Layout Plan/ Driveway

Any dimensions shown should be checked on site and discrepancies reported to the Architect prior to construction. Designs are not coordinated with engineer projects. Do not scale for construction purposes.

Drawing Name
Pre-Existing And Existing Plans

Project Address
Howarth Knowl House, Howarth Knowl, Wardle Road Rochdale OL12 9JD

Drawing No.
HowarthKnowlHouse_Plan_V2

Scale
1/100 at A3

Designer
BB

Date
11.11.2024

Drawing No.
02

Revision
V2



Planning By Design Ltd
www.planning-by-design.co.uk
hello@planning-by-design.co.uk