



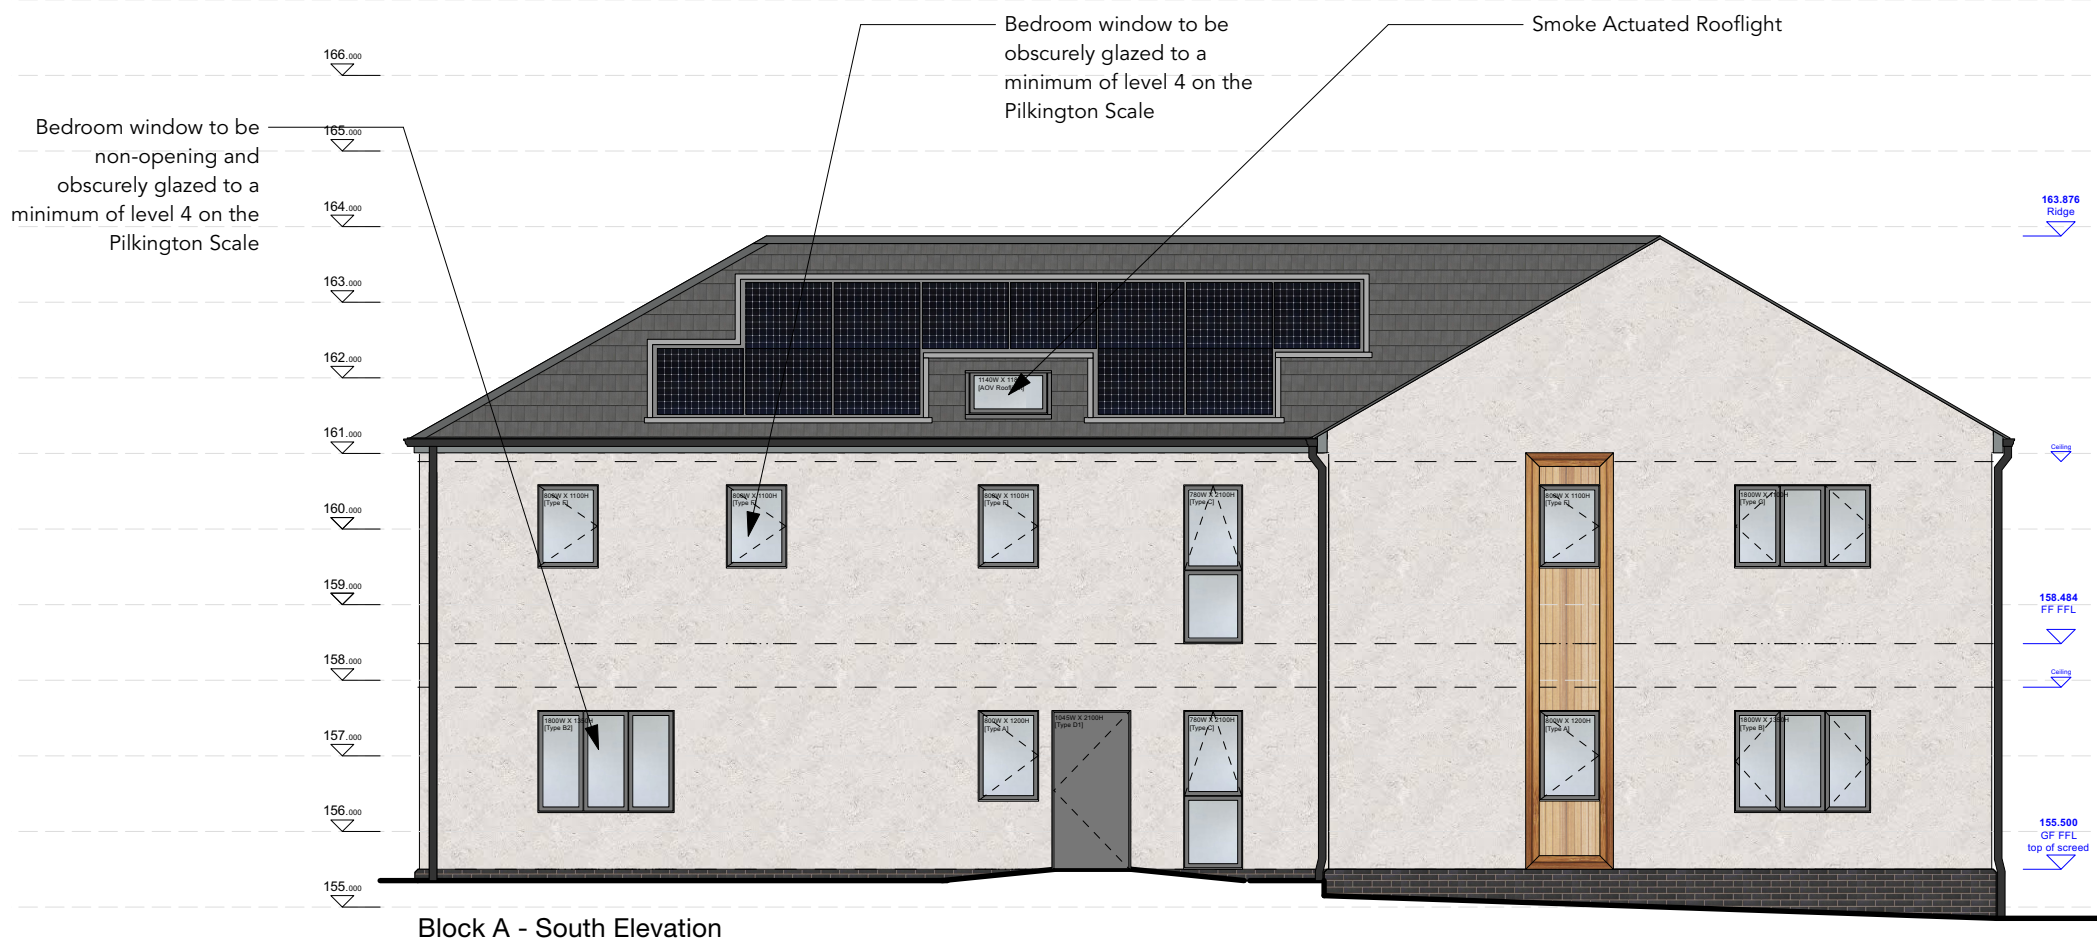

KEY:

- = ROOF FINISH: Cupa Pizarras - Dark Grey Natural Slate with a riven (Cupa 5)
- = FASCIAS and SOFFITS: Painted timber - dark grey
- = DOWNPIPES: Powder coated aluminium - Black
- = RENDER: Baunit SilikonTop Render - Off White colour (ref W1202)
- = TIMBER CLADDING: 90mm x 22m square profile (buted) or 'half-lap' rough sawn larch cladding, left untreated to weather naturally
- = BRICK PLINTH: Wienerberger - Staffordshire Smooth Blue Solid
- = ALL WINDOWS, DOORS and CANOPIES: Powder coated aluminium - Anthracite Grey (RAL 7015)

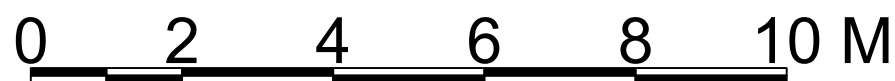

C	02/04/2024	CB	Add blue engineering brick
B	31/10/2023	JMC	Frozen drawings for planning
A	20/04/2023	CB	Minor adjustments
Revision	Date	Approved	Notes

Whitworth Road
Rochdale

agile

Do not scale this drawing. Check all dimensions on site. If in doubt ask.

Date
18/11/2022
Drawn
JC
Checked
CB
Scale
1:100
Page Size
ISO A2

Drawing No
P-315-3-300C
Drawing Name
Block A Elevations
RIBA Work Stage + Status
3 Planning

Agile Property & Homes Ltd, 10 Temple Back, Bristol, BS1 4FL.
Copyright © 2022 Agile Property & Homes Ltd. All Rights Reserved.

enquiries@agile-property
t: 0117 251 0199