



This drawing is protected by copyright and the information contained therein is the property of William McCall.
The drawing must not be copied and the information contained therein may not be used or disclosed without written permission of and in the manner permitted by William McCall.

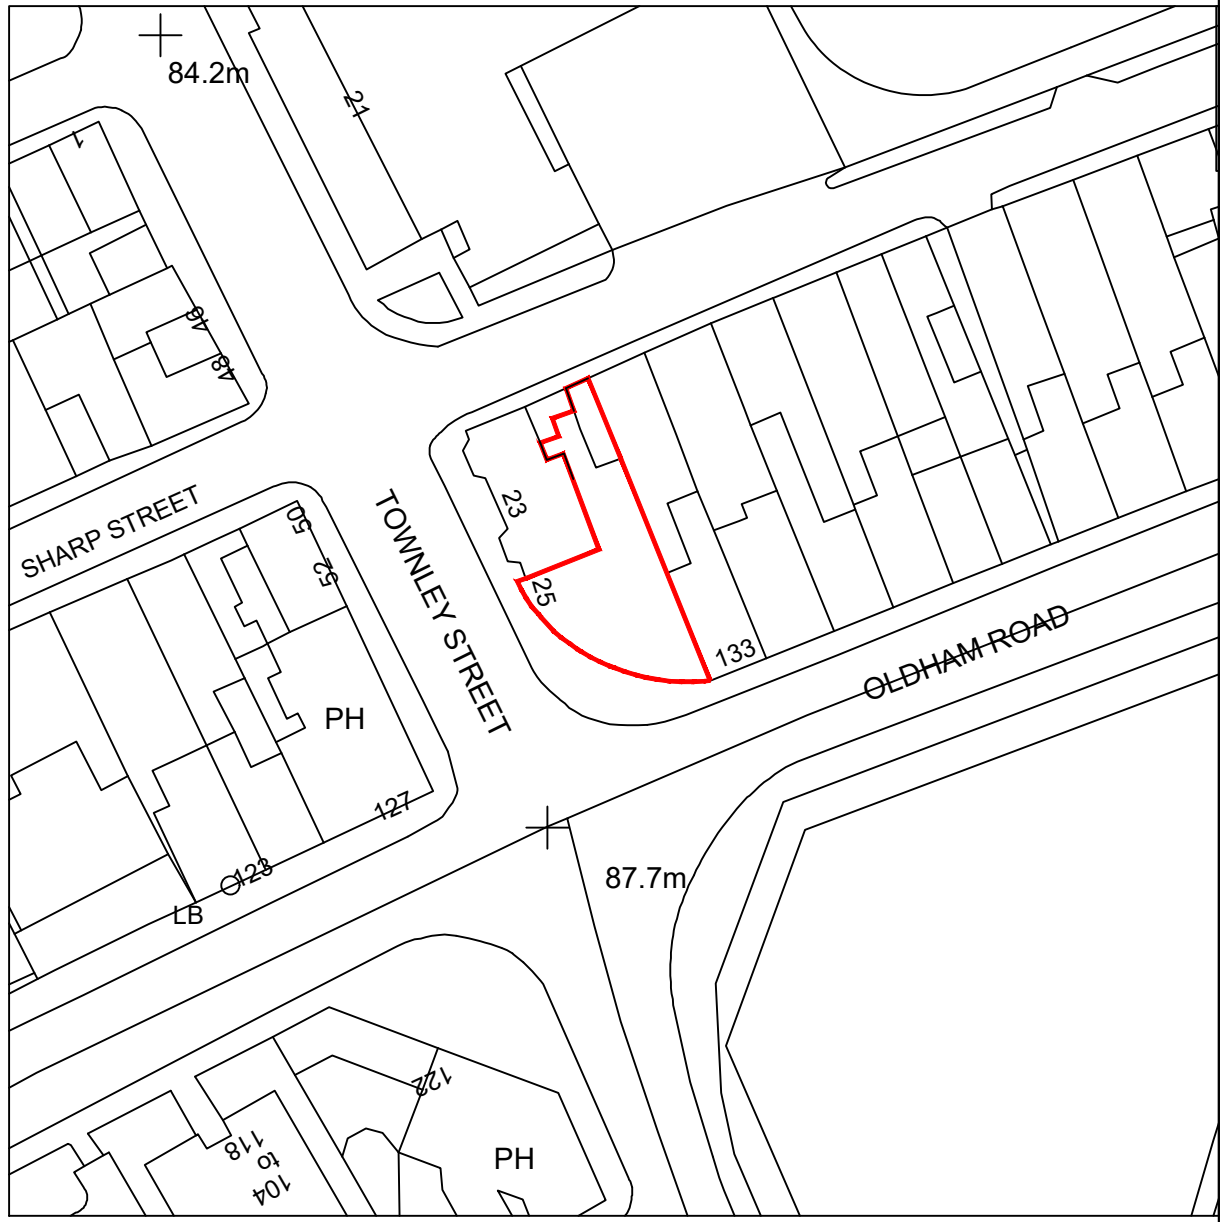


Location Plan (1:1250)

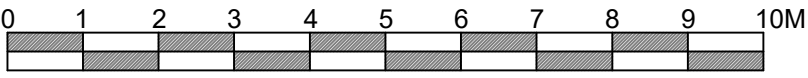

Scale 1:200@ A3

N

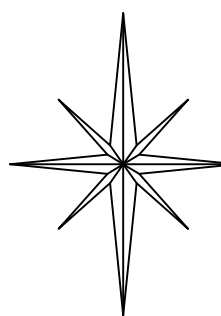

Stage :- **Planning Conditions**

Project Title :- New Shop Front & External Changes to Elevations

Drawing Title :- Site & Location Plans

Client :- Beverley Funeral Services

Drwg No :-	Date :-	Rev :-
01 25 09	June '24	

Scale :-	Drawn:-	Checked :-
1:200 & 1:1250@A3	SCM	

Site Address :- 25 Townley Street,
Middleton,
Manchester,
M24 1AT

The Old Post Room
34 Chew Valley Road
Greenfield
Saddleworth
OL3 7DA
Tel: 01457 871202
www.william-mccall.com | enquiries@william-mccall.com

