


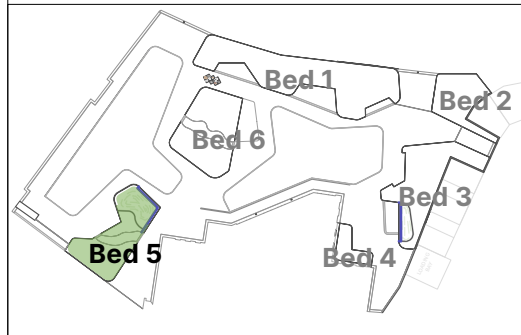


LOCATION PLAN

1

Planting Bed 5 - Plants

Scale: 1:50


Internal Source file: 3546-PLA-XX-XX-M2-L-0003-Planting Plans.vwx

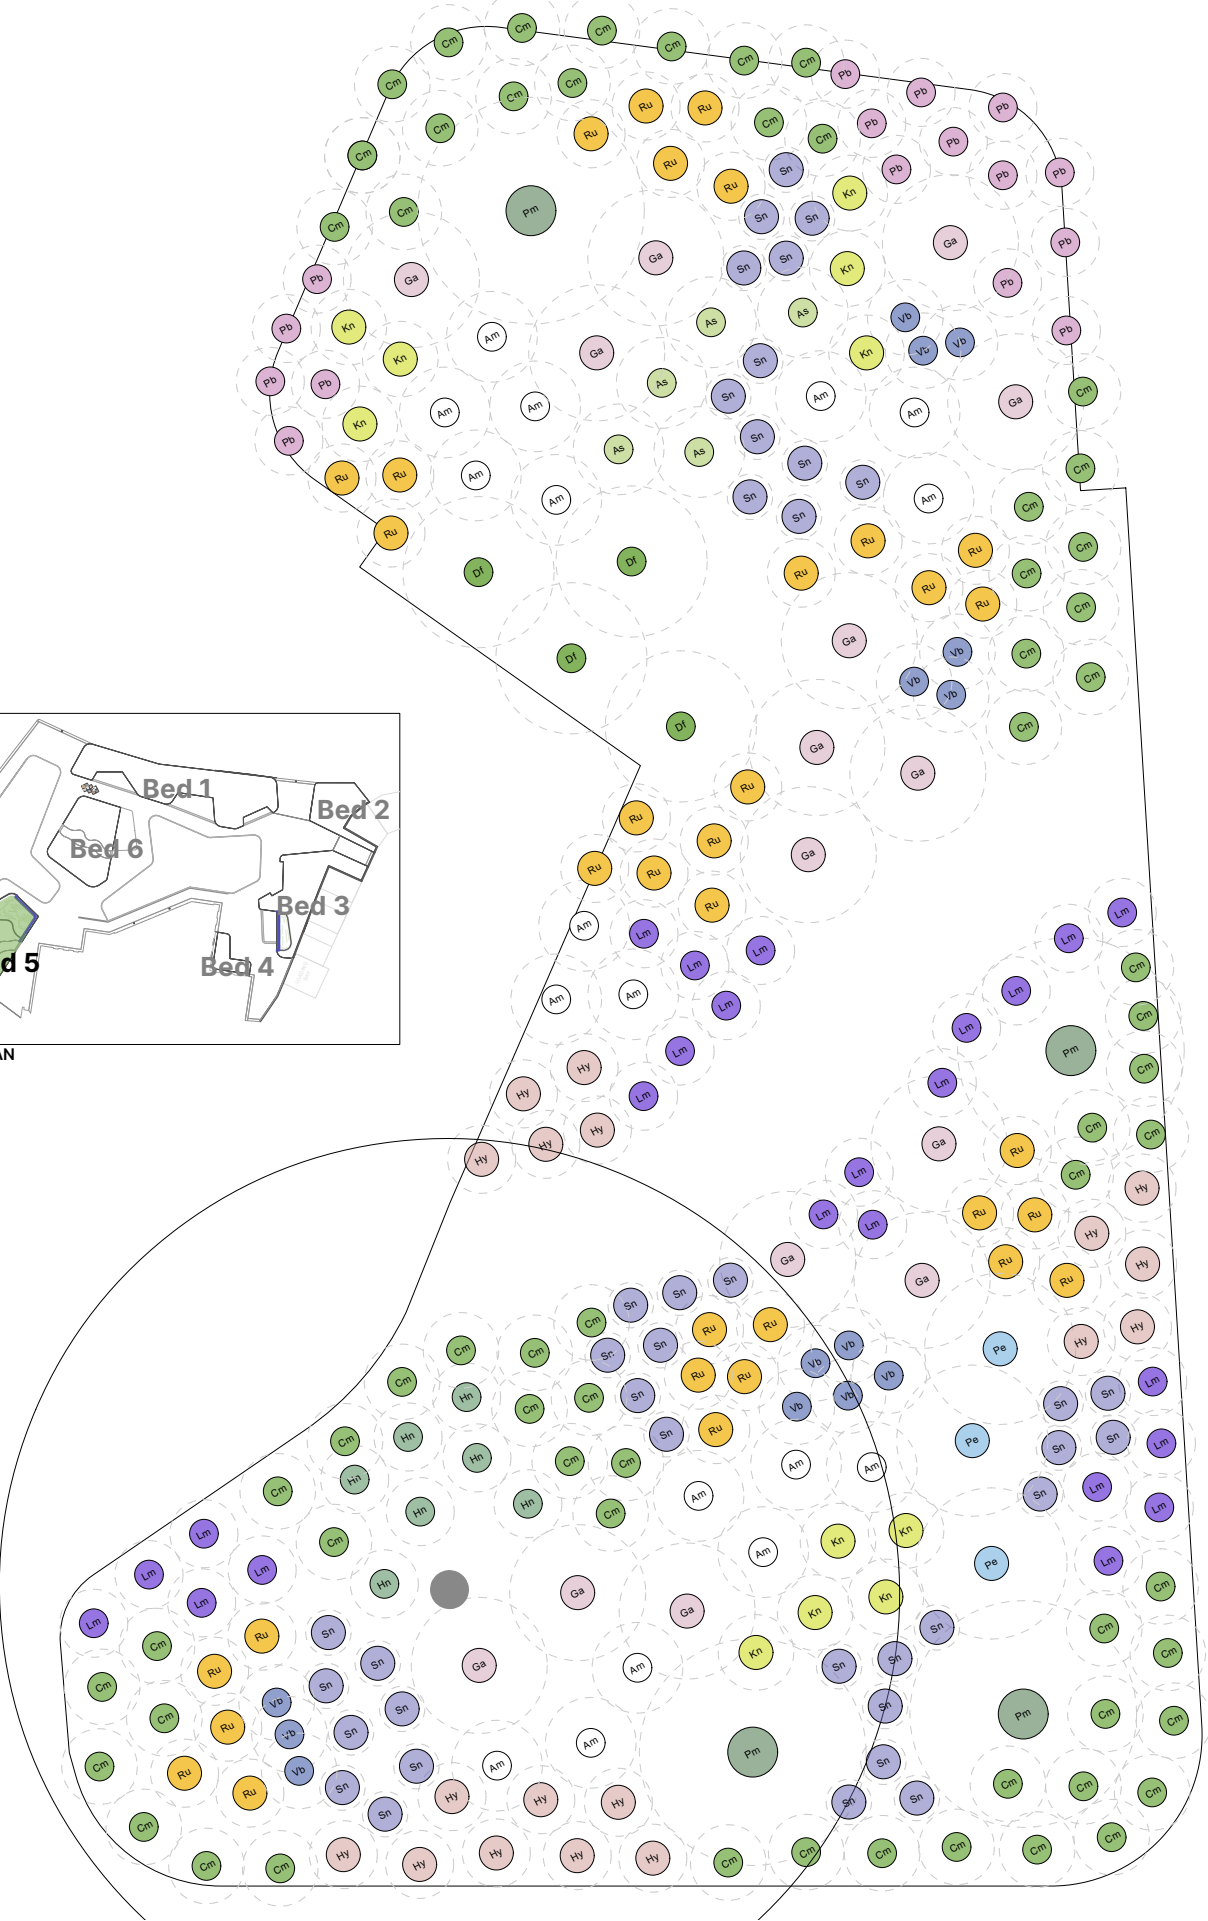

2

Planting Bed 5 - Bulbs

Scale: 1:50

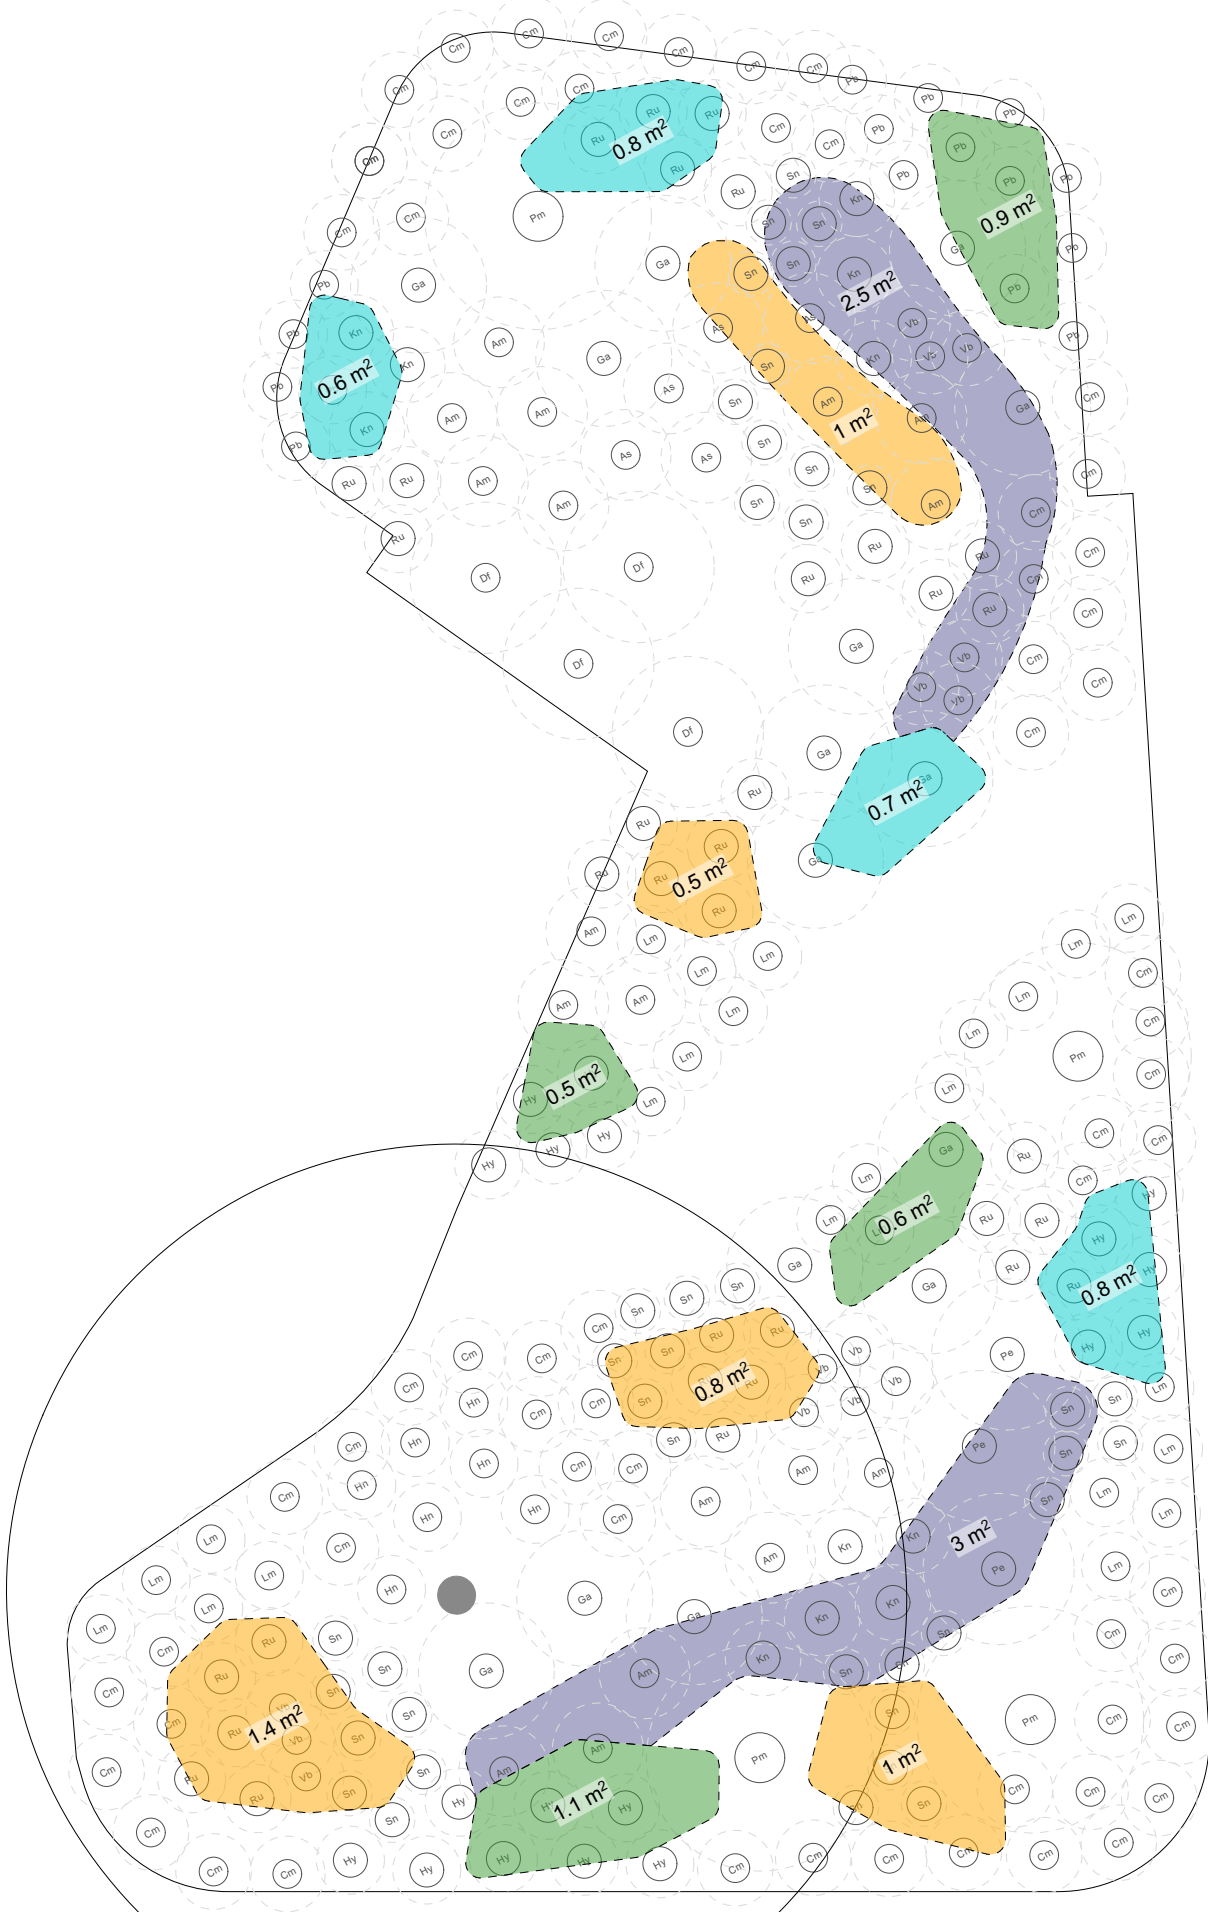

This drawing is copyright protected and may not be reproduced in whole or part without written authority from the owner.

- NOTES:**
1. Do not scale from this drawing.
  2. Always work to noted dimensions.
  3. All dimensions are in millimetres unless otherwise stated.
  4. All setting out, levels and dimensions to be agreed on site.
  5. The dimensions of all materials must be checked on site before being laid out.
  6. This drawing must be read with the relevant specification clauses and detail drawings.
  7. Order of construction and setting out to be agreed on site.

**Note**  
This drawing should be read in conjunction with the following drawings:

- 3546-PLA-XX-XX-DR-L-2002  
Soils Plan
- 3546-PLA-XX-XX-DR-L-2003  
Planting Schedule
- 3546-PLA-XX-XX-DR-L-2004  
Detailed Planting Plan (Bed 1 - Plants)
- 3546-PLA-XX-XX-DR-L-2005  
Detailed Planting Plan (Bed 1 - Bulbs)
- 3546-PLA-XX-XX-DR-L-2006  
Detailed Planting Plan (Bed 2 Plants & Bulbs)
- 3546-PLA-XX-XX-DR-L-2007  
Detailed Planting Plan (Bed 3 - Plants)
- 3546-PLA-XX-XX-DR-L-2008  
Detailed Planting Plan (Bed 3 - Bulbs)
- 3546-PLA-XX-XX-DR-L-2009  
Detailed Planting Plan (Bed 4 Plants & Bulbs)
- 3546-PLA-XX-XX-DR-L-2010  
Detailed Planting Plan (Bed 5 Plants & Bulbs)
- 3546-PLA-XX-XX-DR-L-2011  
Detailed Planting Plan (Bed 6 Plants & Bulbs)

Refer to specification:  
Section Q28, Q31 and Q35

| C01      | 03/08/25 | Stage 5     | YH    | SPL     |
|----------|----------|-------------|-------|---------|
| Revision | Date     | Description | Drawn | Apprvd. |

PLANIT

Manchester | London | Liverpool | Leeds | Standish

**Manchester**  
2 Back Grafton Street,  
Altrincham,  
Cheshire,  
WA14 1DY

**W:** plantit-ie.com  
**E:** info@plantit-ie.com  
**T:** 0161 928 9281

**Client** Rochdale Borough Council

**Project** Heywood Peine Square

**Drg Title** Detailed Planting Plan (Bed 5 - Plants & Bulbs)

**Created on** 17-02-25  
**Created by** MB  
**Approved by** SPL

**Scale** 1:50  
**Size** A3  
**Workstage** RIBA 5

**Drg No.** 3546-PLA-XX-XX-DR-L-2010  
**Suitability** S4  
**Revision** C01

© Plantit I.E. Limited